


Schedule 1: coniferous trees			
Botanical name	Abbreviation	Quantity	Height
Abies concolor	Ac	2	1.5m
Abies nordmanniana	An	14	1.5/1.8m
Betula pendula	Bp	10	18-20 STD
Carpinus betulus	Cb	11	18-20 STD
Picea abies	Pa	5	1.5m
Picea omorika	Po	7	1.5/1.8m
Picea pungens	Pp	5	60/80cm
Pinus nigra	Pn	7	1.5/1.8m
Pinus sylvestris	Ps	12	1/1.25m
Pinus sylvestris 'Aurea'	PsA	4	1.5/1.8m
Pinus wallichiana	Pw	7	1.5/1.8m
Pseudotsuga menziesii	Pm	5	1/1.25m
Salix alba	Sa	18	18-20 STD
Salix caprea	Sc	117	60-80
Sequoiadendron giganteum 'Glaucal'	Sg	7	80/90cm

Schedule 2: hedgerow		
Botanical name	Quantity	Size (L)
Abies grandis	50	20/40
Crataegus monogyna	100	20/60
Empetrum nigrum	100	20/40
Picea abies	150	20/40
Picea sitchensis	100	20/40
Pinus sylvestris	100	20/40
Prunus spinosa	100	20/60

Schedule 3: shrubs		
Botanical name	Quantity	Size (L)
Cytisus scoparius	Cs	100
Ulex europaeus	Ue	100

Schedule 4: seed mixes (see below for contents)	
Mix name	Quantity (acres)
Arctic tundra grassland	17
Herbal ley	4

Area C


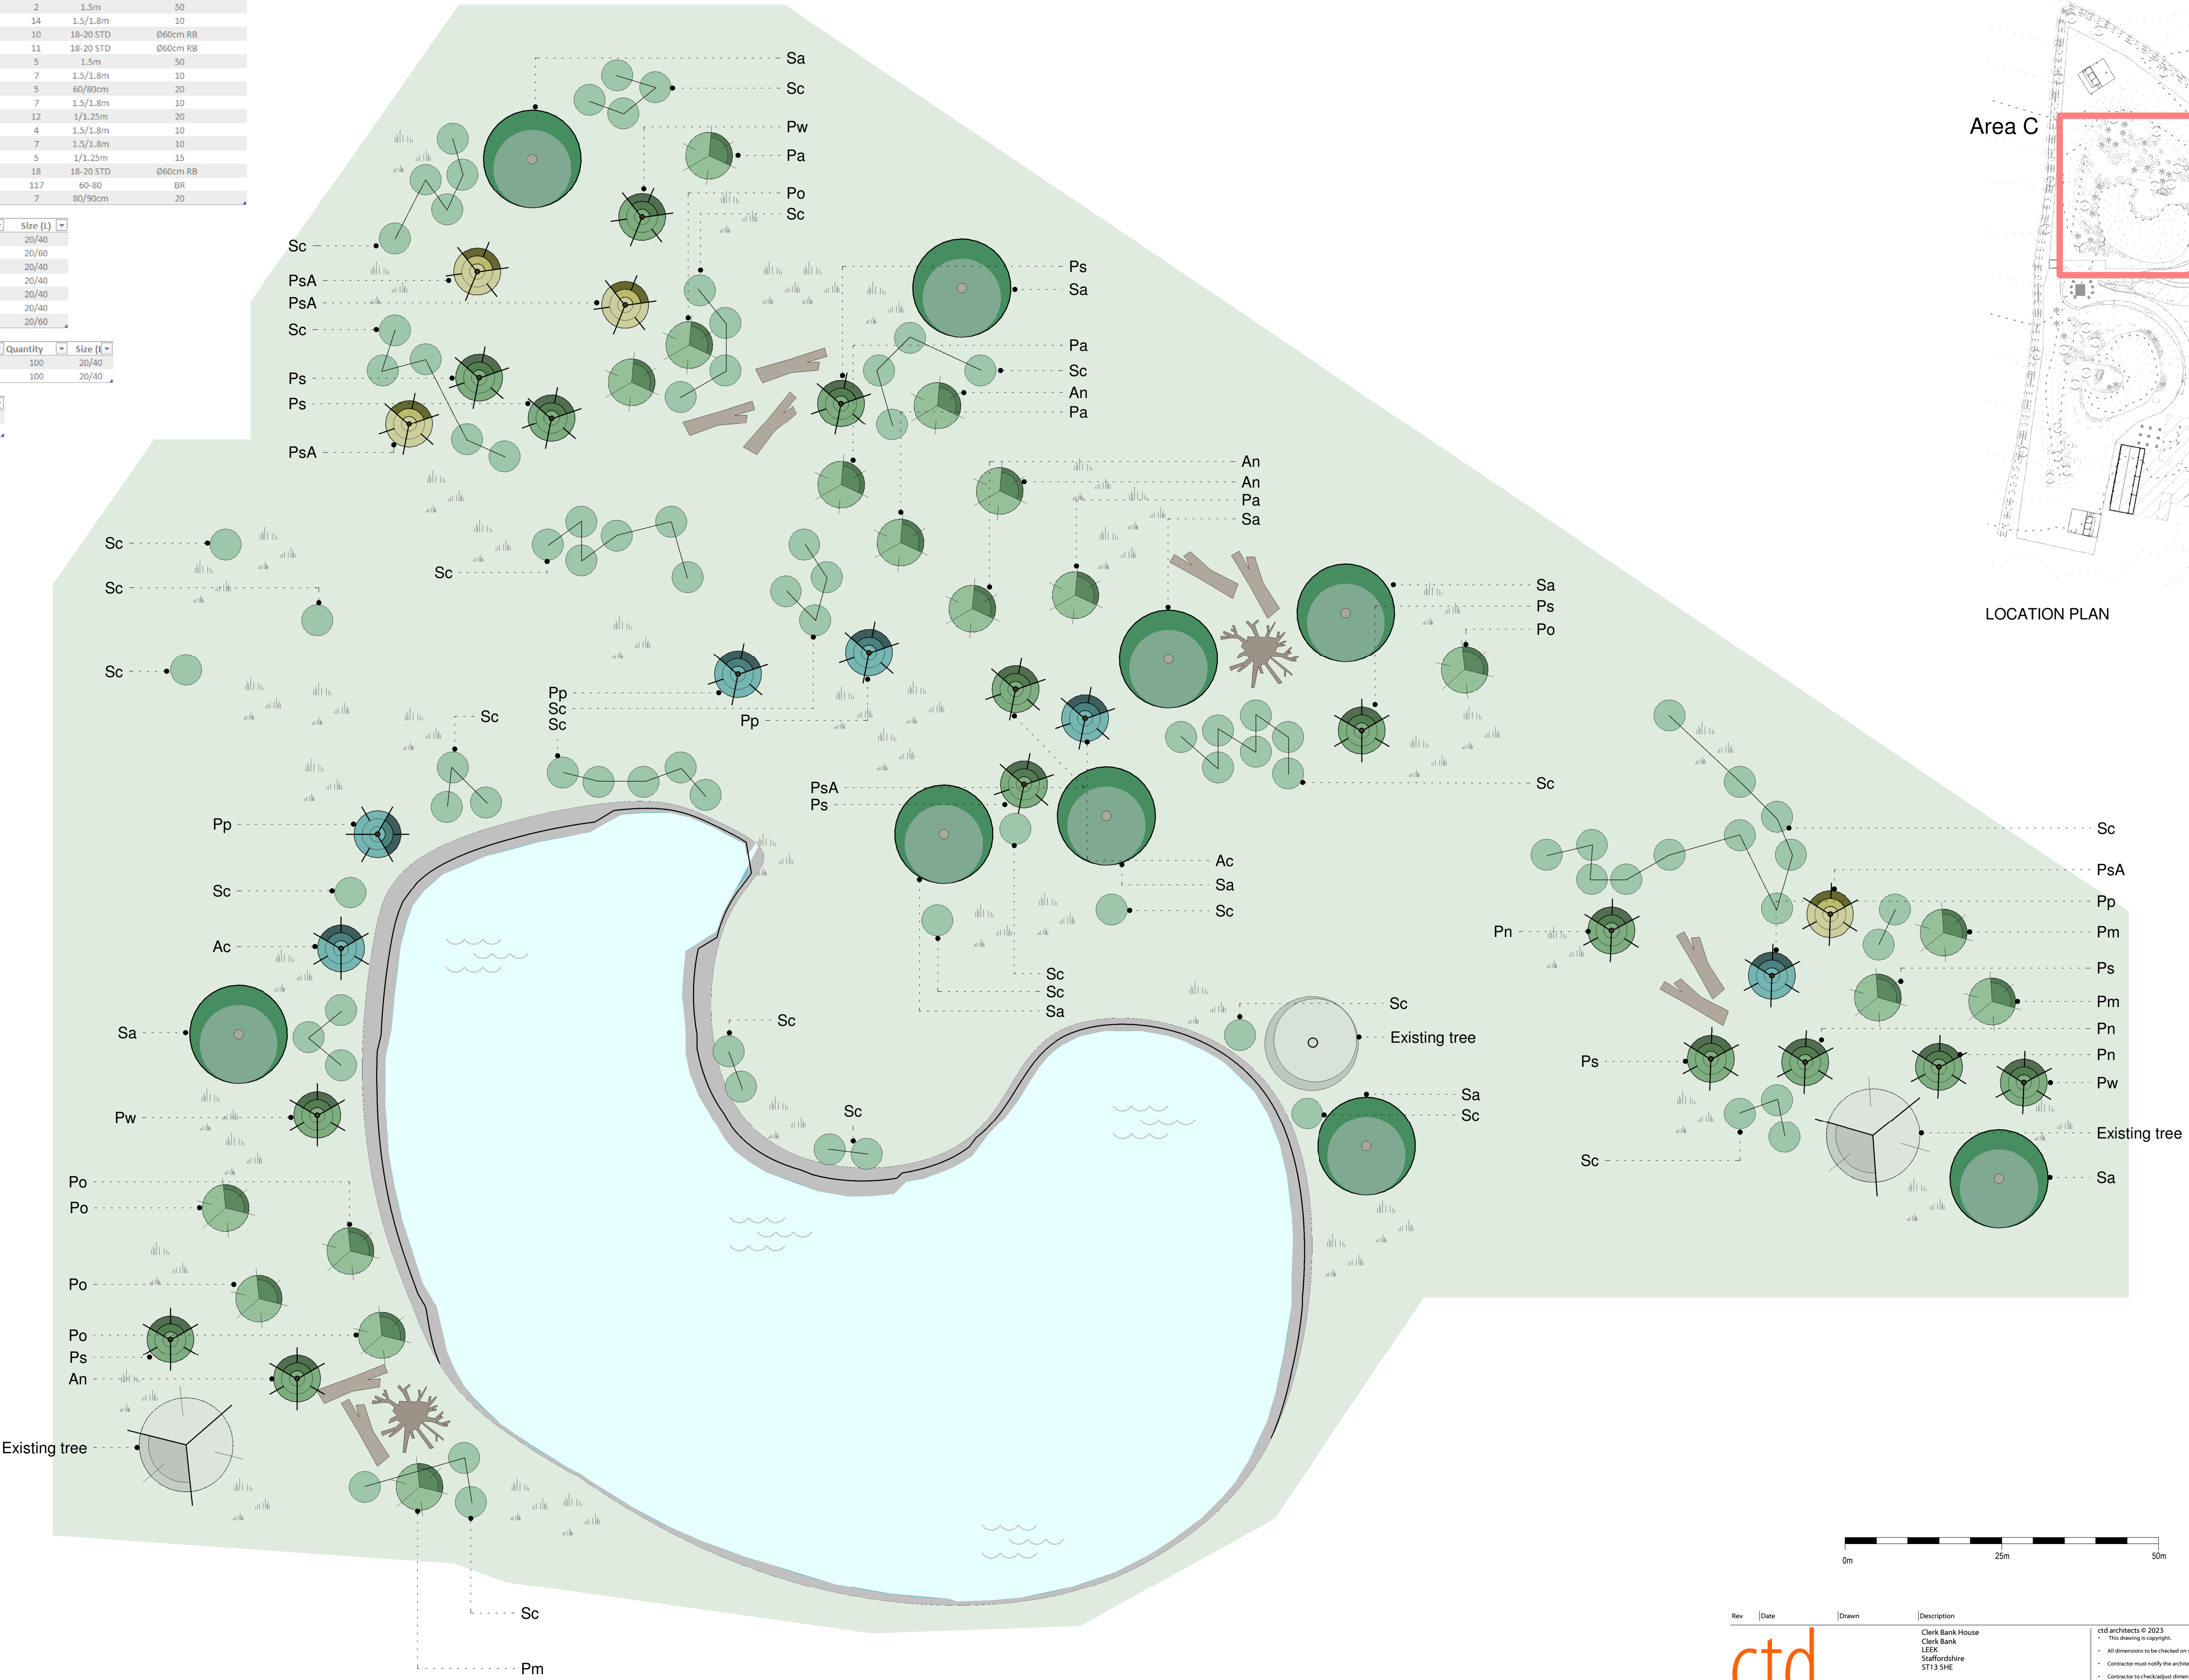


Area C



LOCATION PLAN

North

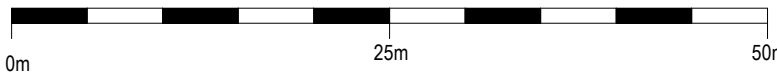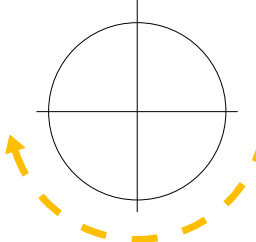

Rev	Date	Drawn	Description
ctd architects			
Clerk Bank House Clerk Bank LEEK Staffordshire ST13 5HE			
Project: Animal Enclosure Status: PLANNING ISSUE Title: Planting Plan - Enc 3			
Scale: 1:200 Size: A1 Drawing No: 1721			
Date: 18/9/23 Rev: B			