



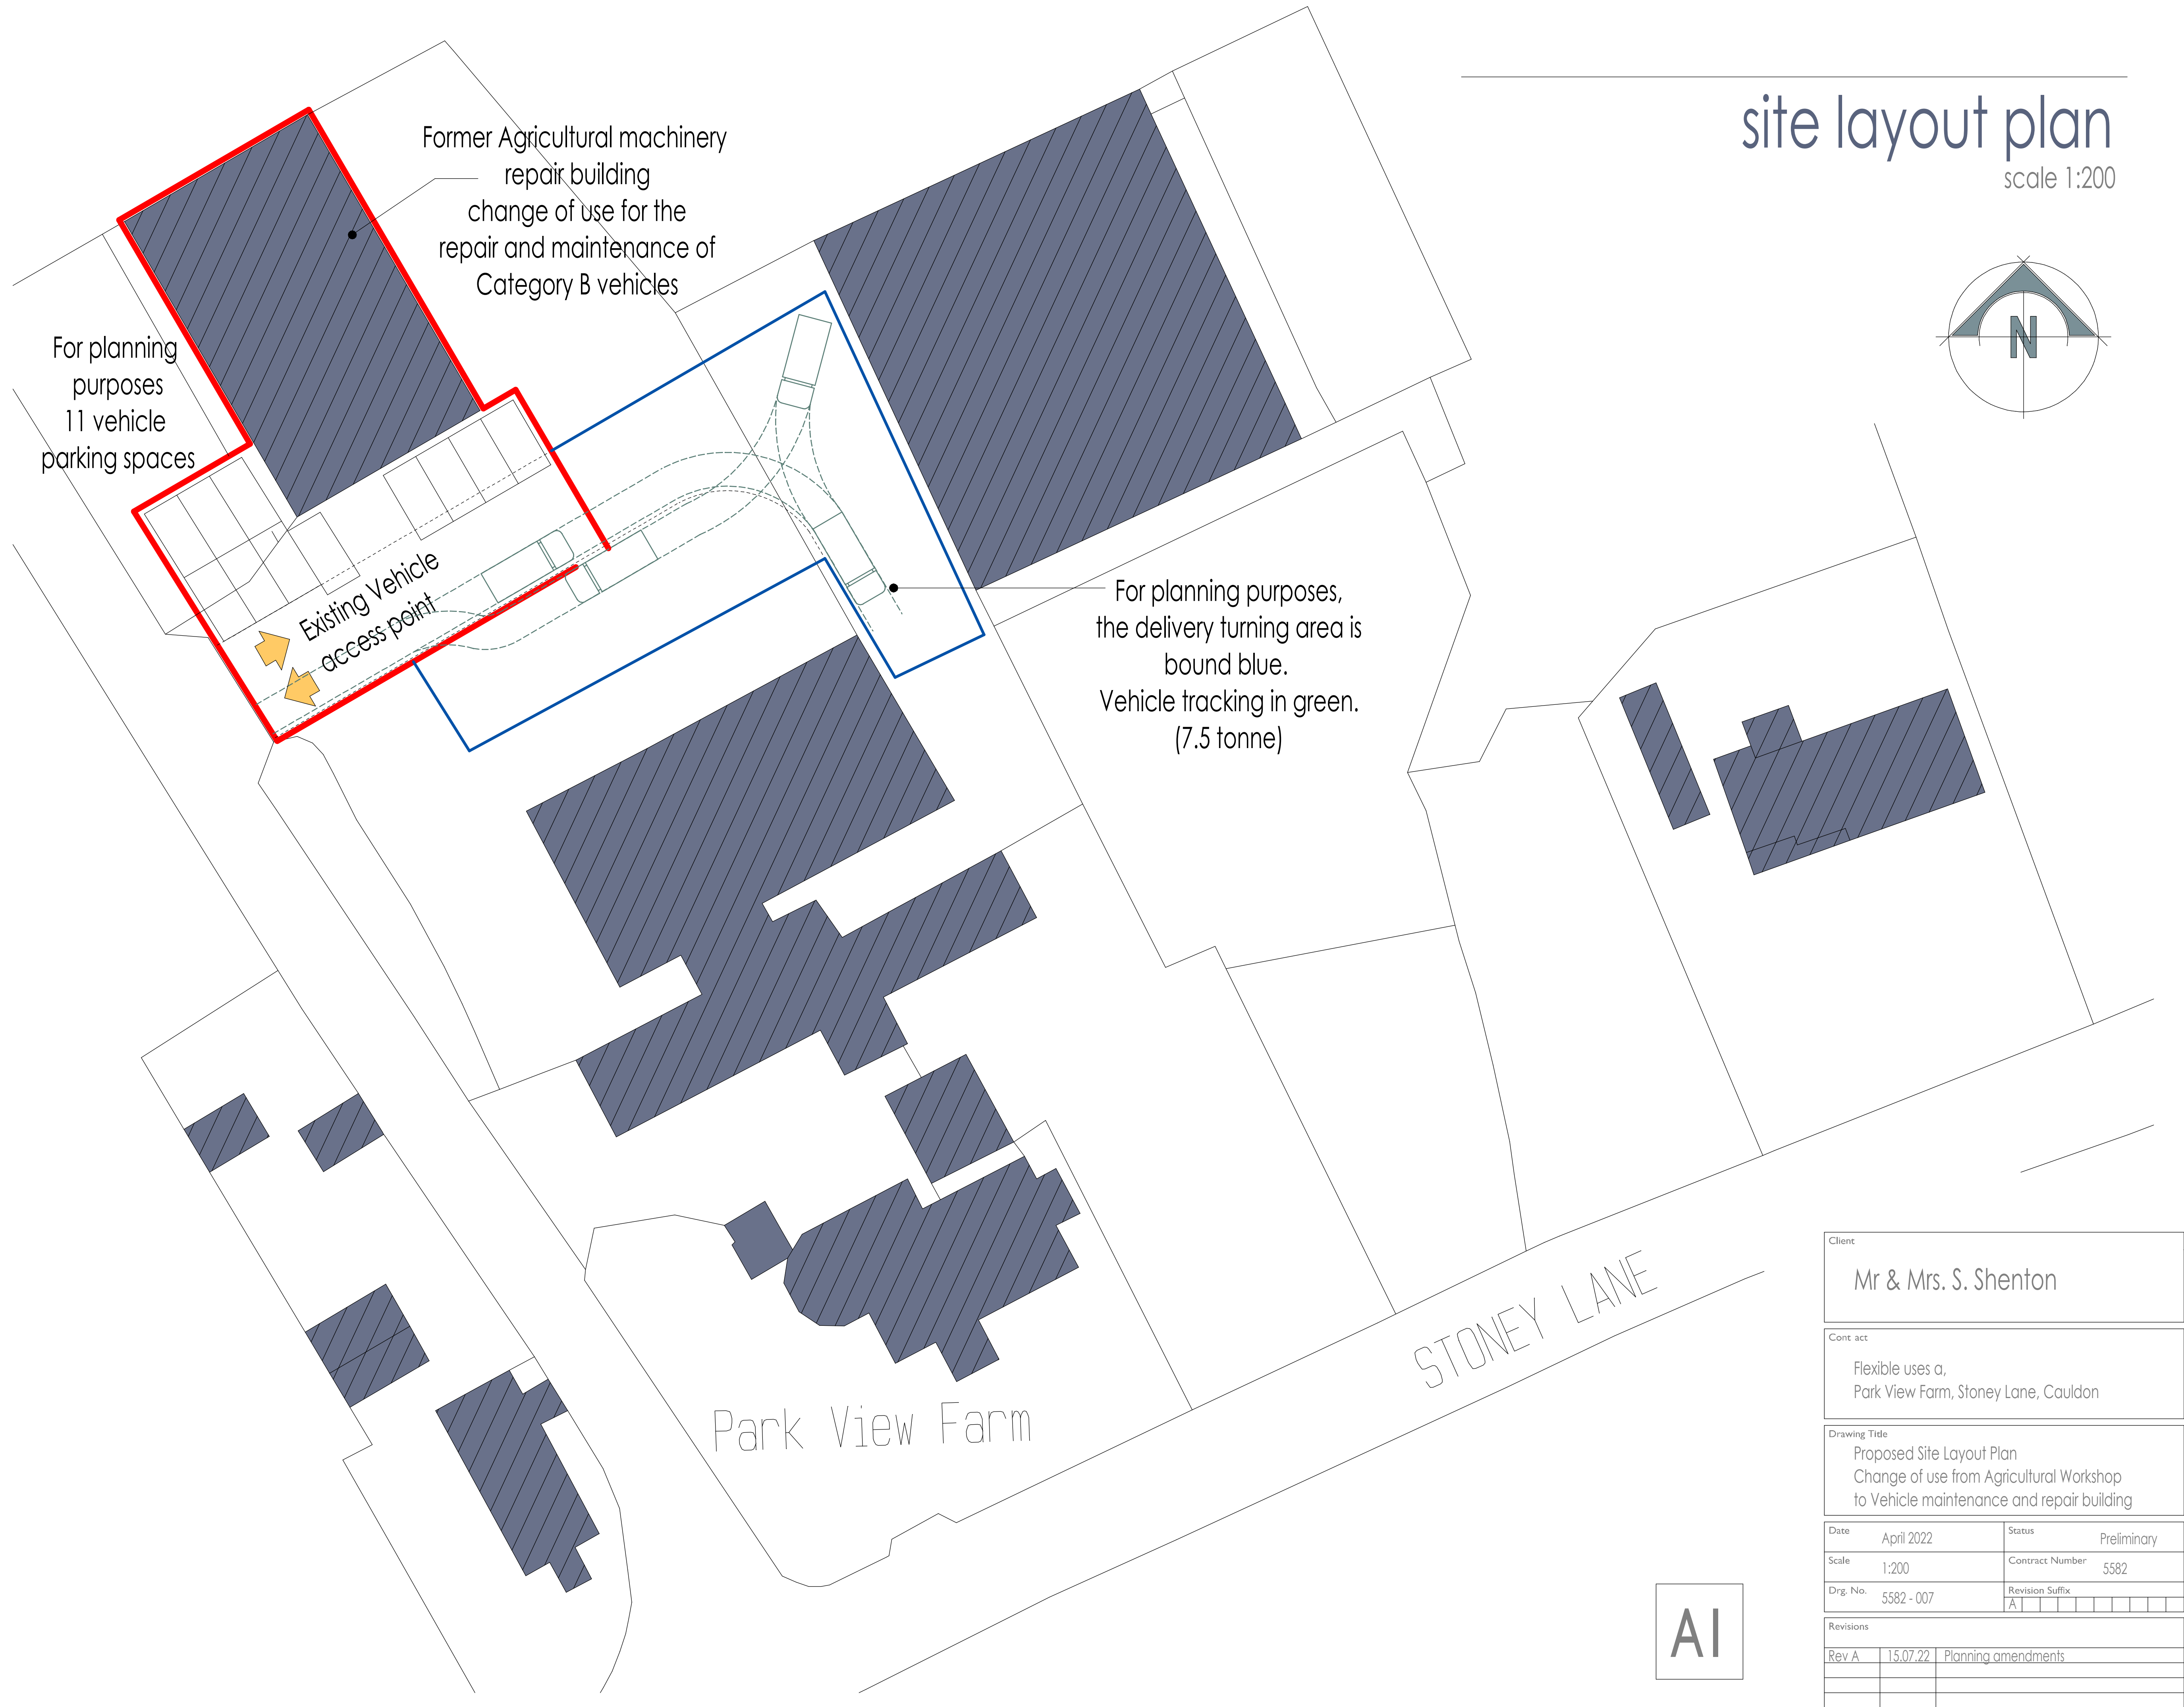

site layout plan
scale 1:200

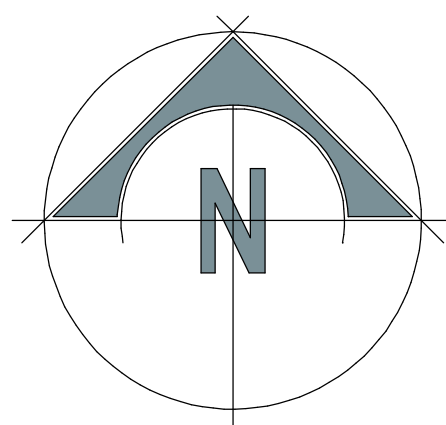

Client		Mr & Mrs. S. Shenton	
Contract		Flexible uses a, Park View Farm, Stoney Lane, Caudon	
Drawing Title		Proposed Site Layout Plan Change of use from Agricultural Workshop to Vehicle maintenance and repair building	
Date	April 2022	Status	Preliminary
Scale	1:200	Contract Number	5582
Dwg. No.	5582 - 007	Revision Suffix	A
Revisions			
Rev A	15.07.22	Planning amendments	

AI