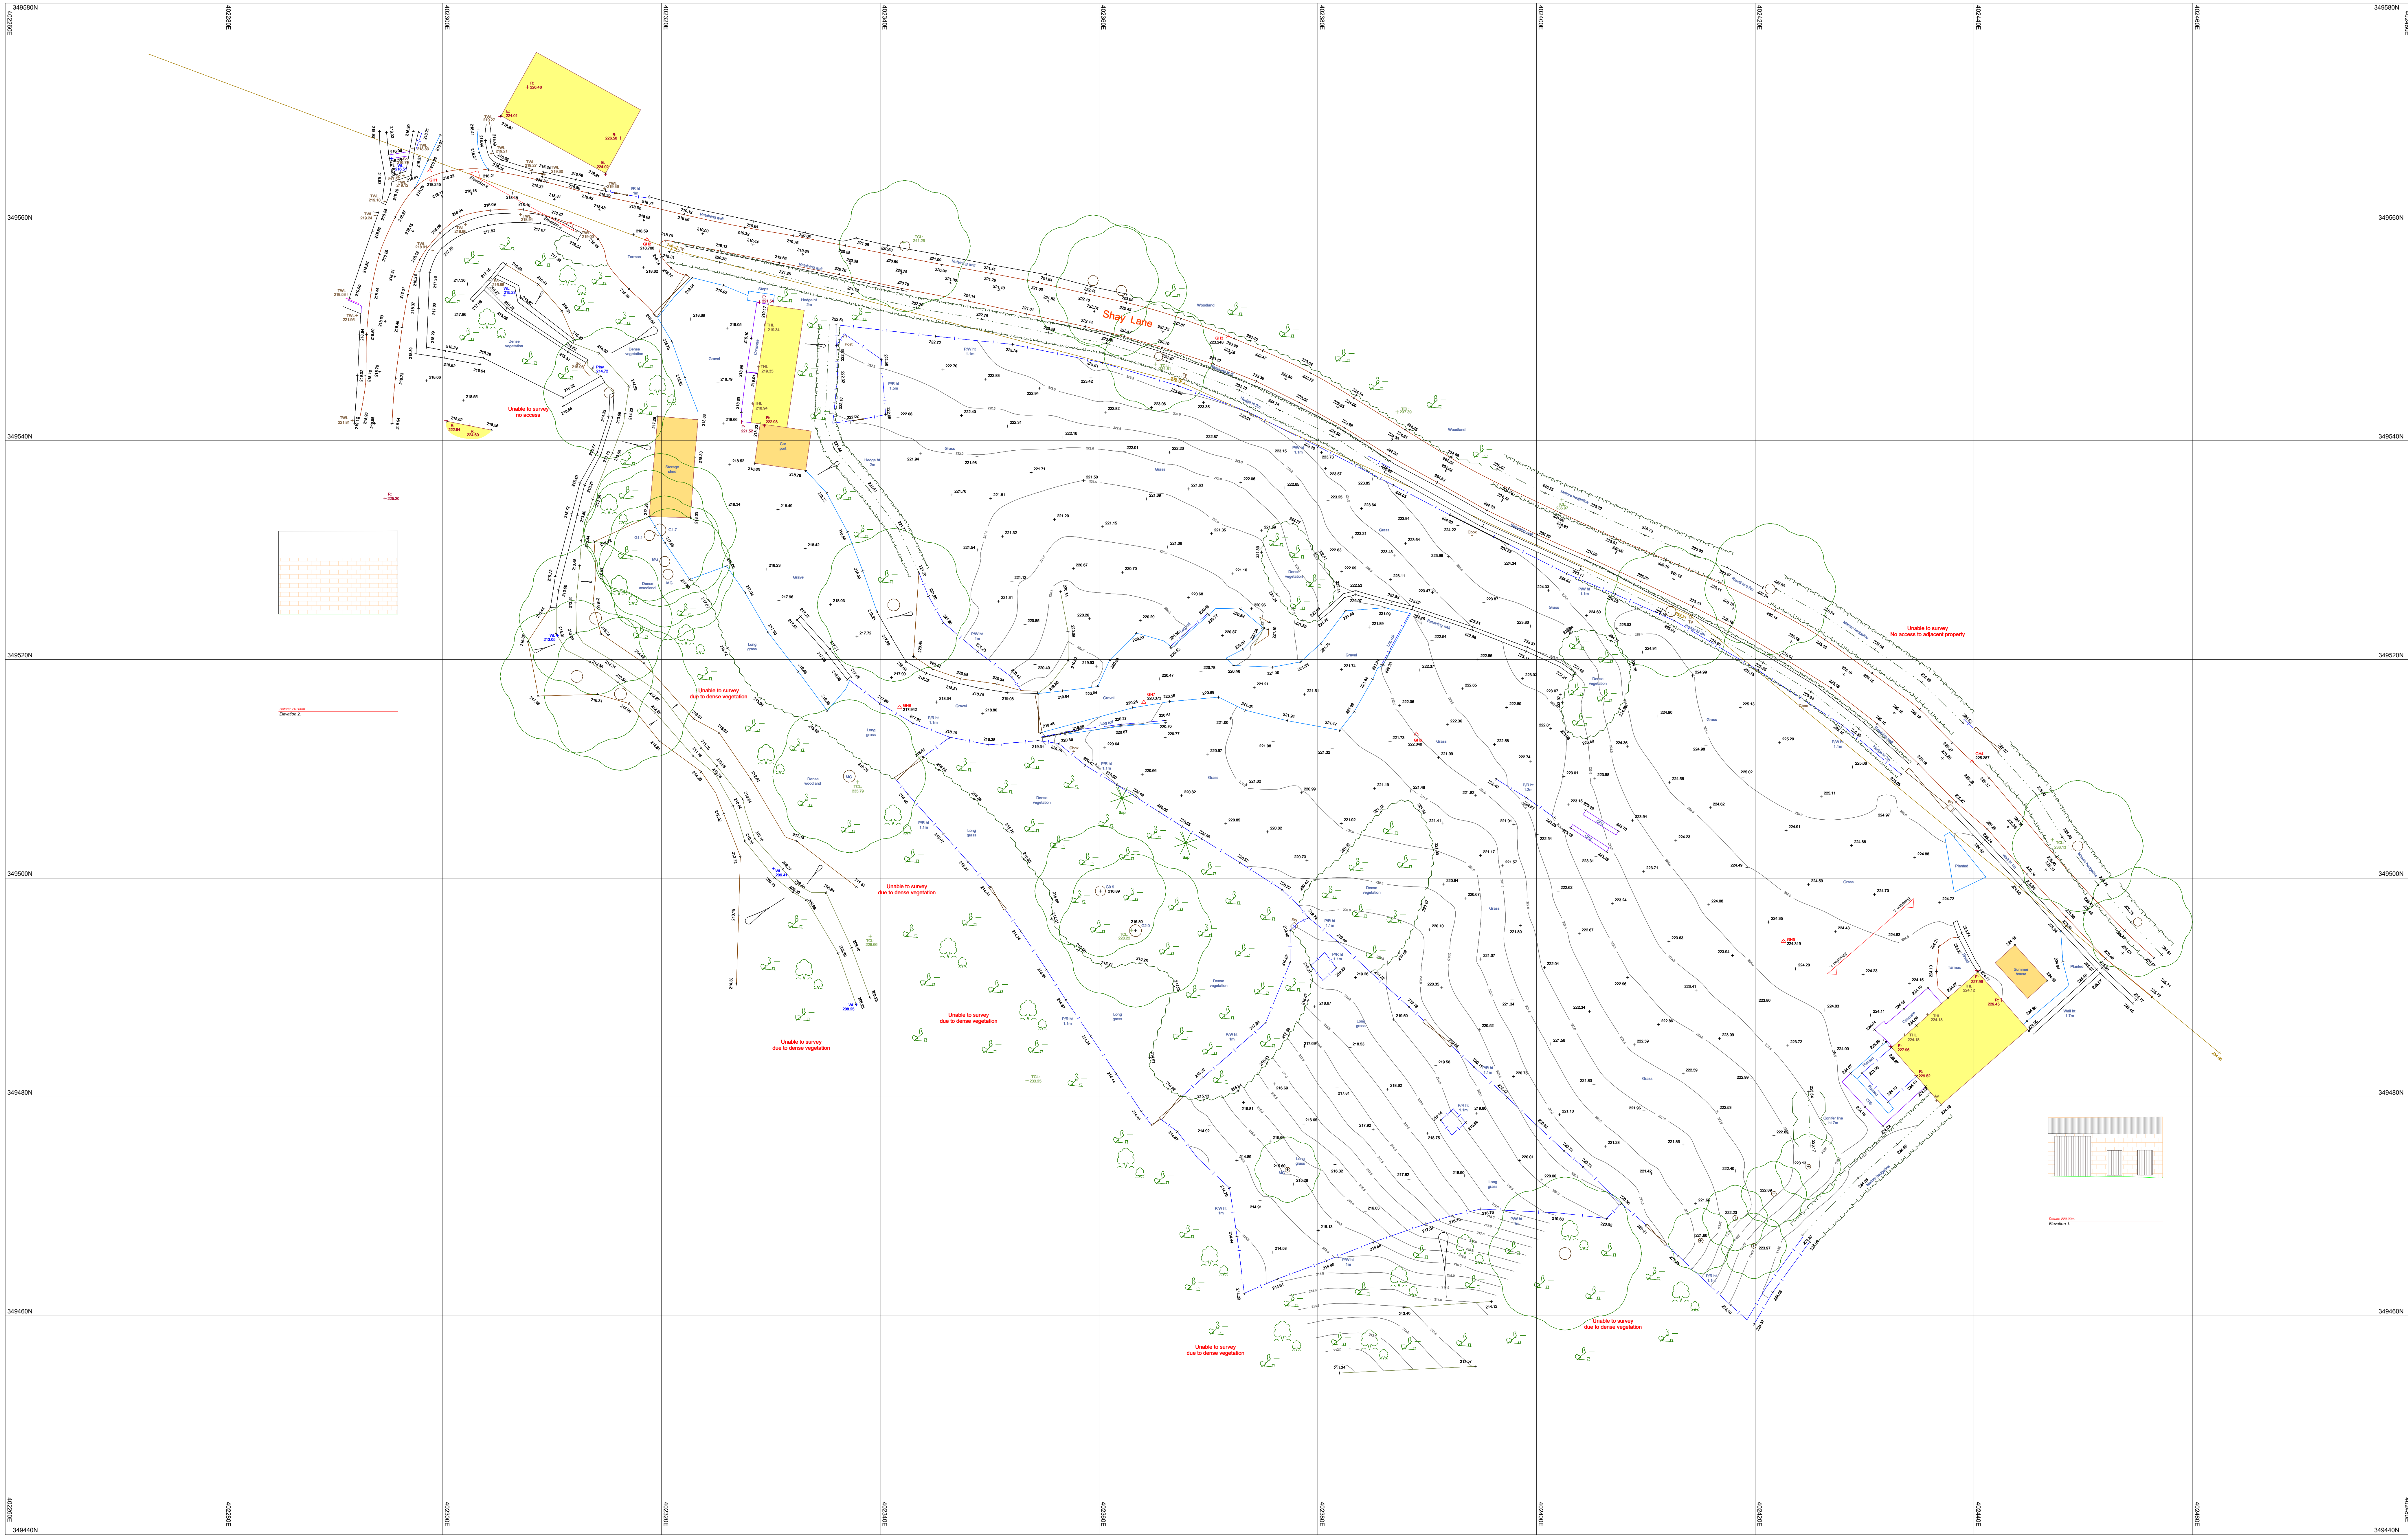
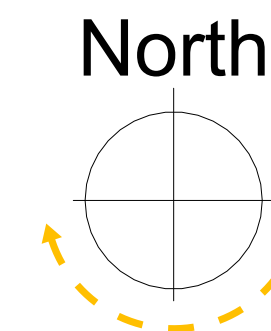


Other drawings
Drawing 1

Rev	Date	Drawn	Description
1	20/11/23	AD	AM
2	20/11/23	PR	PR

ctd architects

Client
**Ms. N. White and
Ms. J. Douch**

Clark Bank House
Clark Bank
Lifford
Shelburne
ST13 5HE

Project
Residential Development
Land at Shay Lane, Off Broadfields Road, Lifford,
Dumfrieshire, ST13 5LE

011338 37477
011338 38001

info@ctdarchitects.co.uk
www.ctdarchitects.co.uk

ctd architects © 2023
- All drawings to be checked on site before proceeding.
- All dimensions to be checked on site before proceeding.
- Contractors must notify the architect of any discrepancies before proceeding.
- Contractors to provide a detailed schedule of work and to notify the architect of any changes to the schedule of work.
- All drawings to be used in conjunction with all other construction drawings and specifications.

Scale
1:200

Job No
2236

Status
PLANNING

Drawing No
AL103

Rev

20/11/23

architects | historic building advisors | project managers | landscape & urban designers