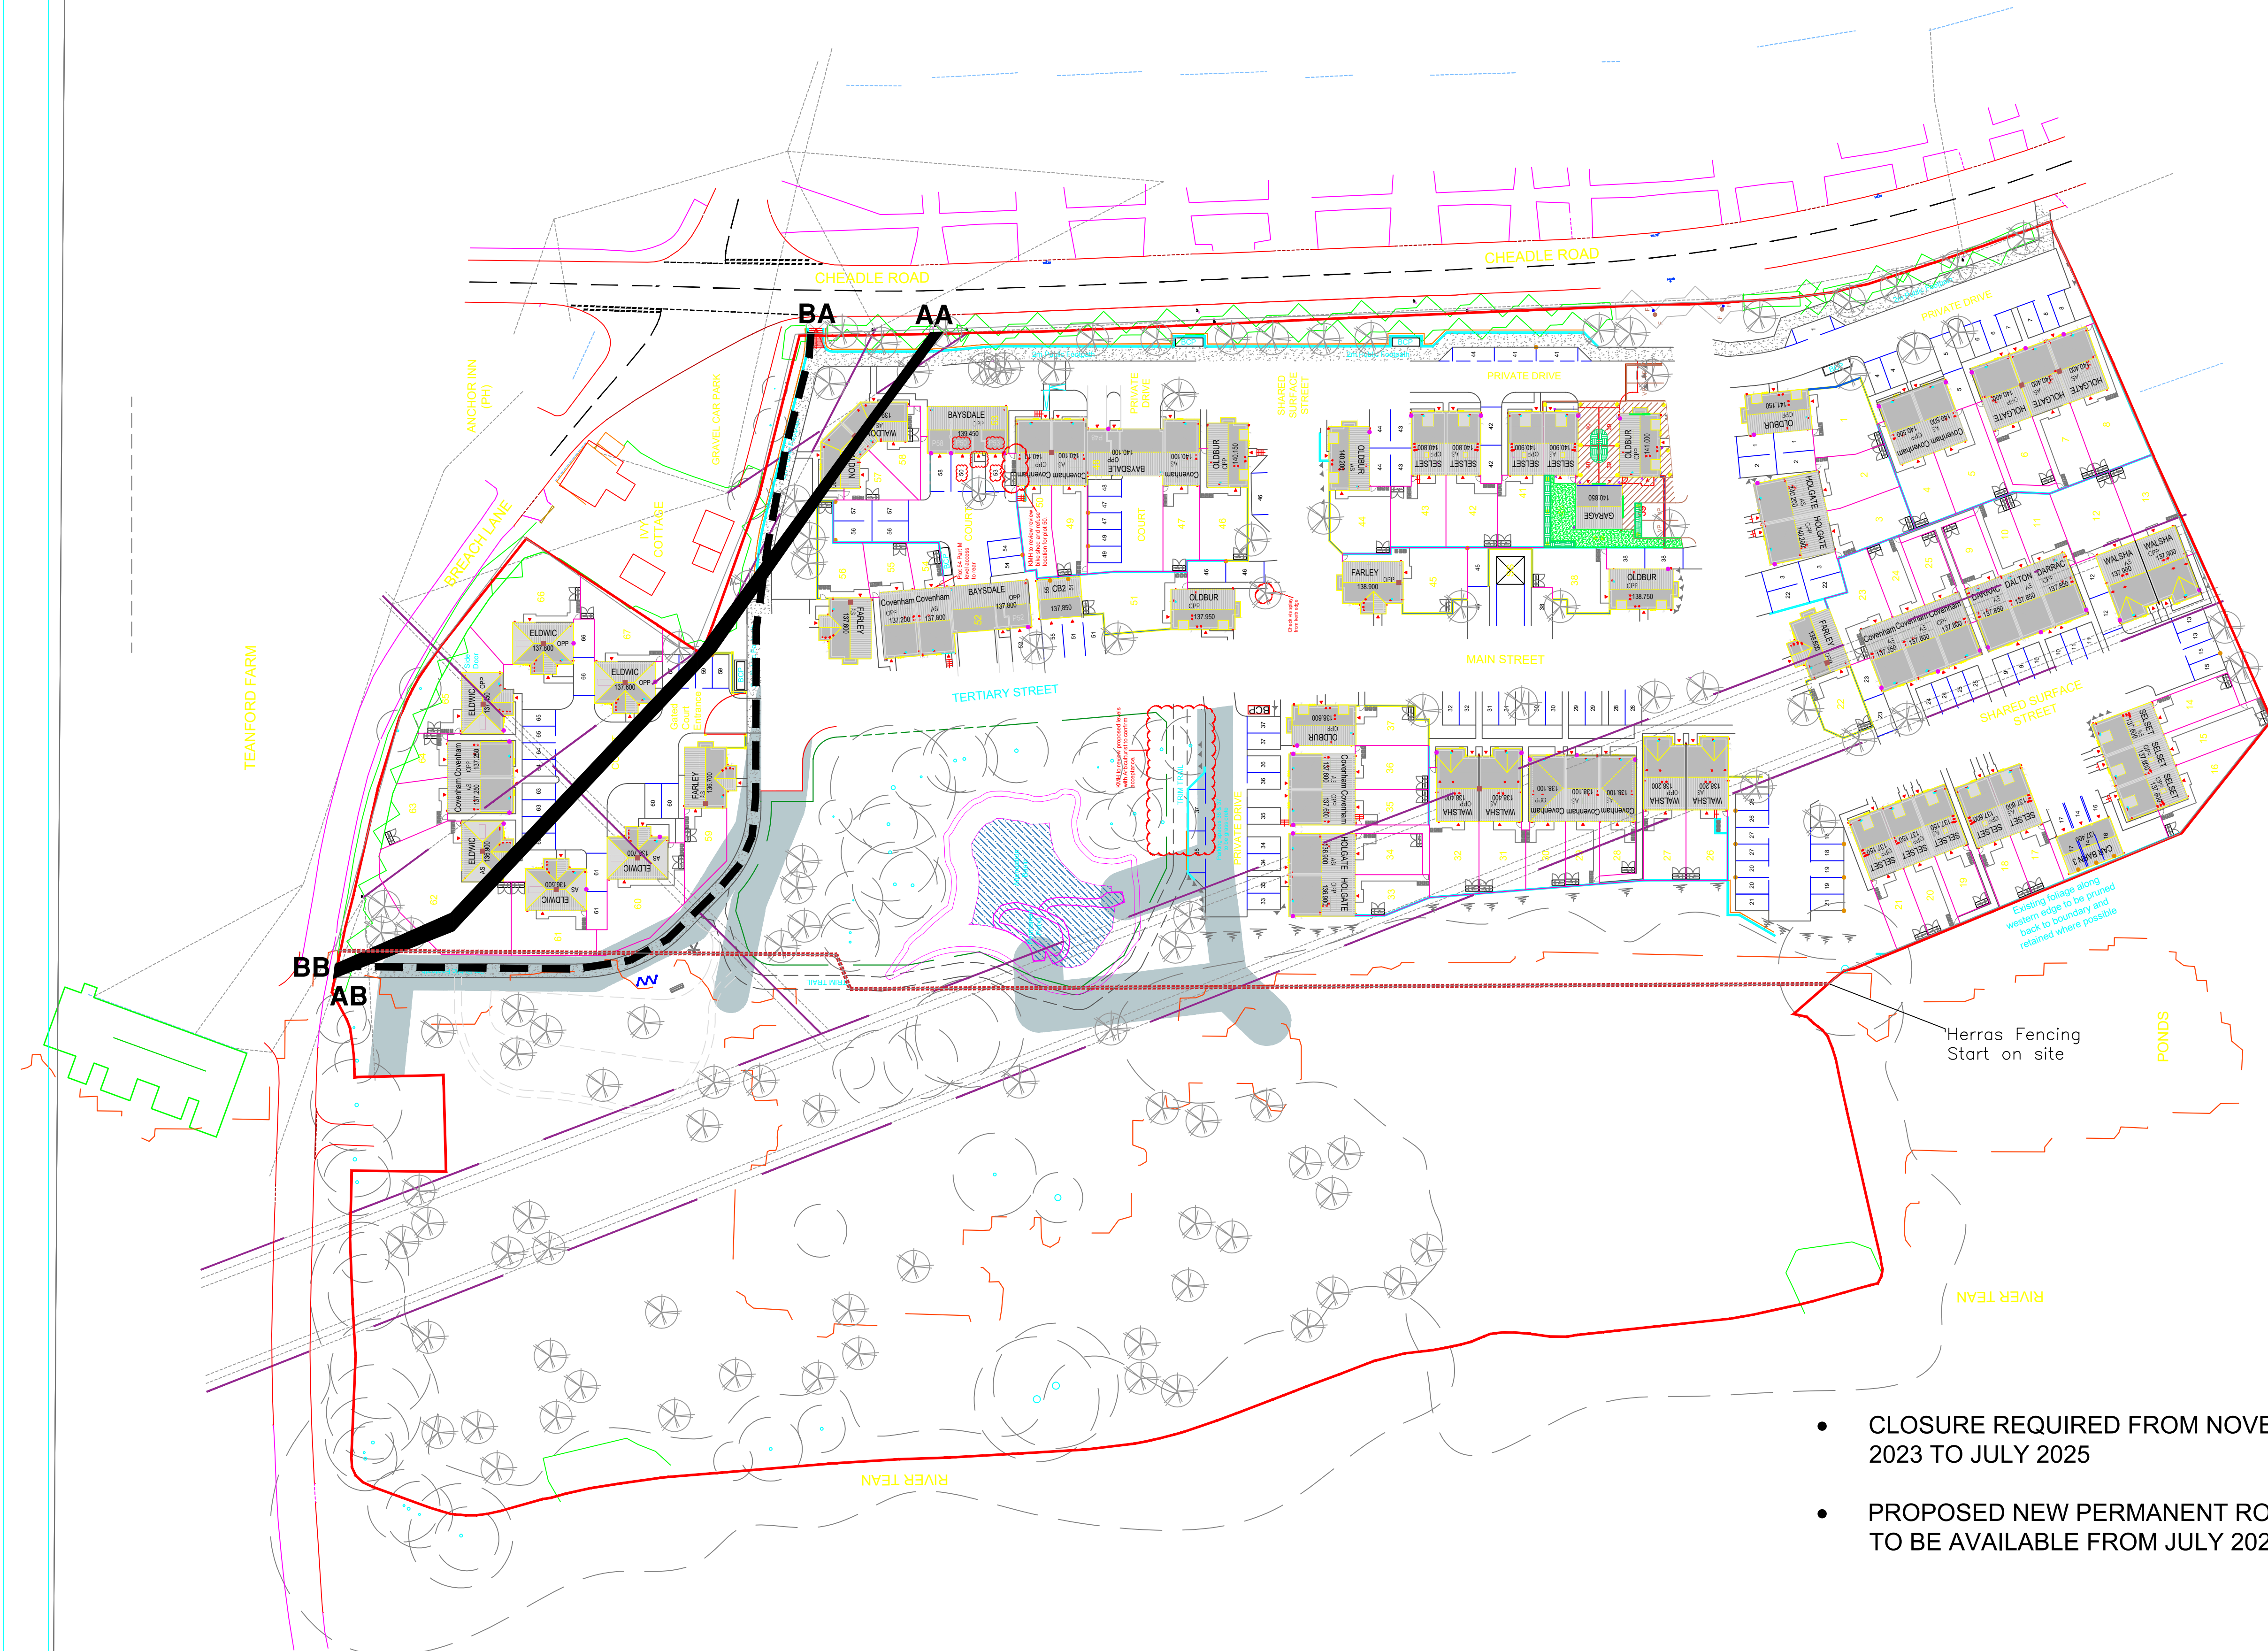
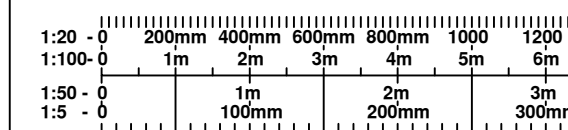


**Legend**

- Herras Fencing
- Existing PROW: Checkley 44 (Route A)
- New Permanent Route from July 25 (Route B)

- CLOSURE REQUIRED FROM NOVEMBER 2023 TO JULY 2025
- PROPOSED NEW PERMANENT ROUTE TO BE AVAILABLE FROM JULY 2025

Revisions:**Scale Check:**

© This drawing is the property of Geoff Perry Associates Limited and may not be copied or used for any purpose other than that for which it is supplied without the express written authority of Geoff Perry Associates Limited.

Client: Keepmoat

Project: Cheadle Road, Upper Tean

Title: Checkley 44 Route Change

Date: 20.02.23

Drawn by:

Job No.

Scale: 1:500 @ A1

Checked by: -

Drwg No.

Rev.