
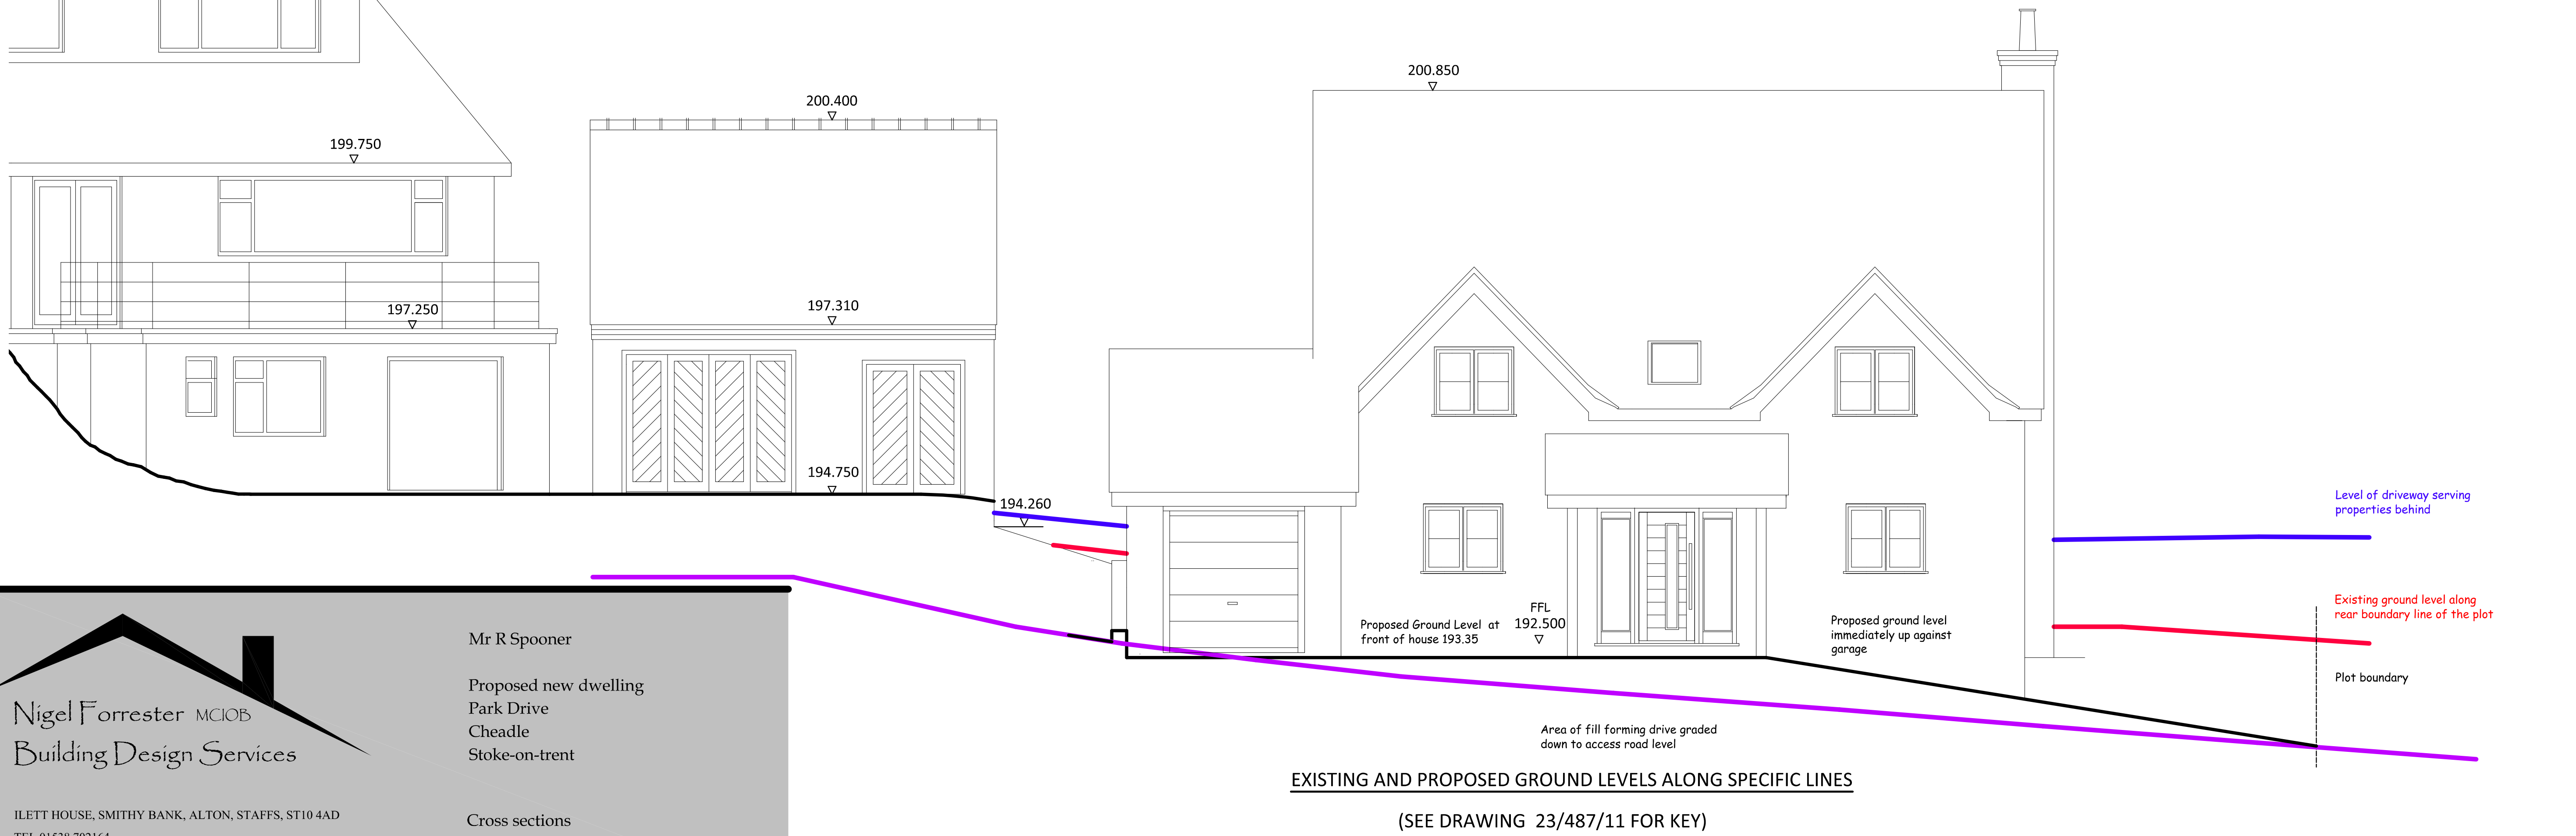


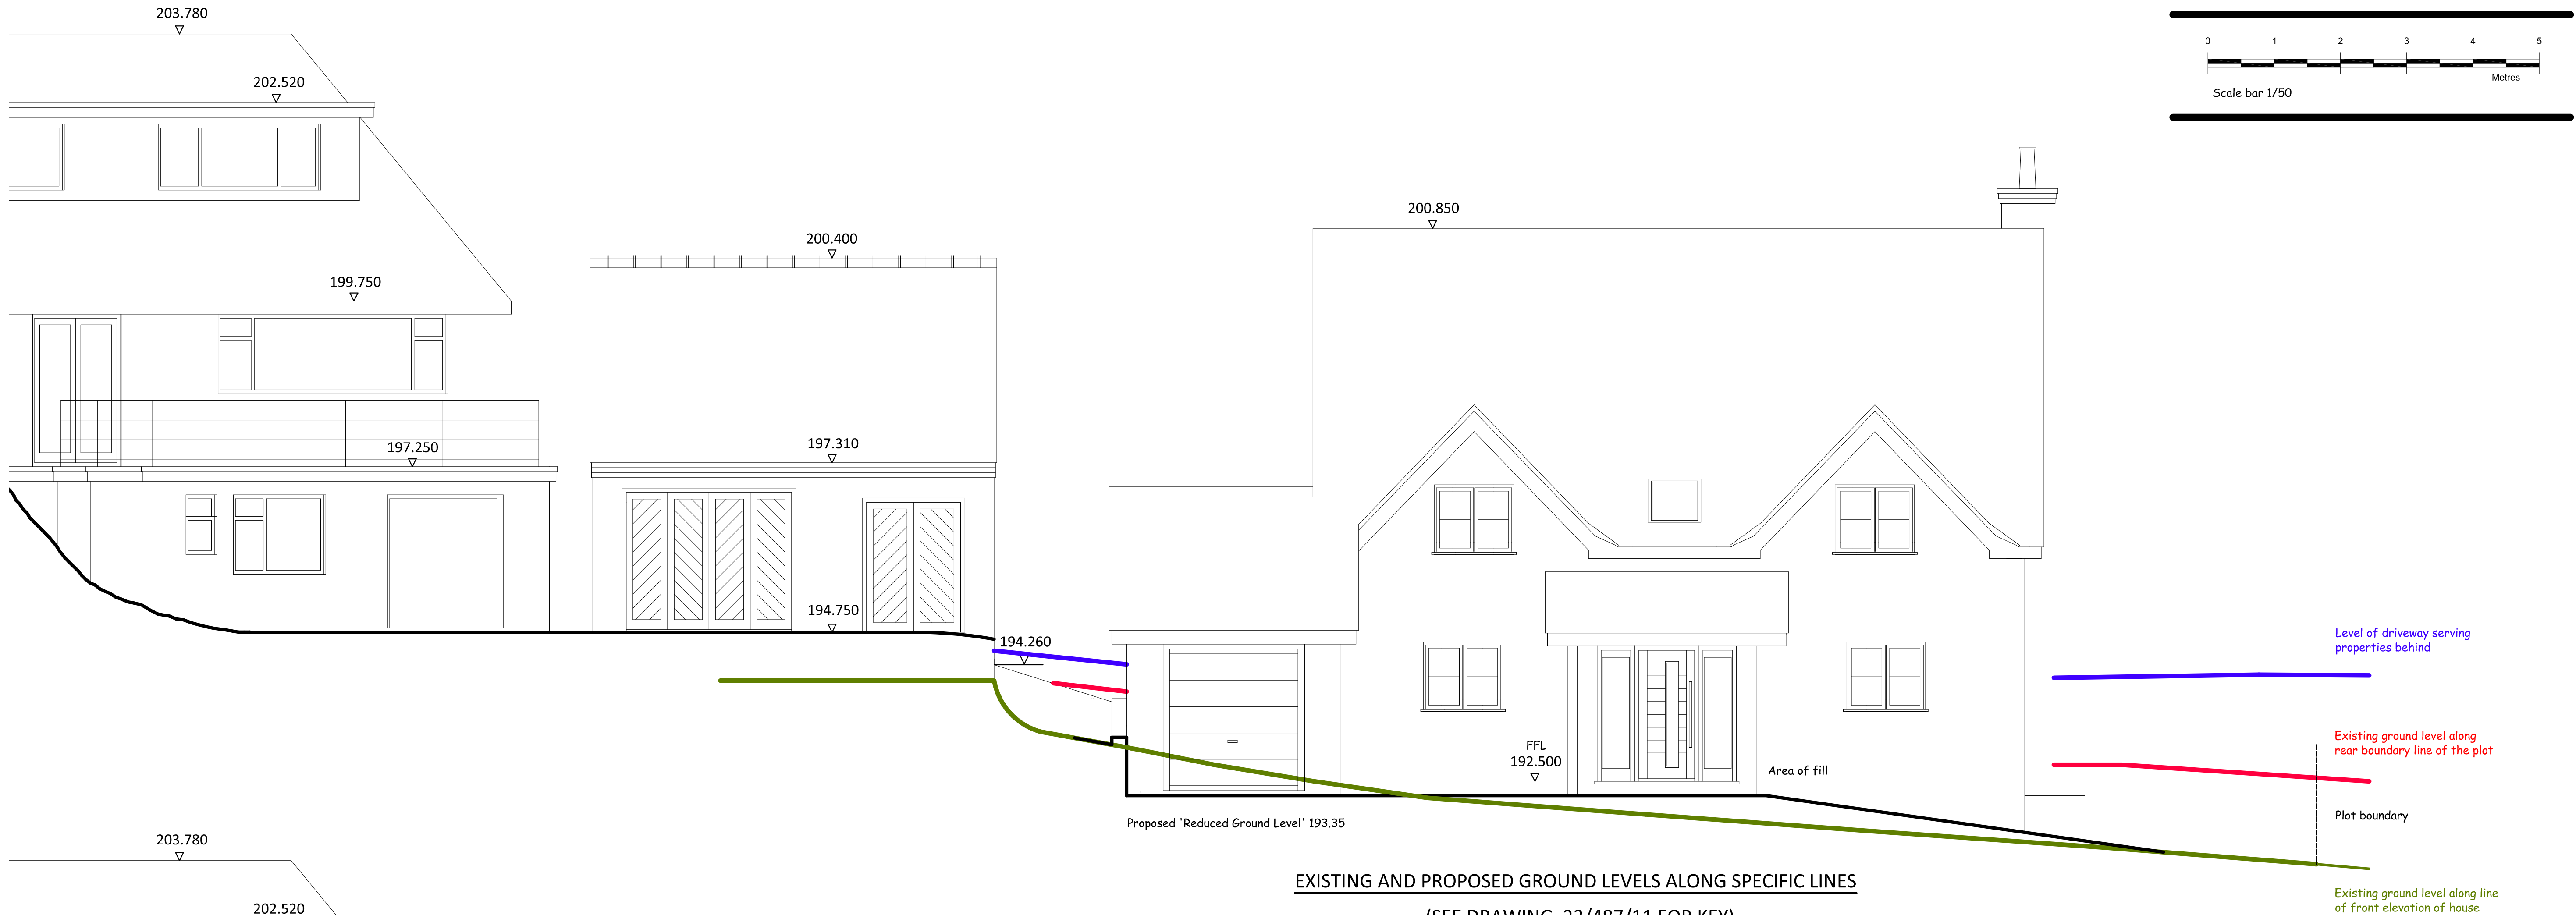

Nigel Forrester MCIOS
Building Design Services

ILETT HOUSE, SMITHY BANK, ALTON, STAFFS, ST10 4AD
TEL 01538 702164
www.nigelforrester.co.uk

Mr R Spooner
Proposed new dwelling
Park Drive
Cheadle
Stoke-on-trent

Cross sections
Drawing No 23/487/13
Scale 1/50 @ A1