



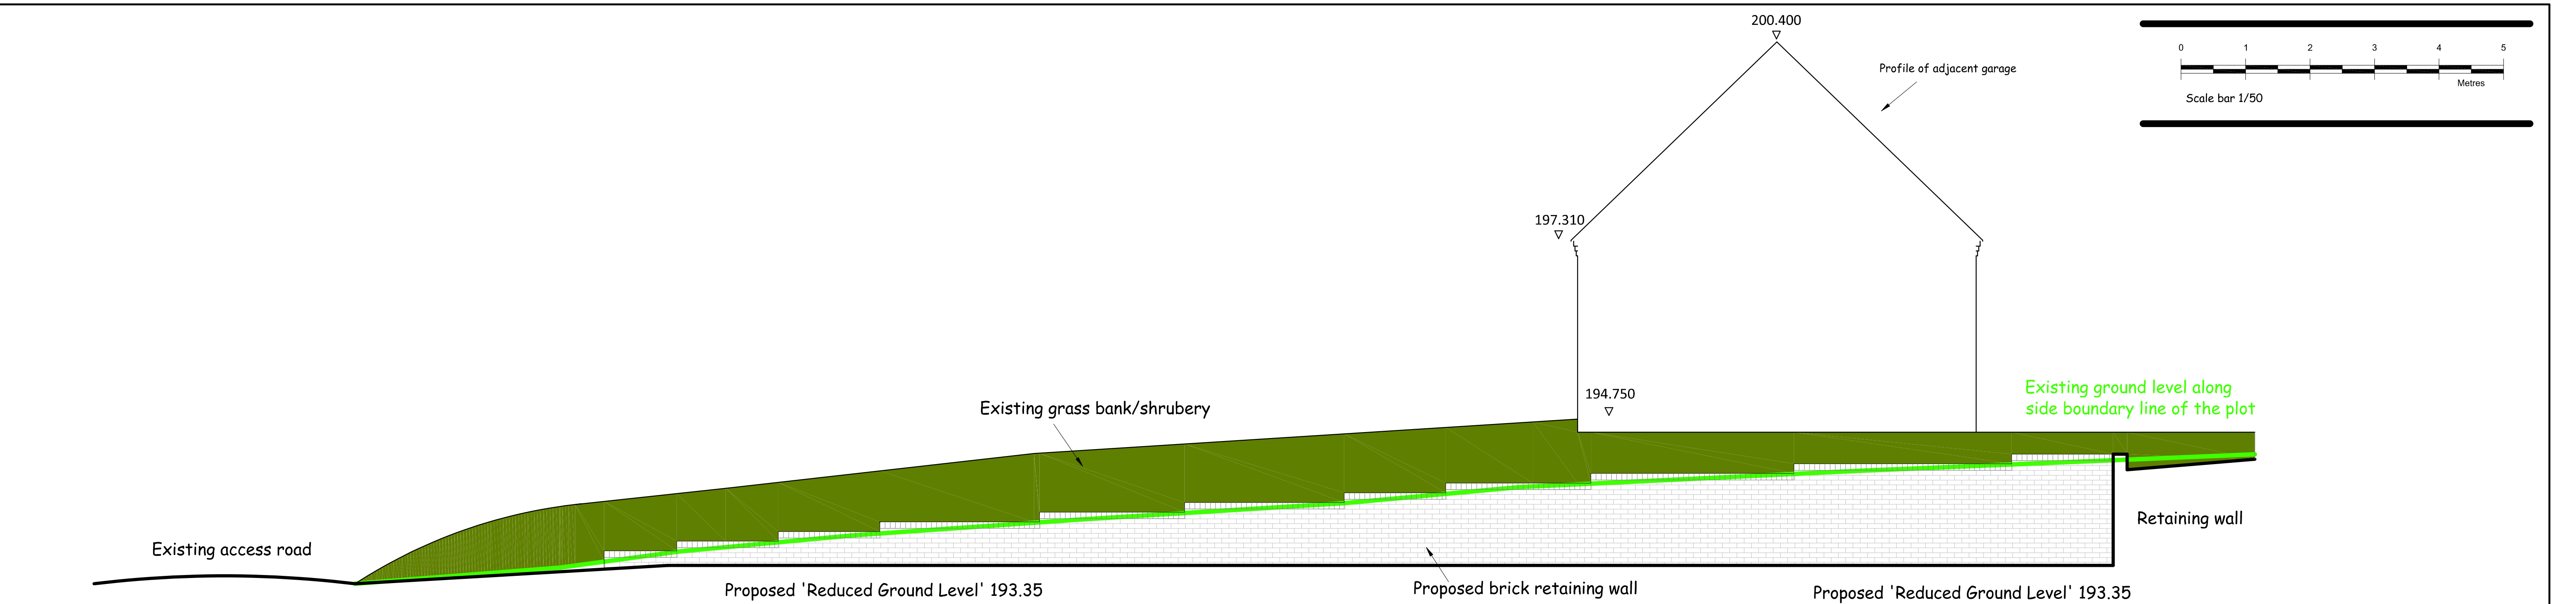

RETAINING WALL ALONG SOUTHEAST PLOT BOUNDARY

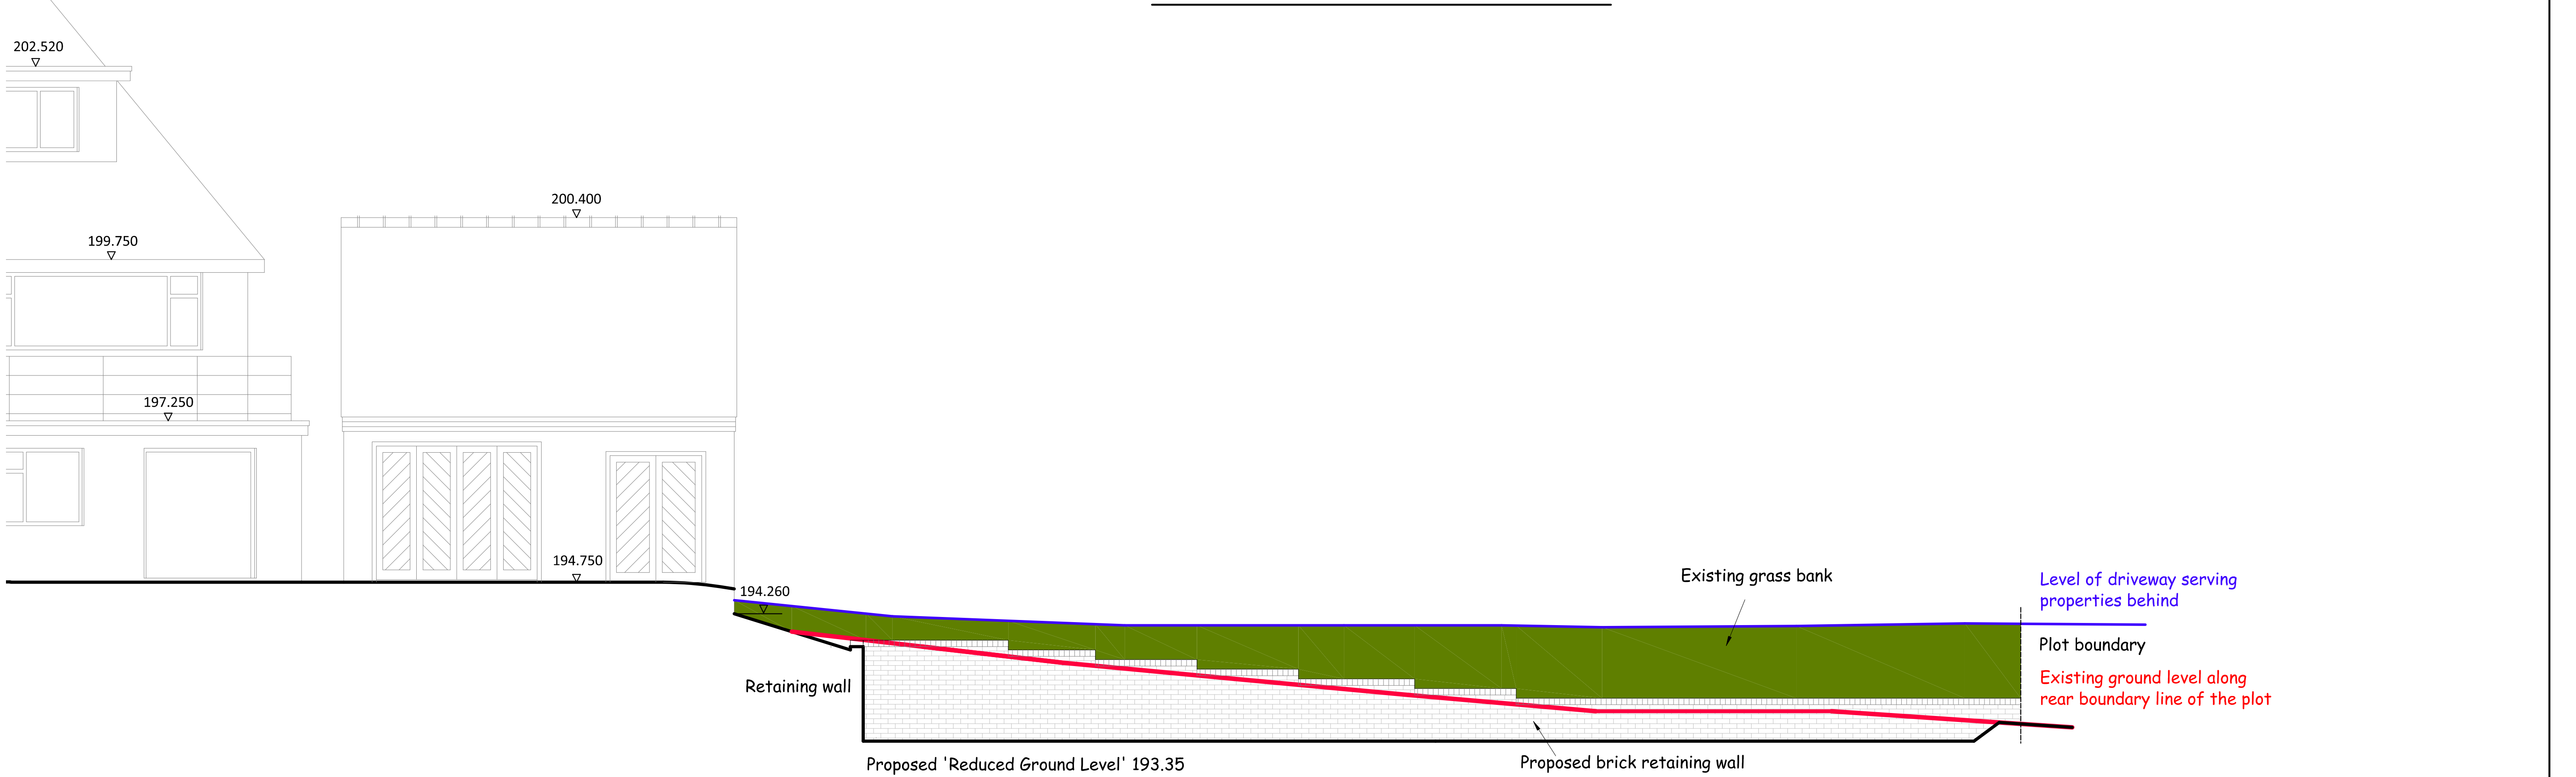

RETAINING WALL ALONG SOUTHWEST PLOT BOUNDARY



Nigel Forrester MCIOSB
Building Design Services

ILETT HOUSE, SMITHY BANK, ALTON, STAFFS, ST10 4AD
TEL 01538 702164
www.nigelforrester.co.uk

Mr R Spooner

Proposed new dwelling
Park Drive
Cheadle
Stoke-on-trent

Plot boundary retaining walls
Drawing No 23/487/15
Scale 1/50 @ A1