
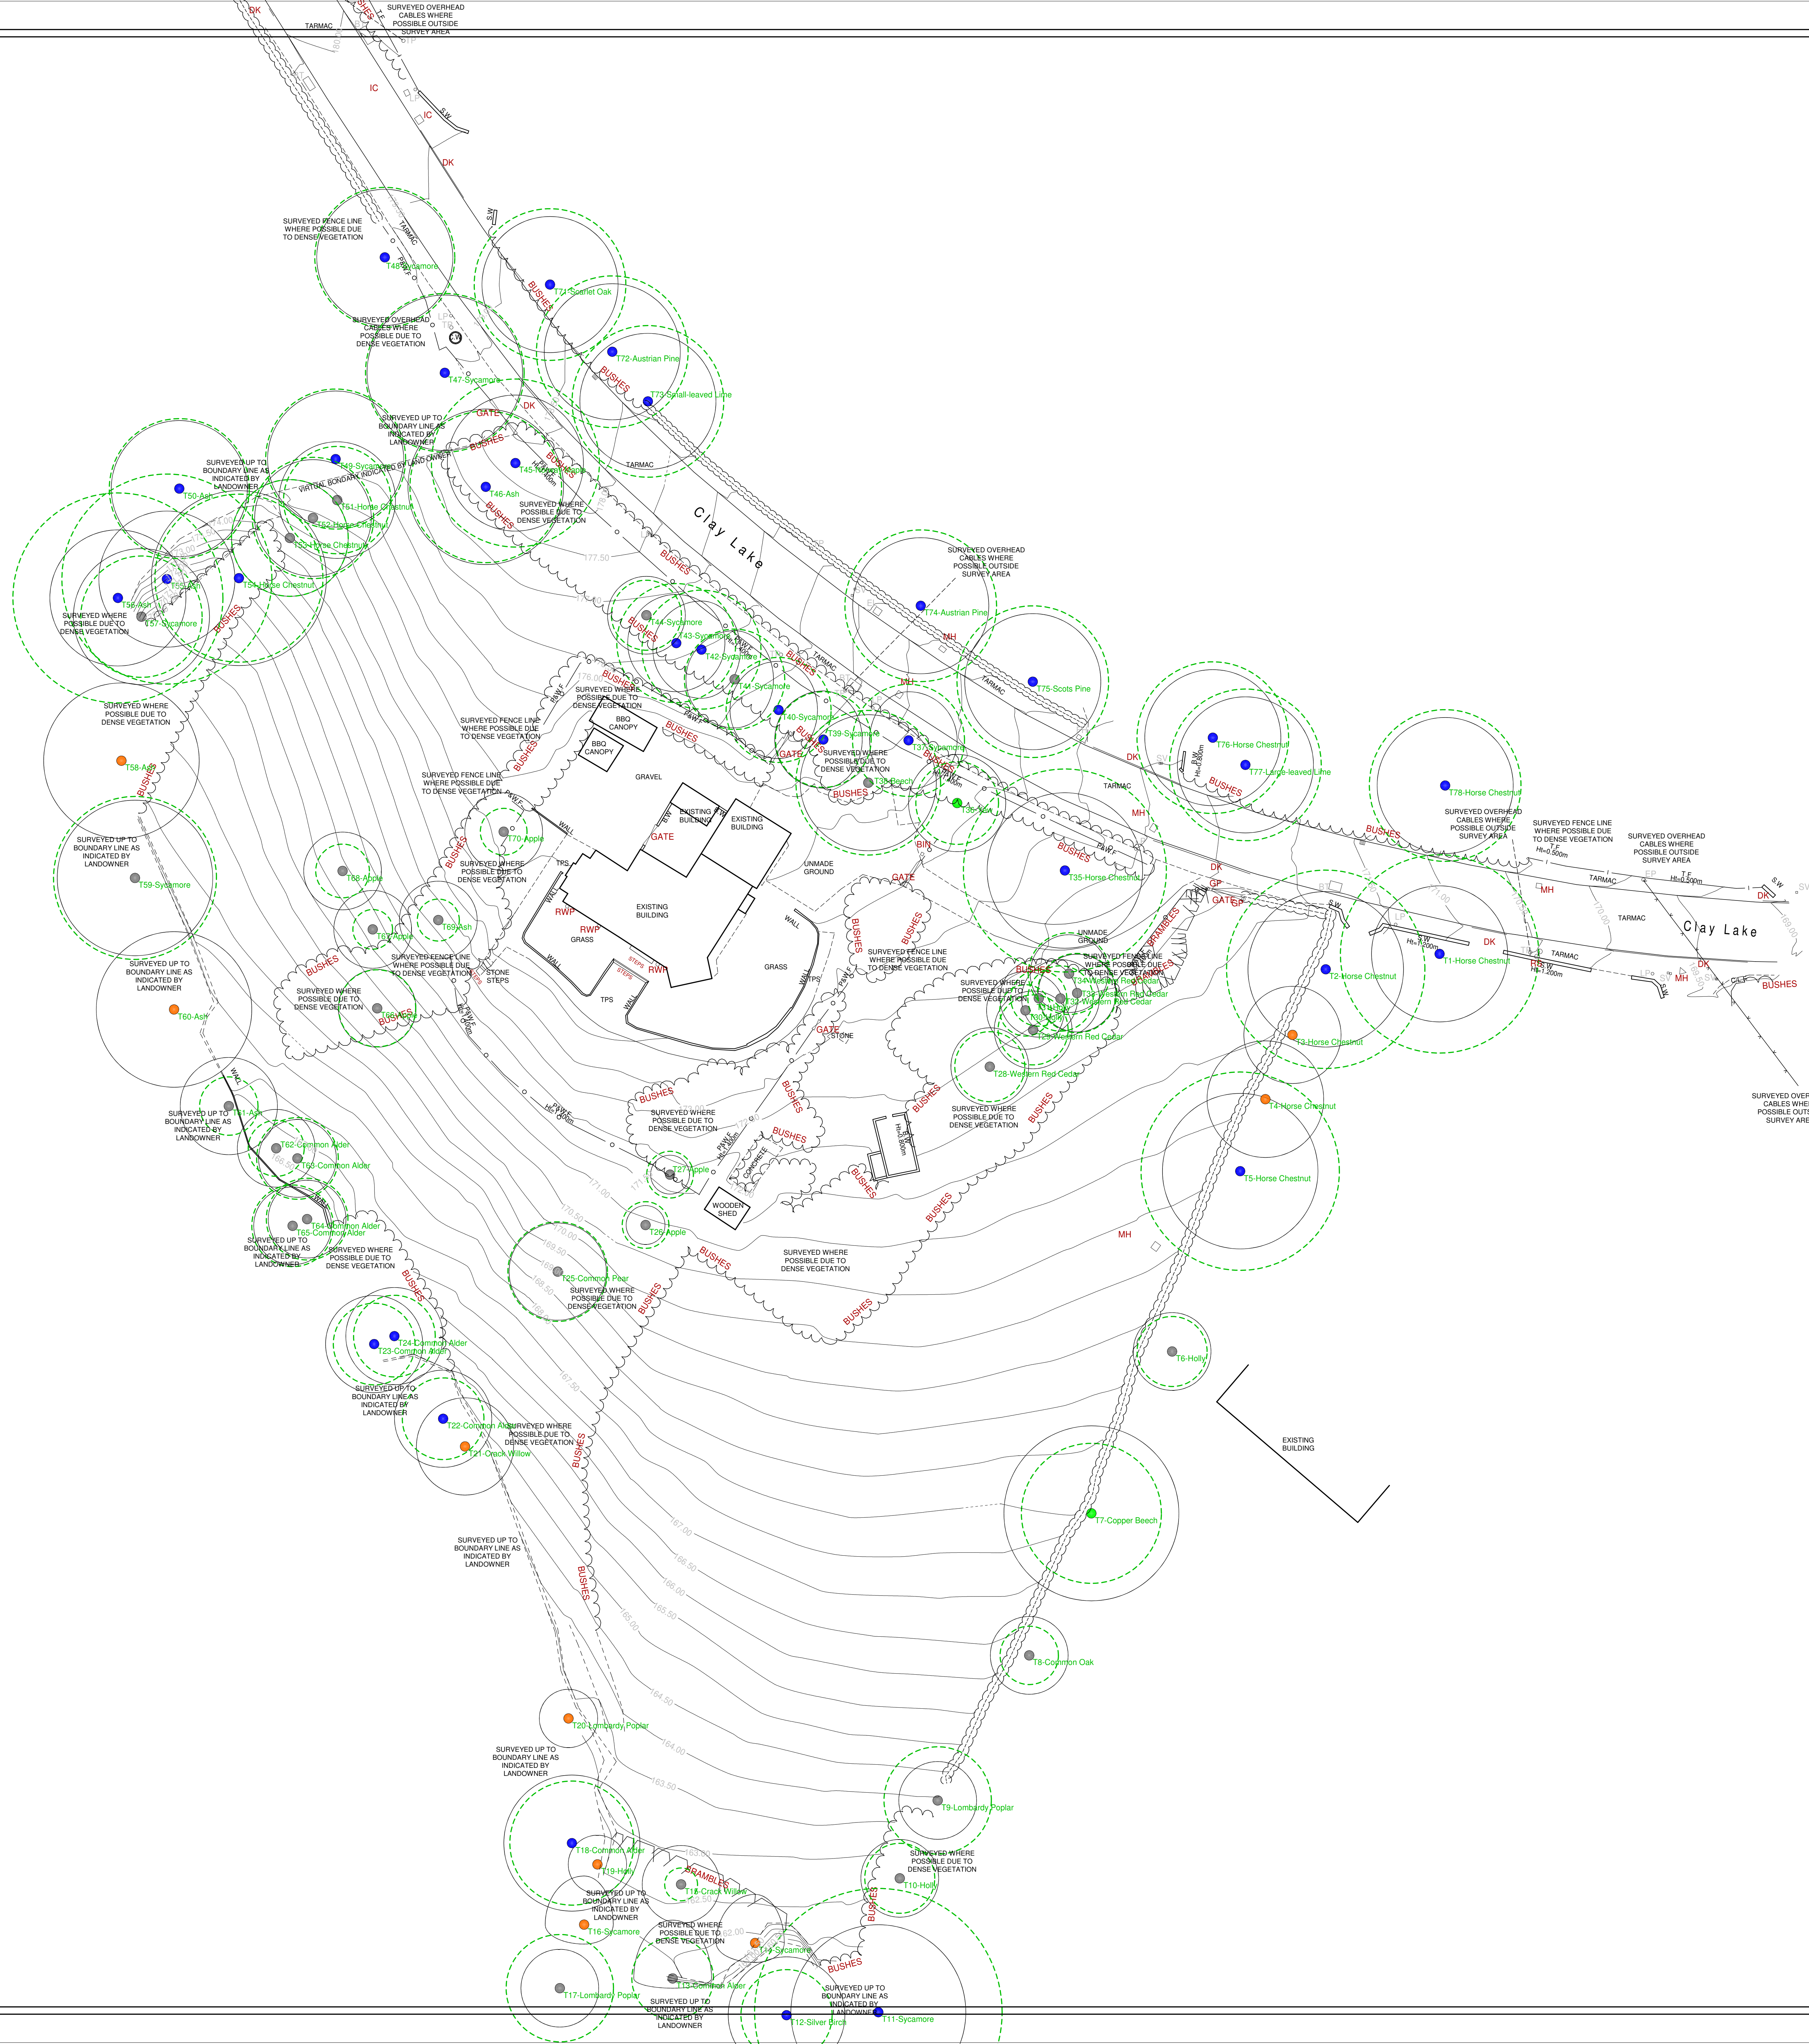


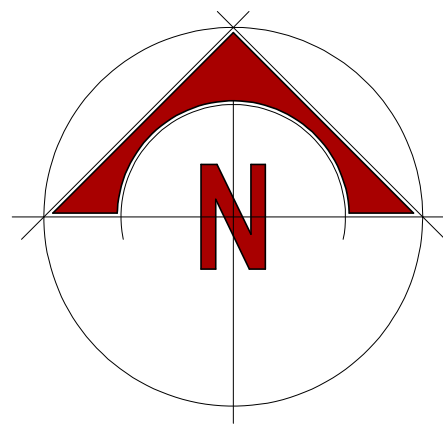

scale bar @ 1:250

S.A.L

Proposed Redevelopment of  
The Grange,  
Clay Lake,  
Endon,  
ST9 9DD

Existing Conditions  
Site Plan

February 2023 A0 1:250  
2022-2755-03 A RG

**SAMMONS**  
architectural

10 Cawdry Buildings, Fountain Street, Leek, ST19 6LP  
Telephone: 01538 386002  
E-mail: info@sammonsltd.co.uk  
Web: www.sammonsltd.co.uk

This drawing is copyright.  
All dimensions must be checked prior to commencement.