



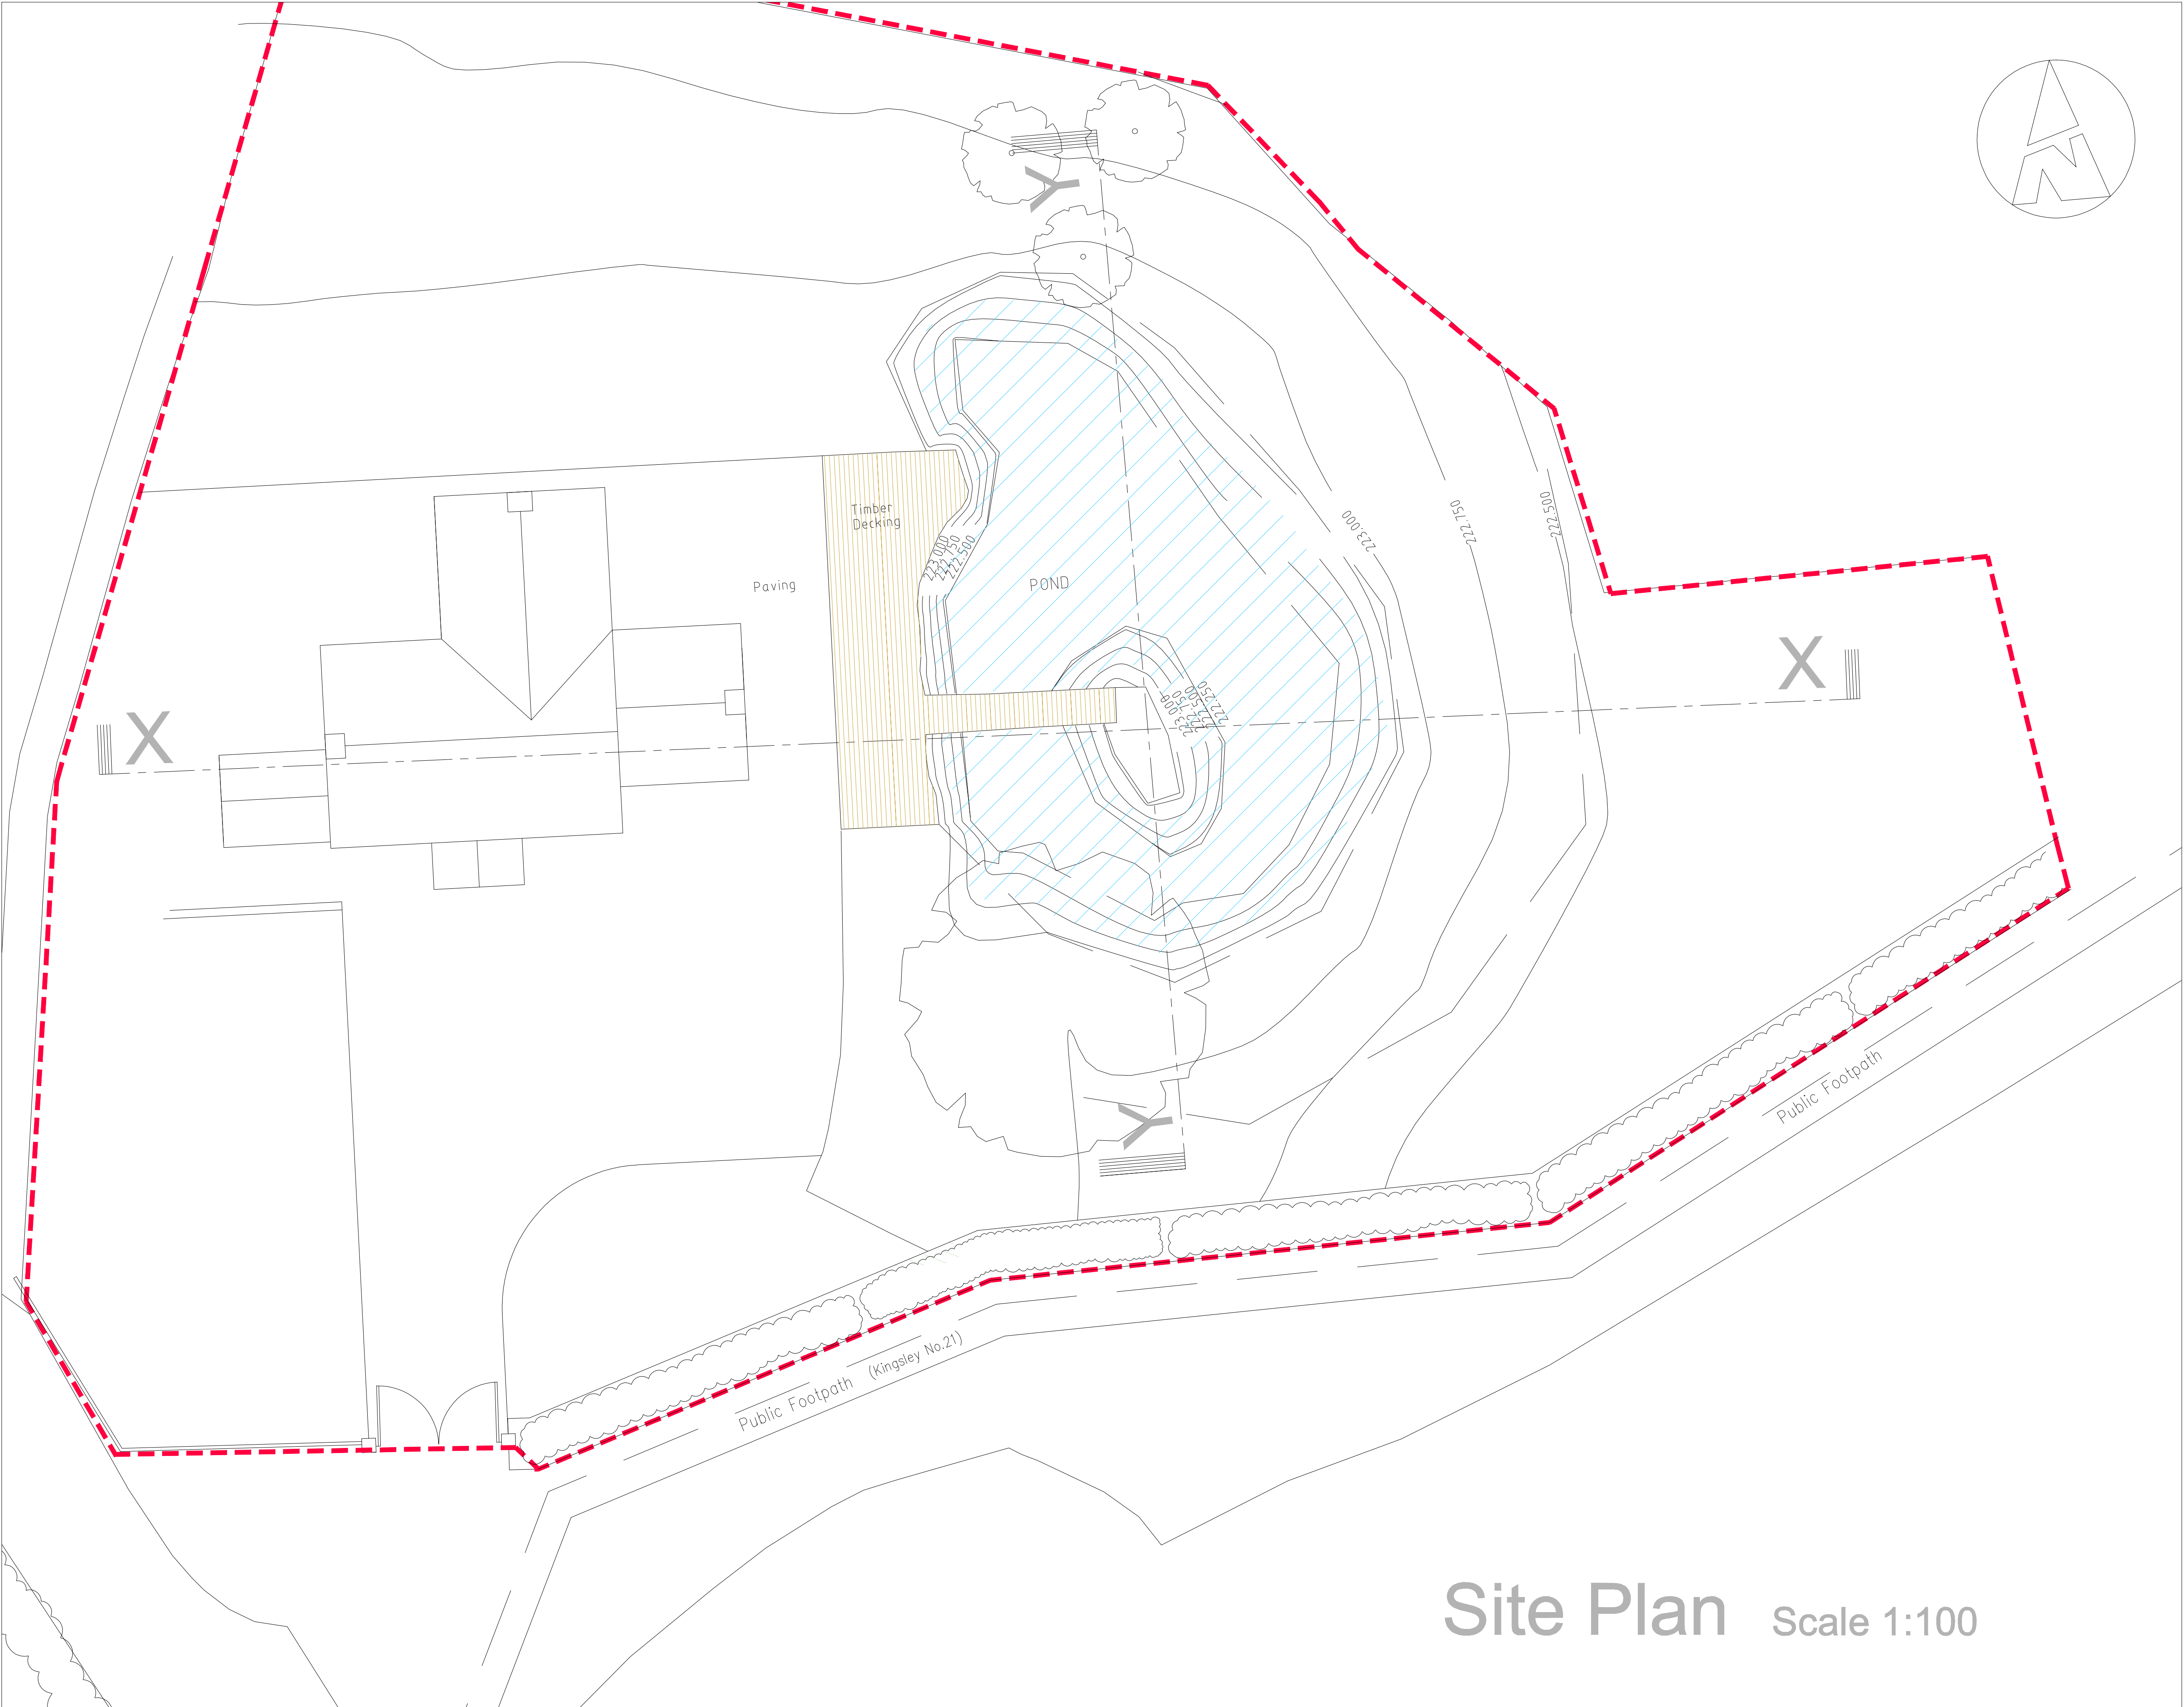

© MAC ARCHITECTURAL DESIGN LTD. All rights reserved.
This Drawing and its contents has been produced for the Client only and is not intended for any other person or for any other purpose than the Drawing Status. No part of this drawing and associated graphical contents may be reproduced, copied, modified or distributed, without the prior written consent of MAC Architectural Design Ltd.

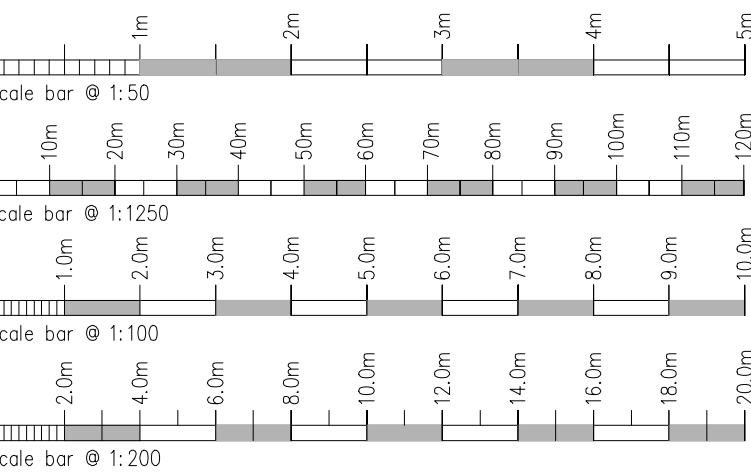

Rev.	Drawn	Comments.	Date

MAC
ARCHITECTURAL DESIGN LTD
Moorland House, 123 Moorland Road, Burslem, ST6 1JD.
T:01782 503302 E:admin@mac-arch.co.uk

Client:
Mr D Titterton.

Project:
Proposed pond at Moorside Farm,
Clamgoose Lane, Kingsley Moor,
Stoke on Trent, Staffordshire.
ST10 2EG.
(Easting 400012 Northings 346348)

Title:
Site Plan.

Status:
Planning.

Paper A1: Date: December 2023 Ref: 1869-04