


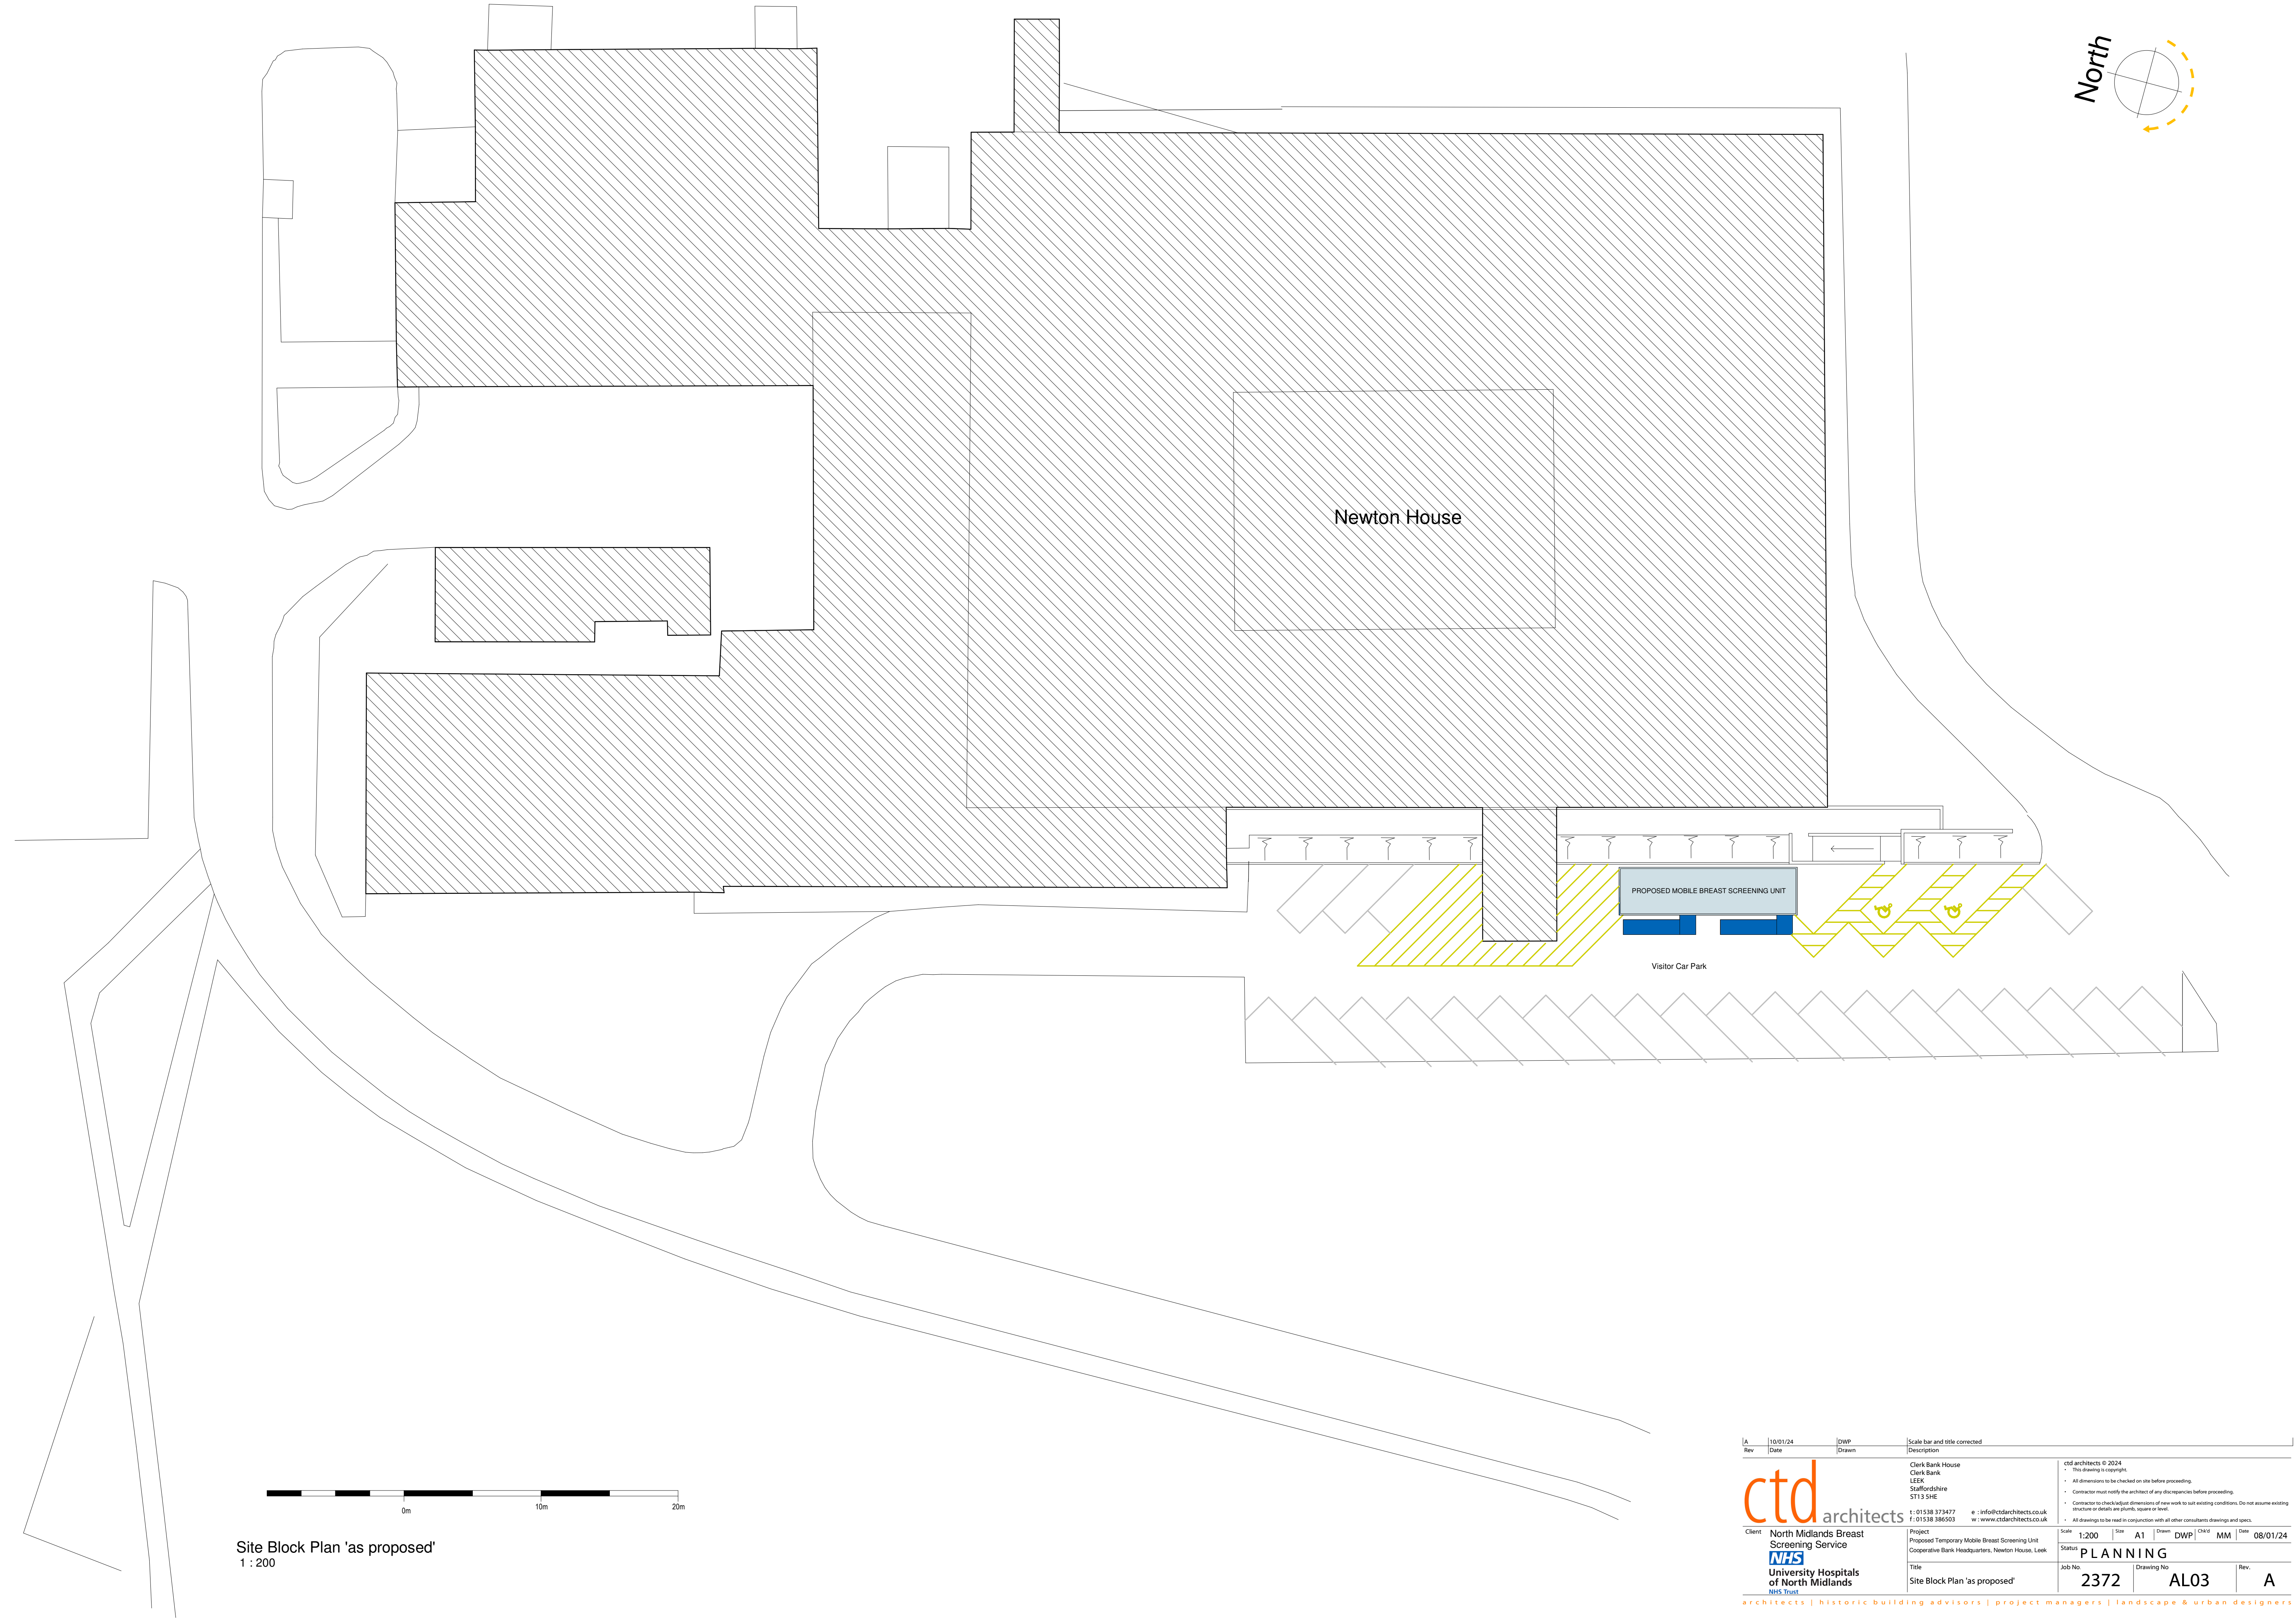

Site Block Plan 'as proposed'

1 : 200

A		10/01/24	DWP	Scale bar and title corrected			
Rev		Date	Drawn	Description			
		Clerk Bank House Clerk Bank LEEK Staffordshire ST13 5HE		ctd architects © 2024 • This drawing is copyright. • All dimensions to be checked on site before proceeding. • Contractor must notify the architect of any discrepancies before proceeding. • Contractor to check/adjust dimensions of new work to suit existing conditions. Do not assume existing structure or details are plumb, square or level. • All drawings to be read in conjunction with all other consultants drawings and specs.			
		t : 01538 373477 f : 01538 386503		e : info@ctdarchitects.co.uk w : www.ctdarchitects.co.uk			
Client		North Midlands Breast Screening Service  University Hospitals of North Midlands 		Project Proposed Temporary Mobile Breast Screening Unit Cooperative Bank Headquarters, Newton House, Leek		Scale	1:200
				Status		Size	A1
				Title		Drawn	DWP
				Job No		CHK'd	MM
				Drawing No		Date	08/01/24
				Rev.			
				2372		AL03	
				A			