


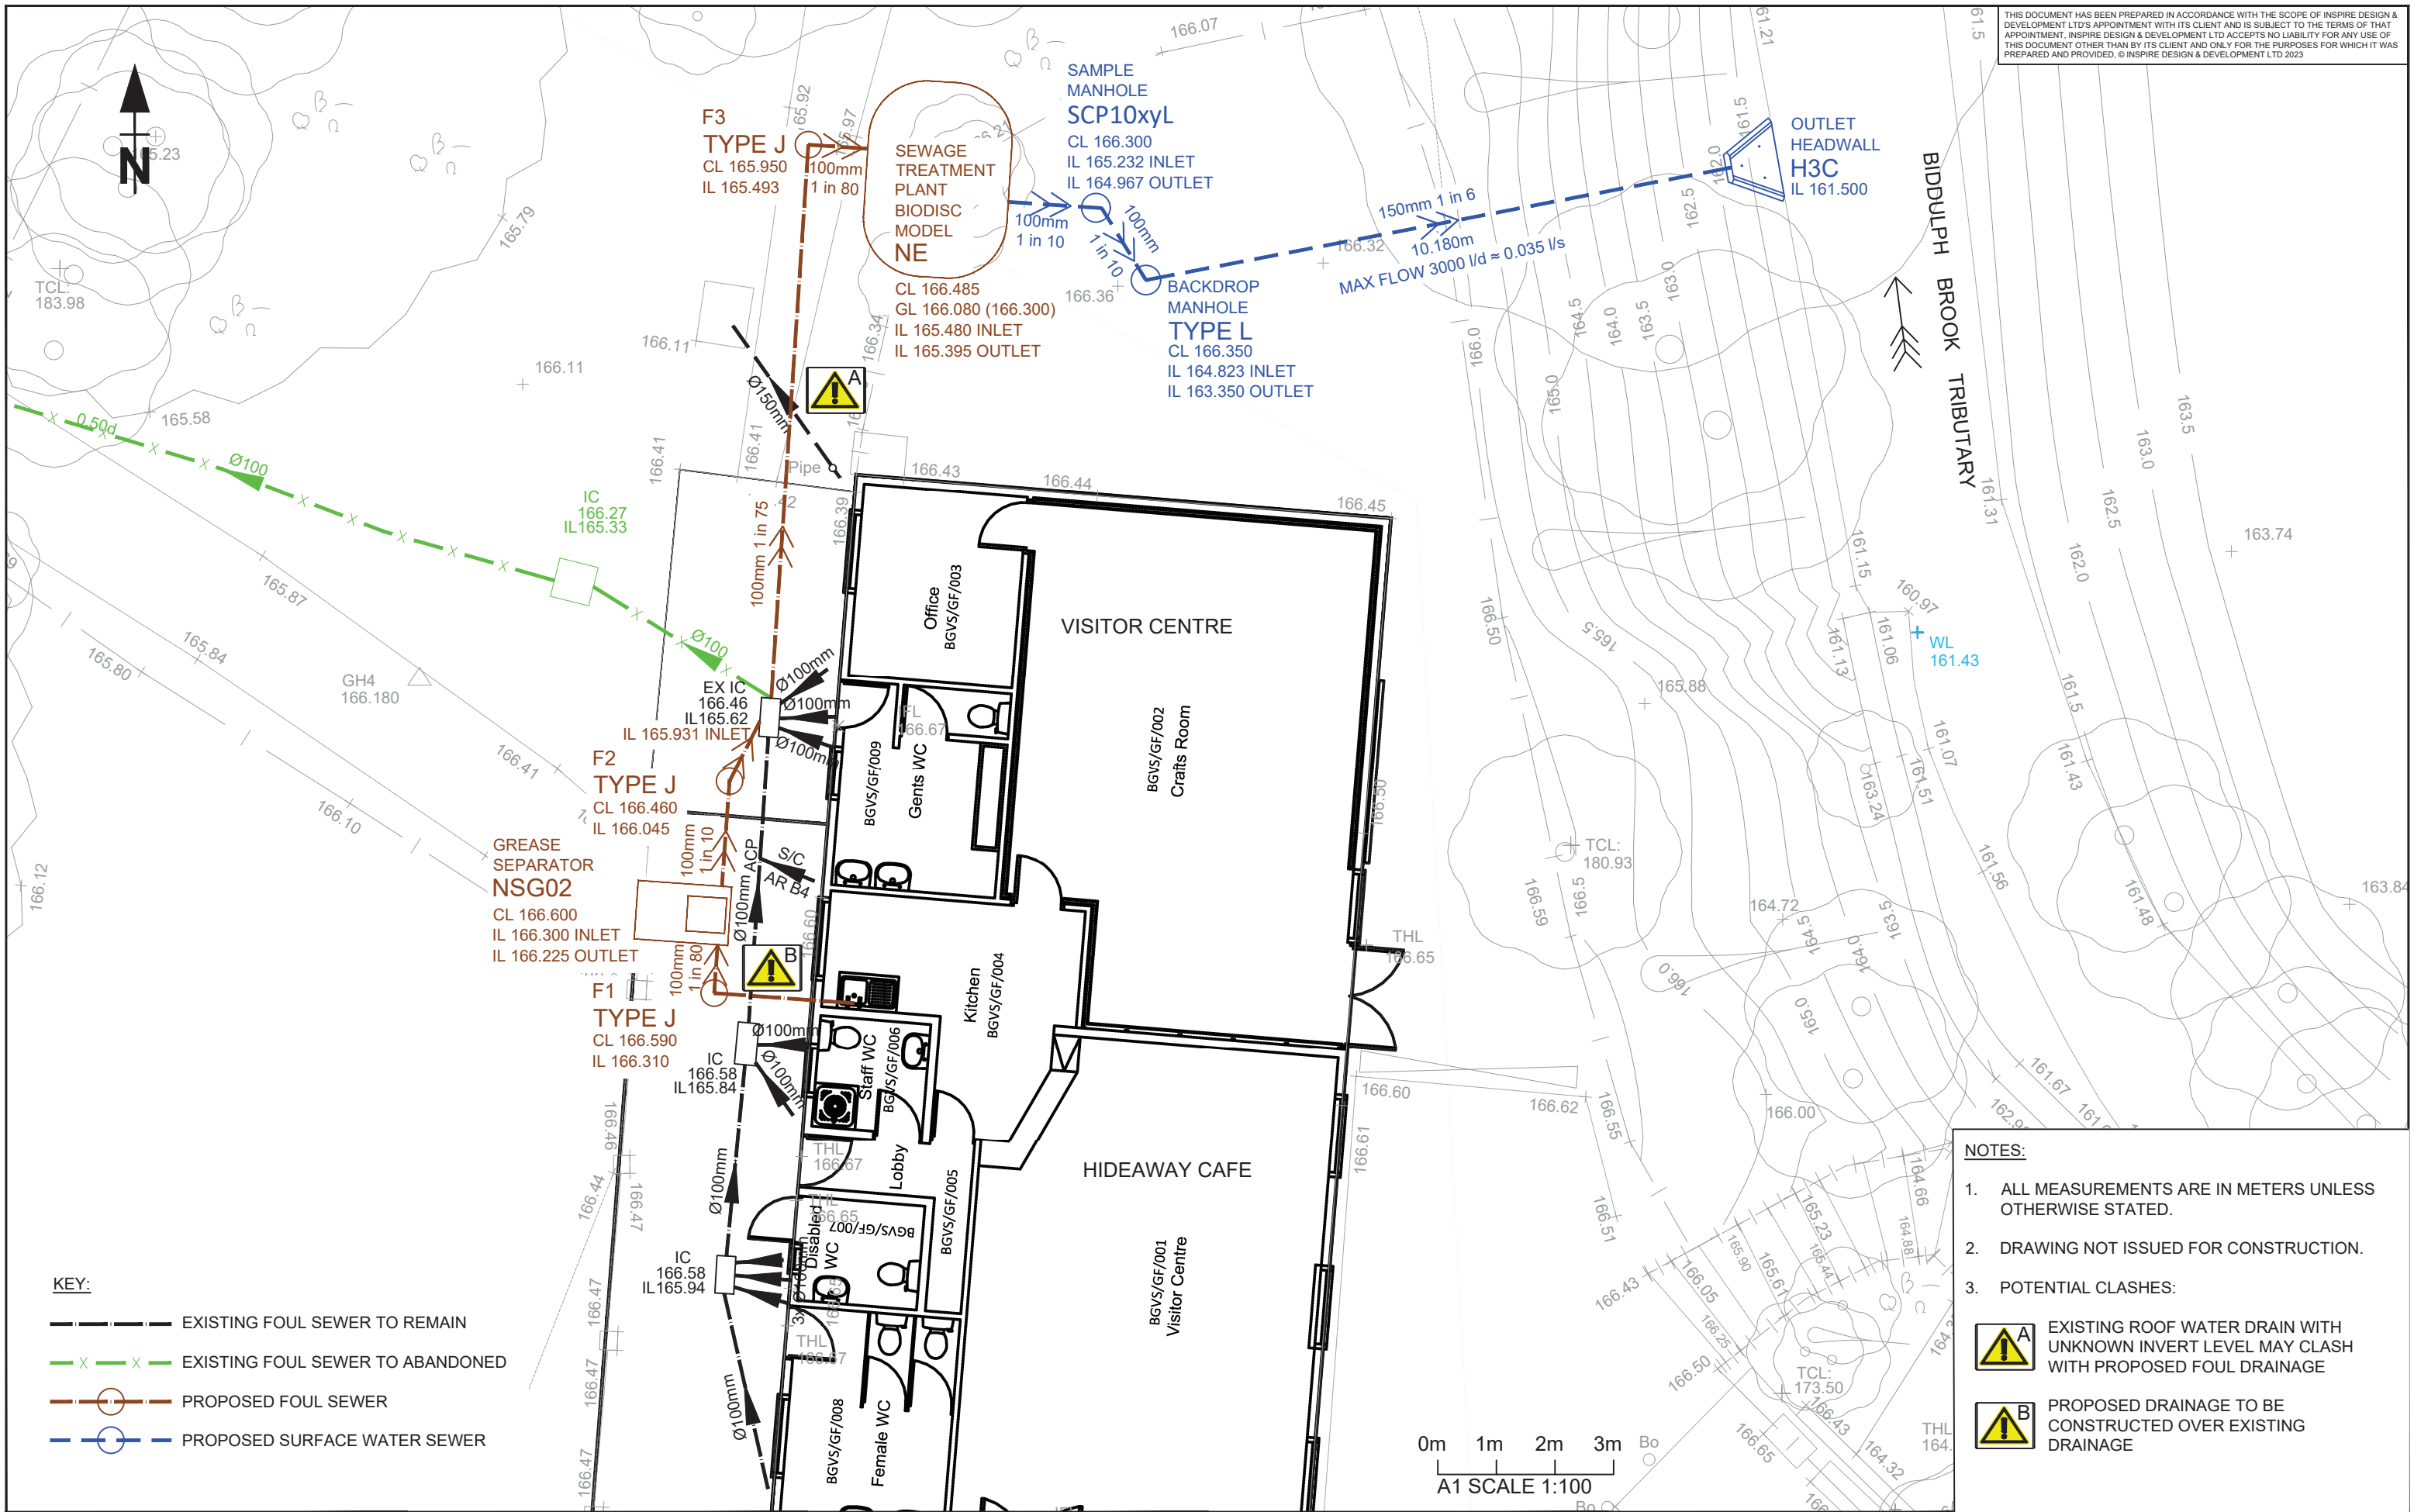

|                                    |      
|------------------------------------|------|------|-------|-------|--|--|--|--|--|--------------------------------------------------------------------|--|--|--|--|------------------------------------|--|--|--|--|-------------------------------------|--|--|--|--|------------------------------------------------|--|--|--|--|
| P1 03/01/23 NGP SR SCALE BAR ADDED |      |      |       |       |  |  |  |  |  | PROJECT: BIDDULPH GRANGE COUNTRY PARK - WASTEWATER MANAGEMENT PLAN |  |  |  |  | CLIENT: ALLIANCE NORSE LTD         |  |  |  |  | DRAWING STATUS: FOR INFORMATION     |  |  |  |  | DATE: 04/12/23 SCALE @ A3: 1:100               |  |  |  |  |
| REV                                | DATE | NAME | CHECK | NOTES |  |  |  |  |  |                                                                    |  |  |  |  | DRAWING TITLE: GENERAL ARRANGEMENT |  |  |  |  | DRAWN: NGP CHECKED: SR APPROVED: SR |  |  |  |  | DRAWING No: ANL-1719-01-DR-001 REVISION No: P1 |  |  |  |  |