


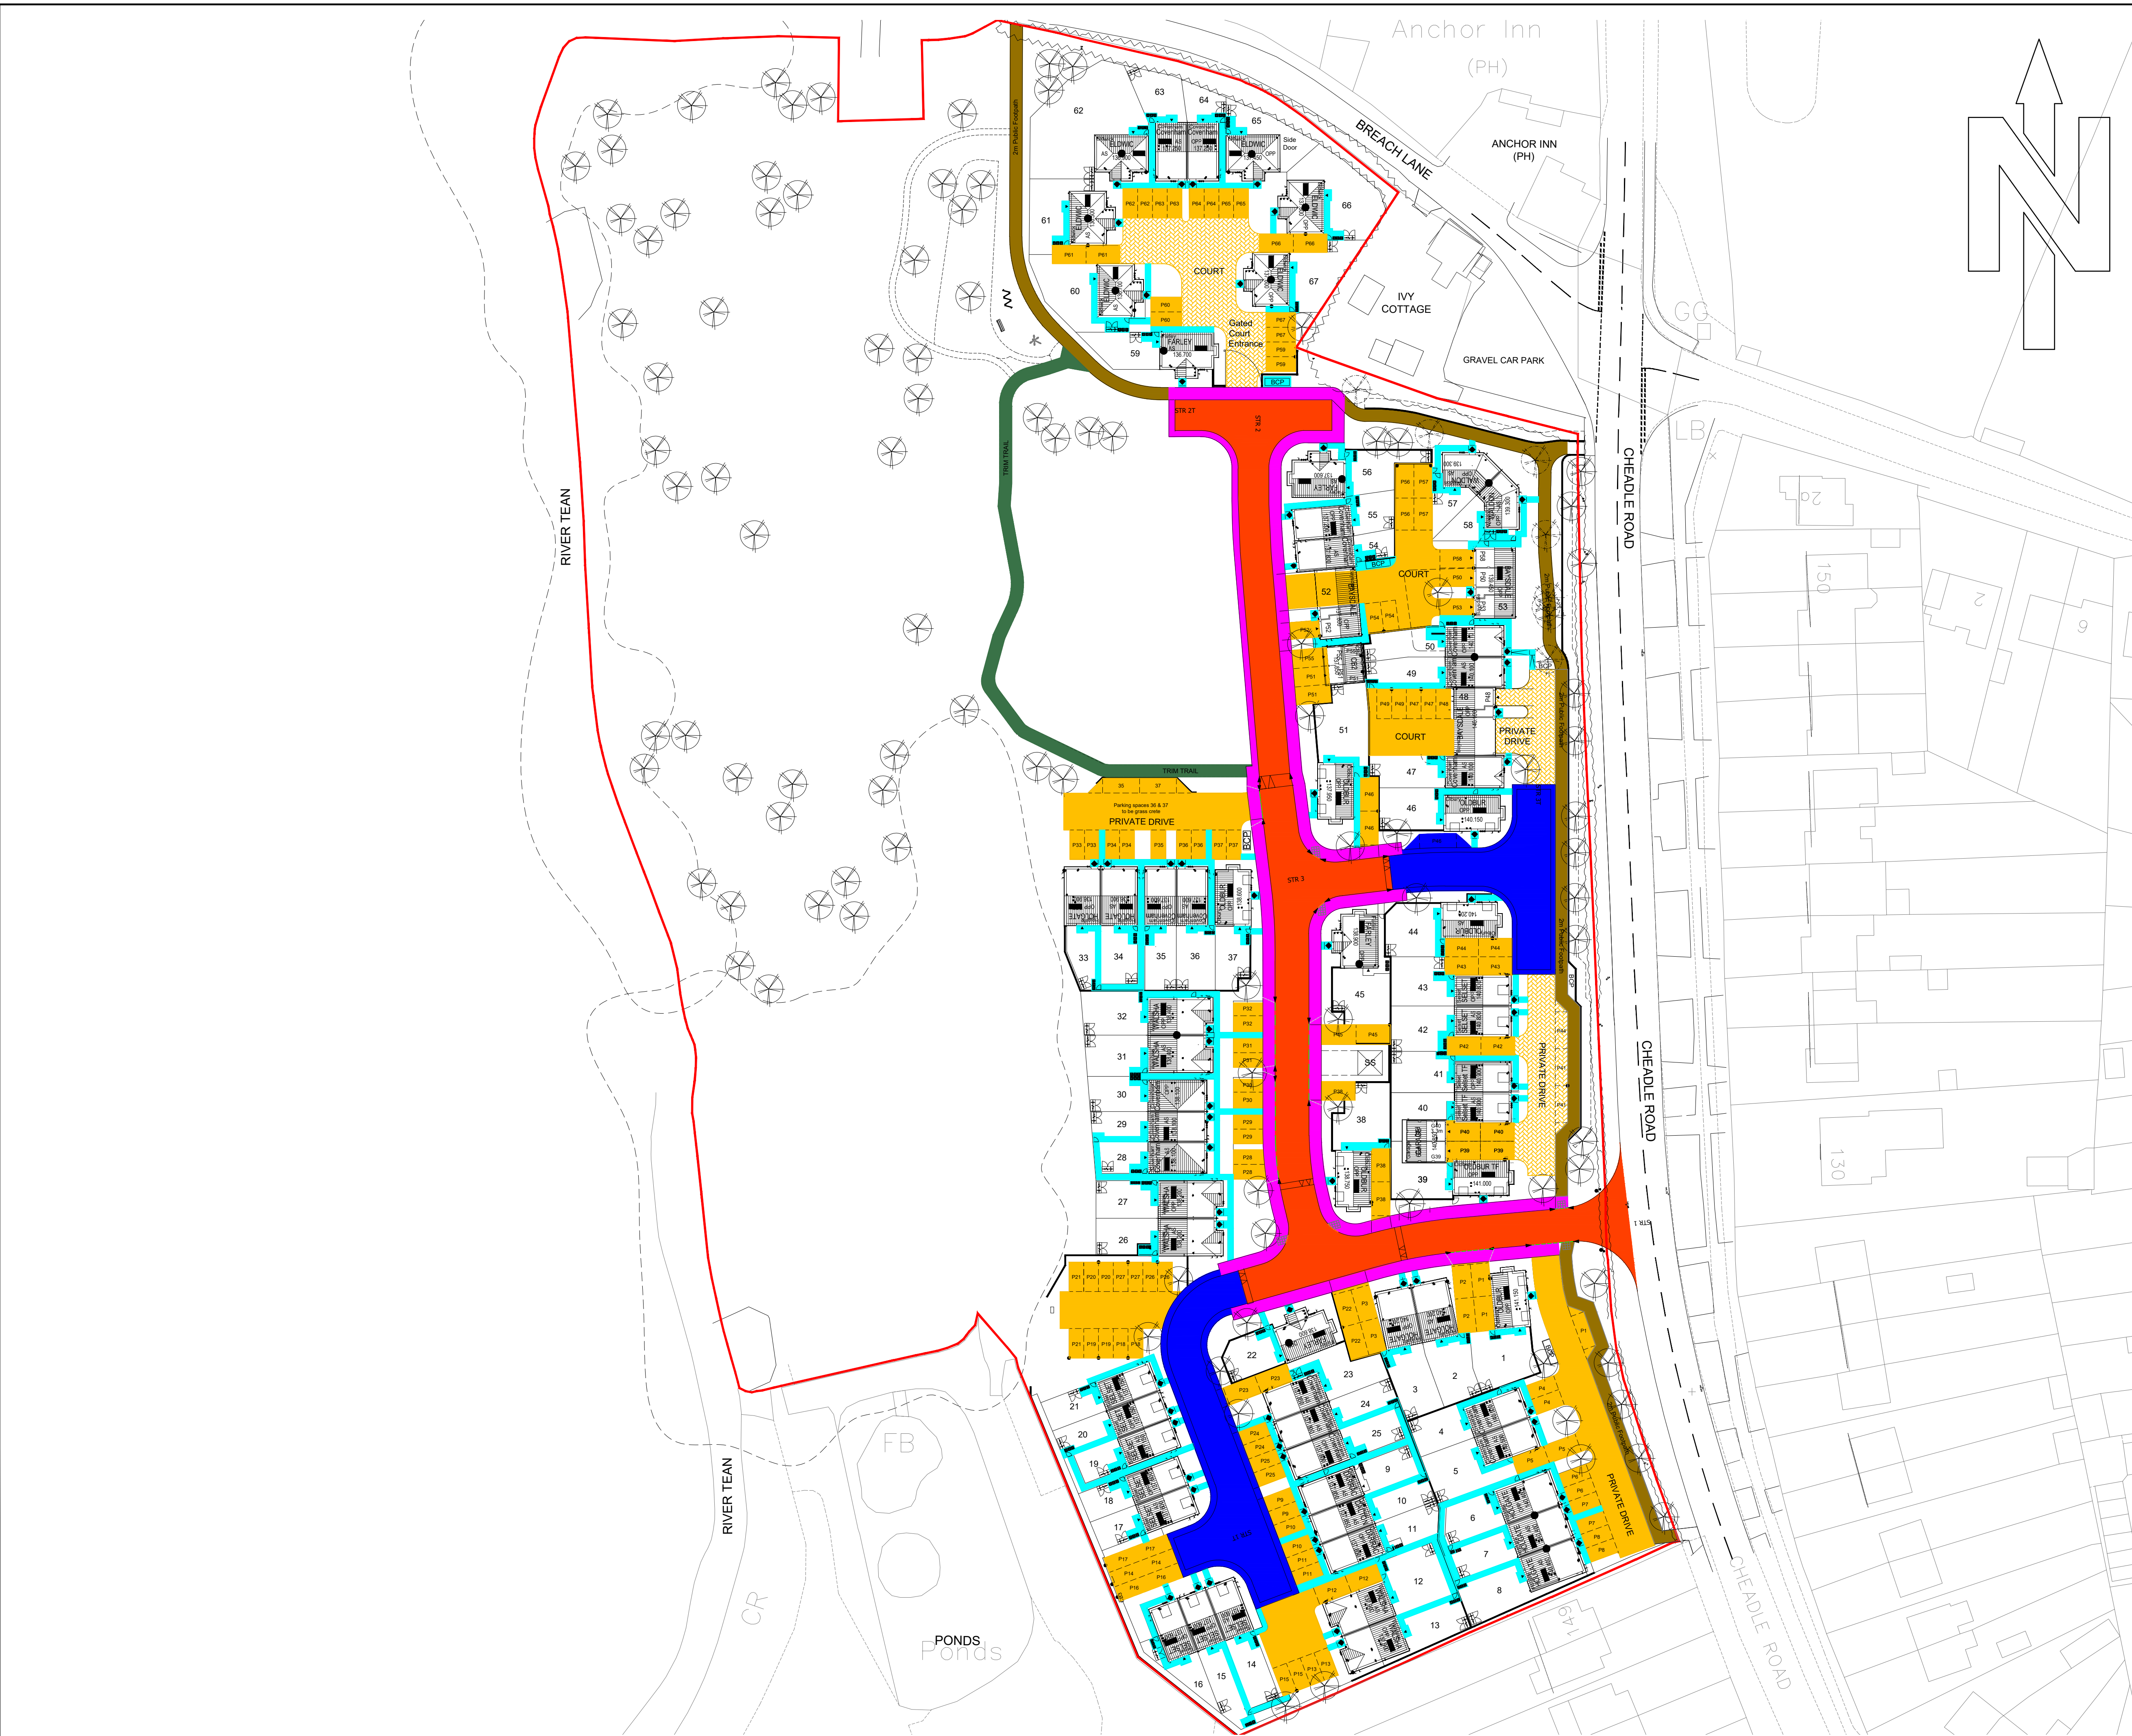


1. ALL DIMENSIONS ARE IN METRES UNLESS OTHERWISE NOTED.
2. THIS DRAWING IS TO BE READ IN CONJUNCTION WITH ALL OTHER RELEVANT DRAWINGS RELATING TO THIS PROJECT.
3. ALL DIMENSIONS SHOULD BE CHECKED ON SITE PRIOR TO CONSTRUCTION. ANY DISCREPANCIES SHOULD BE IMMEDIATELY NOTIFIED IN WRITING TO TRAVIS BAKER LIMITED.
4. THE CONTRACTOR SHALL PRIOR TO CONSTRUCTION CHECK AND VERIFY THAT THE DETAILS SHOWN ON THIS DRAWING ARE FULLY COMPATIBLE WITH ANY AS SPECIFIED DIMENSIONS OR LEVELS. ANY DISCREPANCIES TO BE REPORTED IMMEDIATELY IN WRITING TO TRAVIS BAKER LIMITED.
5. THIS DRAWING HAS BEEN PREPARED FOR THE EXCLUSIVE USE OF THE COMMISSIONING PARTY AND UNLESS AGREED IN WRITING BY TRAVIS BAKER LIMITED NO OTHER PARTY MAY USE OR RELY ON ITS CONTENTS. NO LIABILITY IS ACCEPTED BY TRAVIS BAKER LIMITED FOR ANY USE OF THIS DRAWING OTHER THAN FOR THE PURPOSE FOR WHICH IT WAS ORIGINALLY PREPARED.
6. IT SHOULD BE NOTED THAT THIS DRAWING MAY INCLUDE DATA PROVIDED BY THIRD PARTIES. NO LIABILITY IS ACCEPTED BY TRAVIS BAKER LIMITED AS TO THE ACCURACY OF THIS DATA.
7. THIS DRAWING SHALL NOT BE REPRODUCED IN ANY WAY WITHOUT THE WRITTEN PERMISSION OF TRAVIS BAKER LIMITED.

KEY:

- | | |
|---|---|
|  | ADOPTABLE ASPHALT ROAD |
|  | ADOPTABLE ASPHALT FOOTWAY |
|  | ADOPTABLE BLOCK PAVED RAISED TABLE/SHARED SURFACE |
|  | TARMAC PRIVATE DRIVES AND PARKING SPACES |
|  | BLOCK PAVED PRIVATE DRIVES |
|  | CONCRETE SLABBED FOOTPATHS AND PATIOS |
|  | BARK MULCH FOOTPATH |
|  | HOGGIN FOOTPATH |

NOTE: TO BE READ IN CONJUNCTION WITH
P21-1771_EN_06_F_0001 ILLUSTRATIVE
LANDSCAPE MASTERPLAN.

C	PUBLIC FOOTPATH TO BE HOGGIN FOR FULL EXTENT	26.01.24	LK	TW
B	UPDATED TO SUIT LANDSCAPING MASTERPLAN AND LATEST LAYOUT	25.01.24	LK	TW
A	REMOVED DO NOT SCALE NOTE	29.11.23	LK	TW
REV	DESCRIPTION	DATE	BY	AUTH

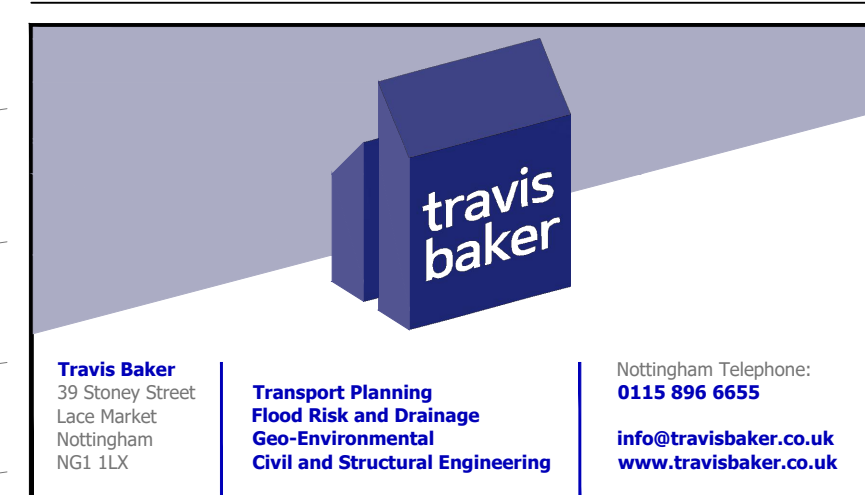

CLIENT
KEEPMOAT HOMES

PROJECT
CHEADLE ROAD, UPPER TEAN

TITLE
HARD SURFACING PLAN

DRAWN LK	AUTHORISED TW	SCALE 1:500@A1	DATE 10.11.23
-------------	------------------	-------------------	------------------

PROJECT NO. 22032	DRAWING NO. 131	REV C
----------------------	--------------------	----------

STATUS. PRELIMINARY

COPYRIGHT TRAVIS BAKER LIMITED. ALL RIGHTS RESERVED.