

LEGEND

Site Boundary

Existing Surveyed Trees and Vegetation

Proposed Scrub with Scattered Trees
(To be planted in rough groups of 3-5 plants of
the same species, not in a regular grid)
Proposed Native Tree

Proposed New and Reinforced Hedgerow Planting
Proposed Wildflower Meadow, locally sourced or
Emigrate EMB: Meadow Mixture for Wetlands
(to be cut annually and arisings removed)
Proposed Contours

Proposed Security Fence

Proposed Access Route


Existing Hedgerow to be Removed for Access

Existing Hedgerow to be Managed within
Visibility Splay

Existing Offsite Hedgerow to be Managed

150ft Wayleave to Existing Overhead
Transmission Line

For layout refer to Anesco drawing
C0002462_02_PL_Rev F.
For locations of bank and proposed levels, refer
to Anesco Levels Appraisal drawing

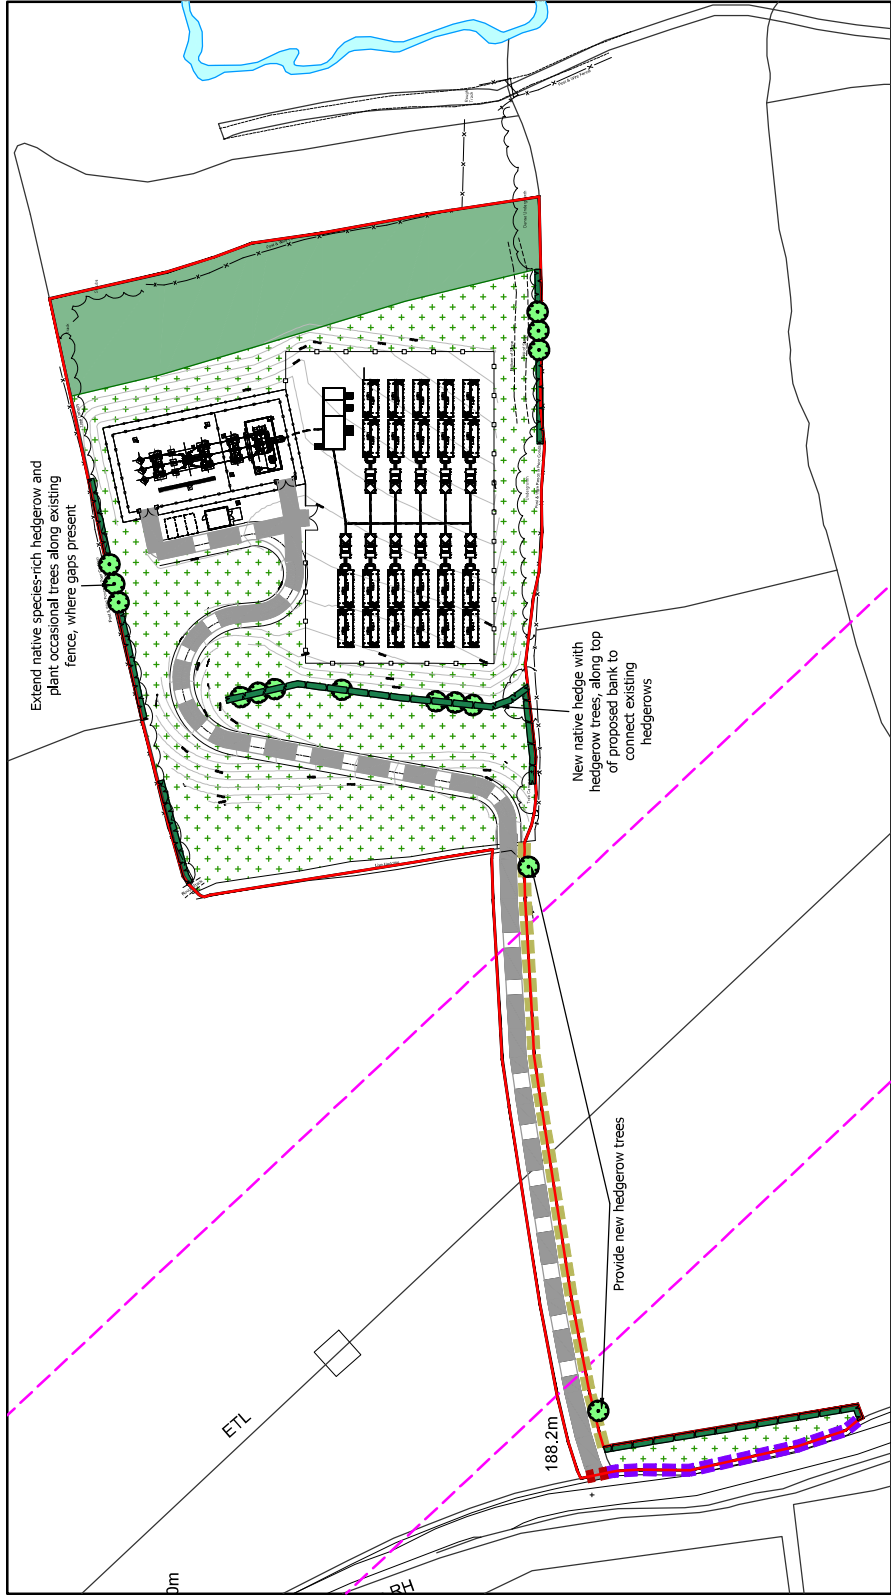

Native Tree			
Abbrev	Species Name	Common Name	Height
Ac	Acer campestre	Common Maple	250-300cm
Qr	Quercus robur	Common Oak	250-300cm
		Standard: 4 brks: 2x: RB: Clear Stem 175-200cm	Quantity 11
		Standard: 3 brks: 2x: B: Clear Stem 175-200cm	Quantity 11

Scrub planting (plant at 1.0 plants/m ² in single species groups of 3-5 plants)			
Abbrev	Species Name	Common Name	Height
Co sa	Cornus sanguinea	Common Dogwood	60-80cm
Co av	Cornus avellana	Common Hazel	60-80cm
Co mo	Cornus monspeliensis	Common Hawthorn	80-100cm
Pr sp	Prunus spinosa	Blackthorn	60-80cm
Sa ni	Sambucus nigra	Common Elder	60-80cm
Ro ca	Rosa canina	Dog Rose	60-80cm
Lo pe	Lonicera periclymenum	Common Honeysuckle	60-80cm

Hedgerow Mix (plant at 0.5m centres in single species groups of 3-7 plants)			
Abbrev	Species Name	Common Name	Height
Ac ca	Acer campestre	Field Maple	80-100cm
Lo pe	Lonicera periclymenum	Common Honeysuckle	60-80cm
Co av	Cornus avellana	Common Hazel	80-100cm
Cr mo	Crataegus monspeliensis	Common Hawthorn	80-100cm
Eu eu	Eunymus europaeus	Spindle	80-100cm
Il aq	Ilex aquifolium	Common Holly	40-60cm
Pr sp	Prunus spinosa	Blackthorn	80-100cm
Ro ca	Rosa canina	Dog Rose	40-60cm
Sa ni	Sambucus nigra	Common Elder	80-100cm
So au	Sorbus aucuparia	Rowan	80-100cm



Stantec UK Limited
7 South Colindale Avenue
London
T: 020 7466 6888

