


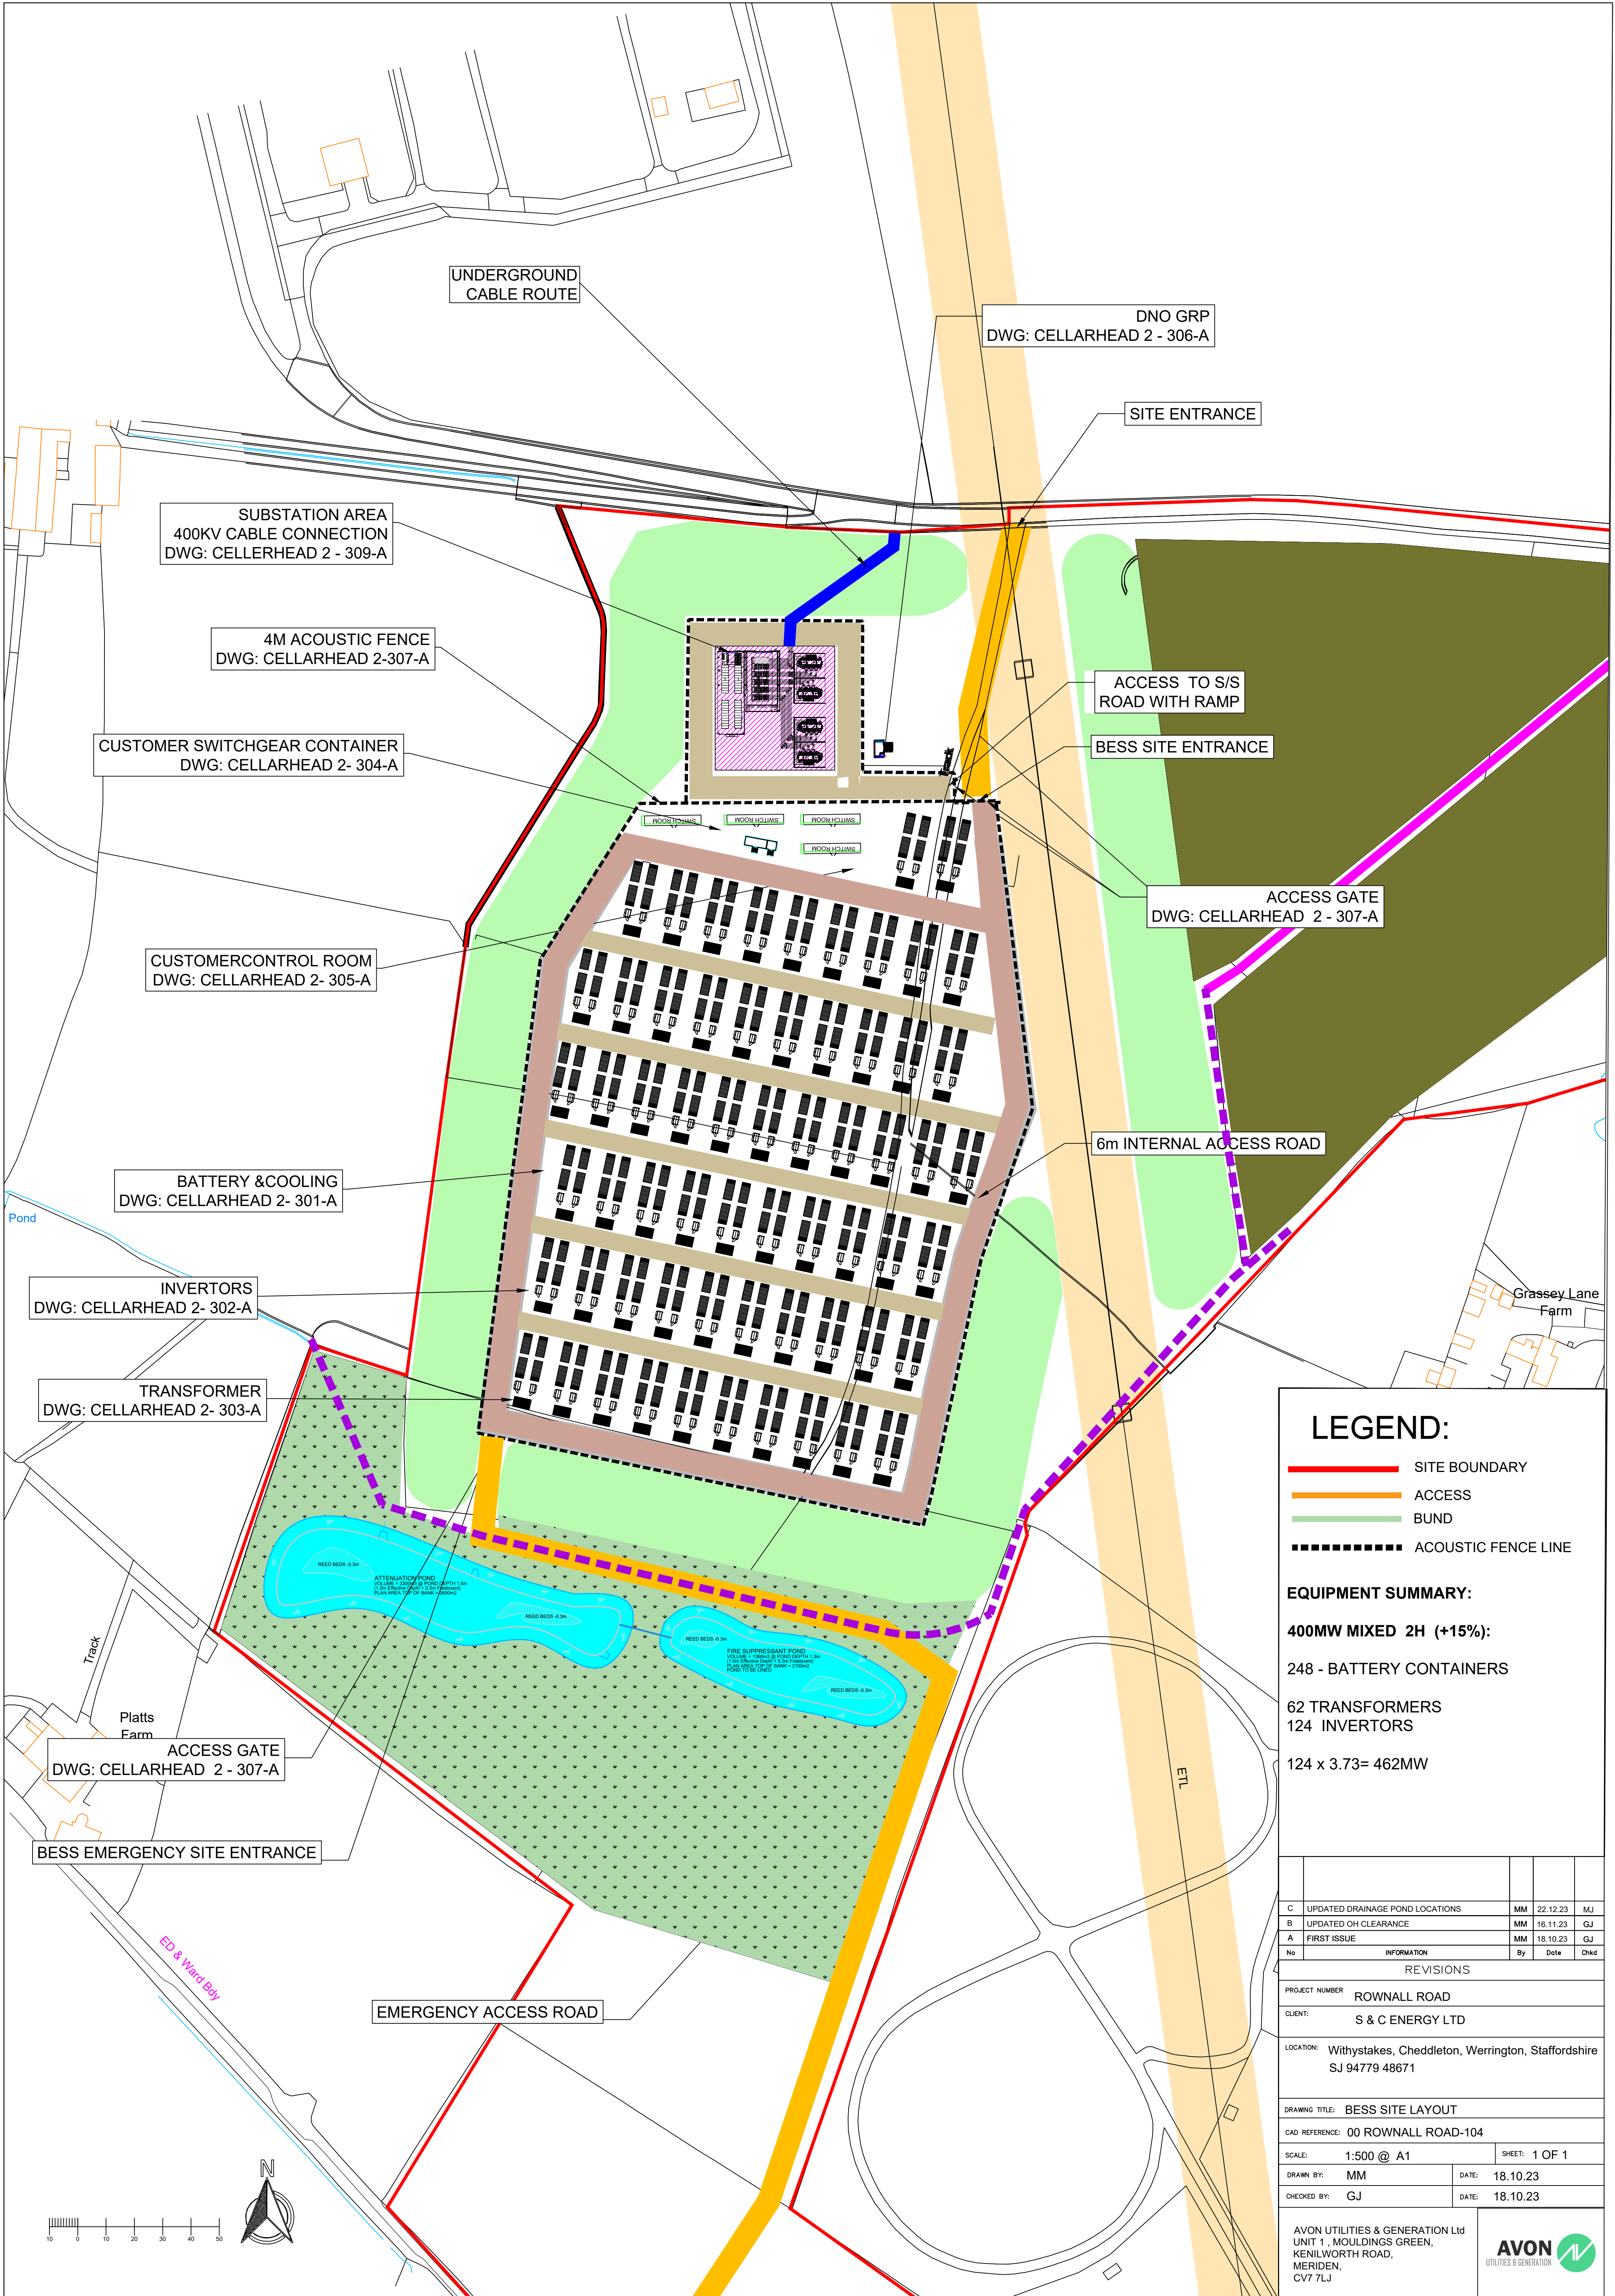

LEGEND:

- SITE BOUNDARY
- ACCESS
- BUND
- ACOUSTIC FENCE LINE

EQUIPMENT SUMMARY:

400MW MIXED 2H (+15%):

248 - BATTERY CONTAINERS

62 TRANSFORMERS

124 INVERTORS

124 x 3.73= 462MW

C	UPDATED DRAINAGE POND LOCATIONS	MM	22.12.23	MJ
B	UPDATED OH CLEARANCE	MM	16.11.23	GJ
A	FIRST ISSUE	MM	18.10.23	GJ
No	INFORMATION	By	Date	Chkd
REVISIONS				
PROJECT NUMBER ROWNALL ROAD				
CLIENT: S & C ENERGY LTD				
LOCATION: Withystakes, Cheddleton, Werrington, Staffordshire SJ 94779 48671				
DRAWING TITLE: BESS SITE LAYOUT				
CAD REFERENCE: 00 ROWNALL ROAD-104				
SCALE: 1:500 @ A1		SHEET: 1 OF 1		
DRAWN BY: MM		DATE: 18.10.23		
CHECKED BY: GJ		DATE: 18.10.23		