


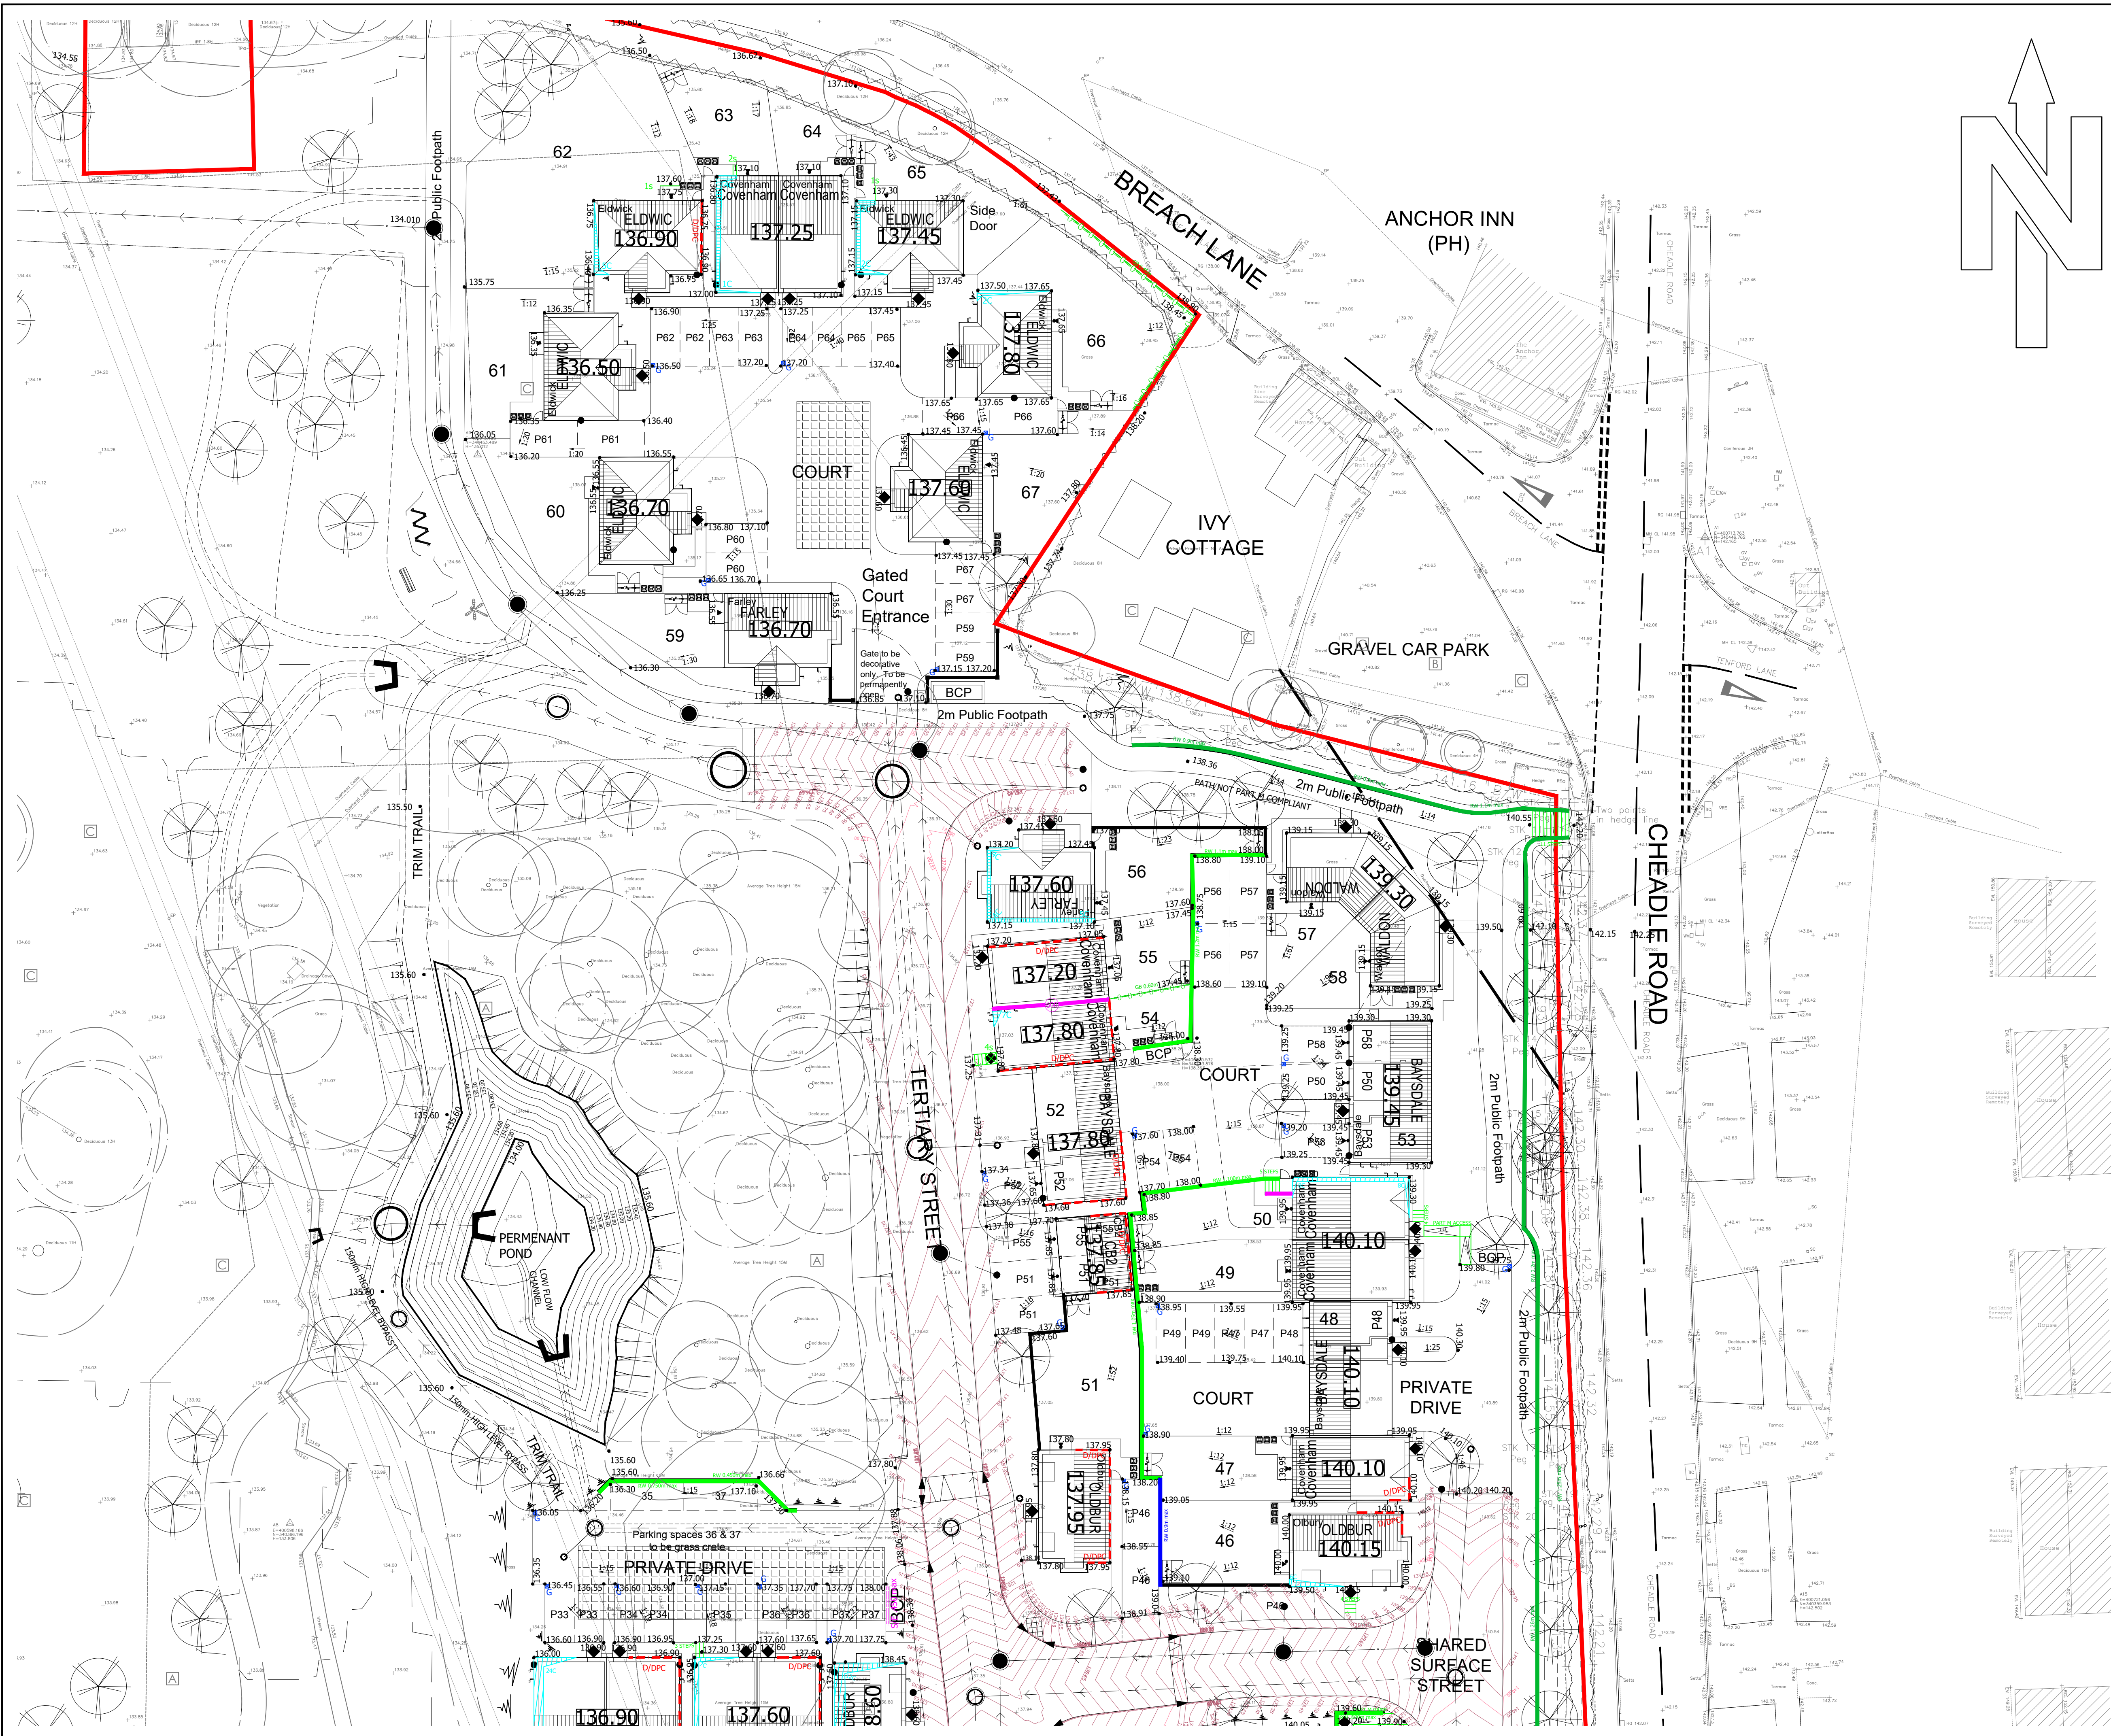

2. ALL DIMENSIONS ARE IN METRES UNLESS OTHERWISE NOTED.
3. THIS DRAWING IS TO BE READ IN CONJUNCTION WITH ALL OTHER RELEVANT DRAWINGS RELATING TO THIS PROJECT.
4. ALL DIMENSIONS SHOULD BE CHECKED ON SITE PRIOR TO CONSTRUCTION. ANY DISCREPANCIES SHOULD BE IMMEDIATELY NOTIFIED IN WRITING TO TRAVIS BAKER LIMITED.
5. THE CONTRACTOR SHALL PRIOR TO CONSTRUCTION CHECK AND VERIFY THAT THE DETAILS SHOWN ON THIS DRAWING ARE FULLY COMPATIBLE WITH ANY AS CONSTRUCTED DIMENSIONS OR LEVELS. ANY DISCREPANCIES TO BE REPORTED IMMEDIATELY IN WRITING TO TRAVIS BAKER LIMITED.
6. THIS DRAWING HAS BEEN PREPARED FOR THE EXCLUSIVE USE OF THE COMMISSIONING PARTY AND UNLESS AGREED IN WRITING BY TRAVIS BAKER LIMITED NO OTHER PARTY MAY USE OR RELY ON ITS CONTENTS. NO LIABILITY IS ACCEPTED BY TRAVIS BAKER LIMITED FOR ANY USE OF THIS DRAWING OTHER THAN FOR THE PURPOSE FOR WHICH IT WAS ORIGINALLY PREPARED.
7. IT SHOULD BE NOTED THAT THIS DRAWING MAY INCLUDE DATA PROVIDED BY THIRD PARTIES. NO LIABILITY IS ACCEPTED BY TRAVIS BAKER LIMITED AS TO THE ACCURACY OF THIS DATA.
8. THIS DRAWING SHALL NOT BE REPRODUCED IN ANY WAY WITHOUT THE WRITTEN PERMISSION OF TRAVIS BAKER LIMITED.

KEY

- 136.90** FINISHED FLOOR LEVEL
- MASONRY RETAINING WALL
- LOCK & LOAD RETAINING
- I-CON RETAINING
- GEO GROW RETAINING
- D/DPC
- EXPOSED BRICKWORK
- GRAVEL BOARD
- SPOT LEVELS
- GULLY
- 1:18 GRADIENT
- EMBANKMENT
- SPLIT LEVEL PLOTS
- STEPS
- HANDRAIL

H	UPDATED TRIM TRAIL ALIGNMENT	29.01.24	LK	TW
G	NORTHERN PUBLIC FOOTPATH LEVELS AMENDED	22.01.24	LK	TW
F	TO SUIT LAYOUT	29.11.23	LK	TW
E	REMOVED DO NOT SCALE NOTE	09.11.23	LK	TW
D	EASTERN PATH RETAINING TO BE GEO GROW	30.10.23	LK	TW
	RETAINING WALLS FRONTING PUBLIC TO BE			
	SCREEN WALLS, FENCING SHOWN FOR			
	TERRACED GARDENS			
C	SPECIFIED I-CON & L&L RETAINING	19.10.23	LK	TW
B	UPDATED LEVELS FOR PLOTS 46-50 IN LINE	05.06.23	CN	TW
A	WITH CLIENTS COMMENTS			
	REVISED LEVELS FOR PLOTS 33-37, 54 & 55, AND	19.05.23	LK	TW
	WHOLE NORTHERN PARCEL			

REV	DESCRIPTION	DATE	BY	AUTH
-----	-------------	------	----	------



Travis Baker
39 Storey Street
Lace Market
Nottingham
NG1 1JX

Transport Planning
Flood Risk and Drainage
Geo-Environmental
Civil and Structural Engineering

Nottingham Telephone:
0115 896 6655
info@travisbaker.co.uk
www.travisbaker.co.uk

CLIENT

KEEPMOAT HOMES

PROJECT

CHEADLE ROAD, UPPER TEAM

TITLE

EXTERNAL LEVELS SH2 OF 2

DRAWN	AUTHORISED	SCALE	DATE
CN	TW	1:250@A1	24.04.23

PROJECT NO.	DRAWING NO.	REV
22032	111	H

STATUS.

PRELIMINARY

COPYRIGHT TRAVIS BAKER LIMITED. ALL RIGHTS RESERVED.