
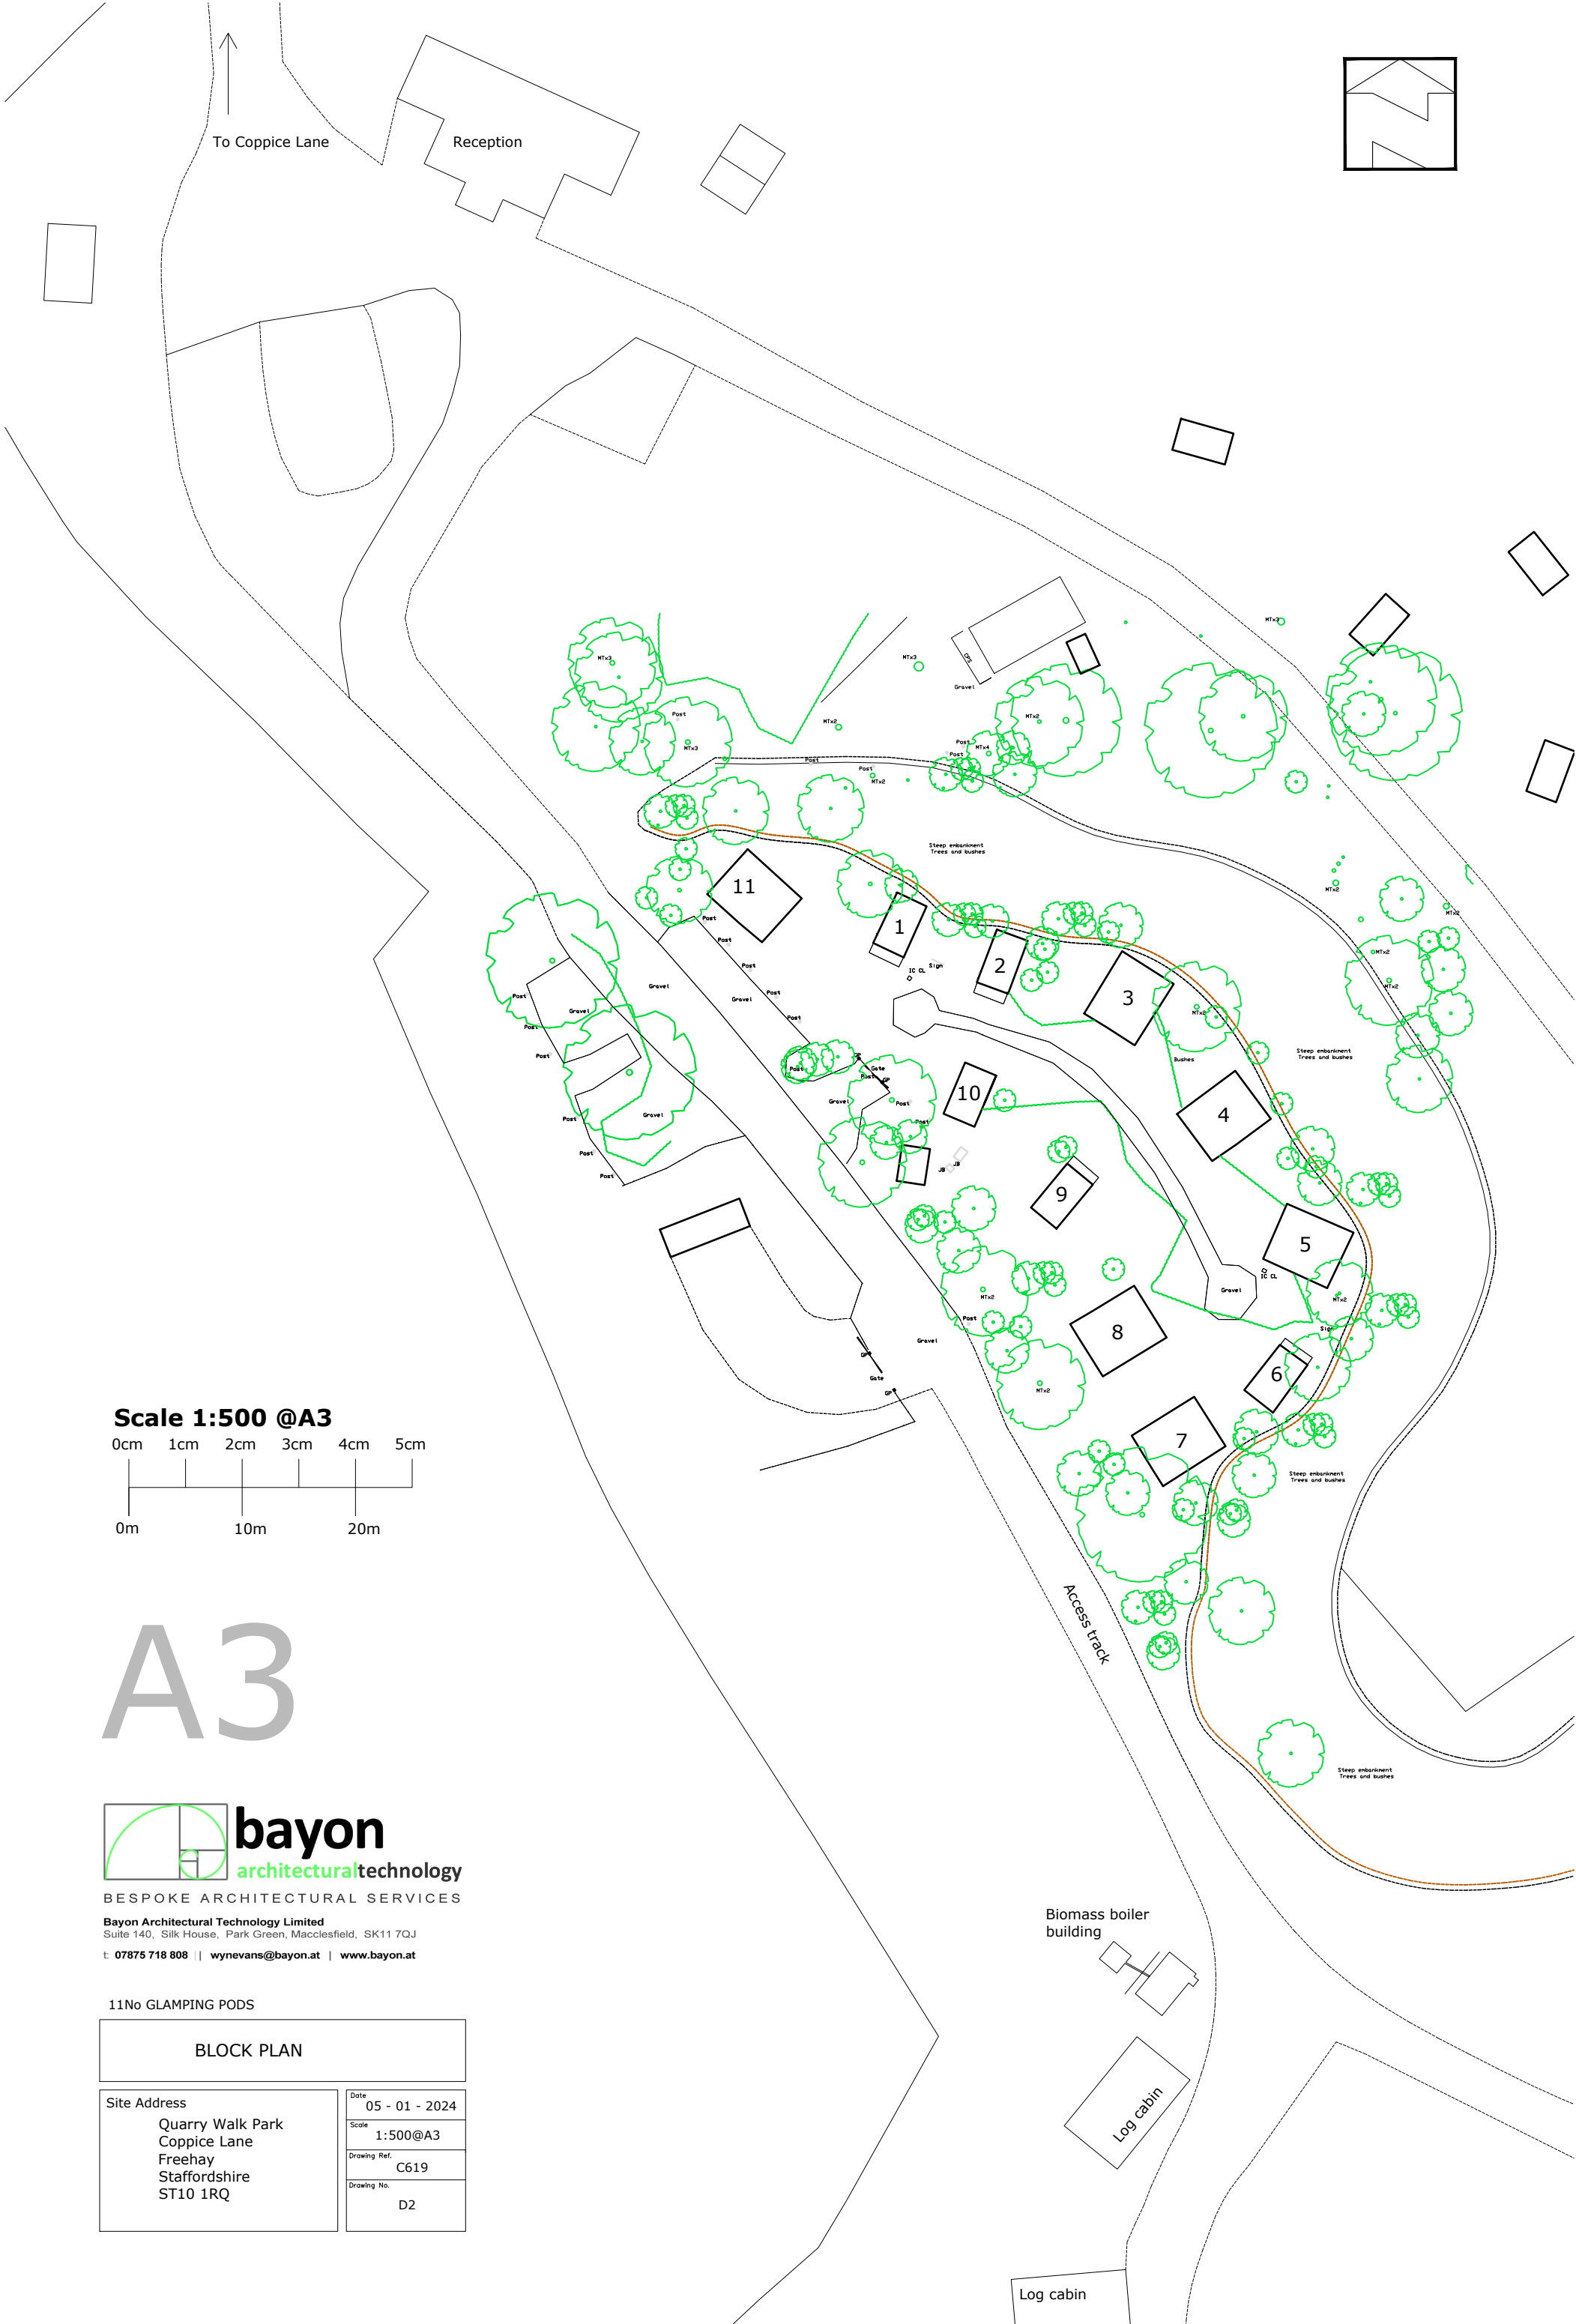


A3

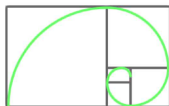

bayon
architecturaltechnology

BESPOKE ARCHITECTURAL SERVICES

Bayon Architectural Technology Limited
Suite 140, Silk House, Park Green, Macclesfield, SK11 7QJ
t: 07875 718 808 | wynevans@bayon.at | www.bayon.at

11No GLAMPING PODS	
BLOCK PLAN	
Site Address Quarry Walk Park Coppice Lane Freehay Staffordshire ST10 1RQ	Date 05 - 01 - 2024
	Scale 1:500@A3
	Drawing Ref. C619
	Drawing No. D2