


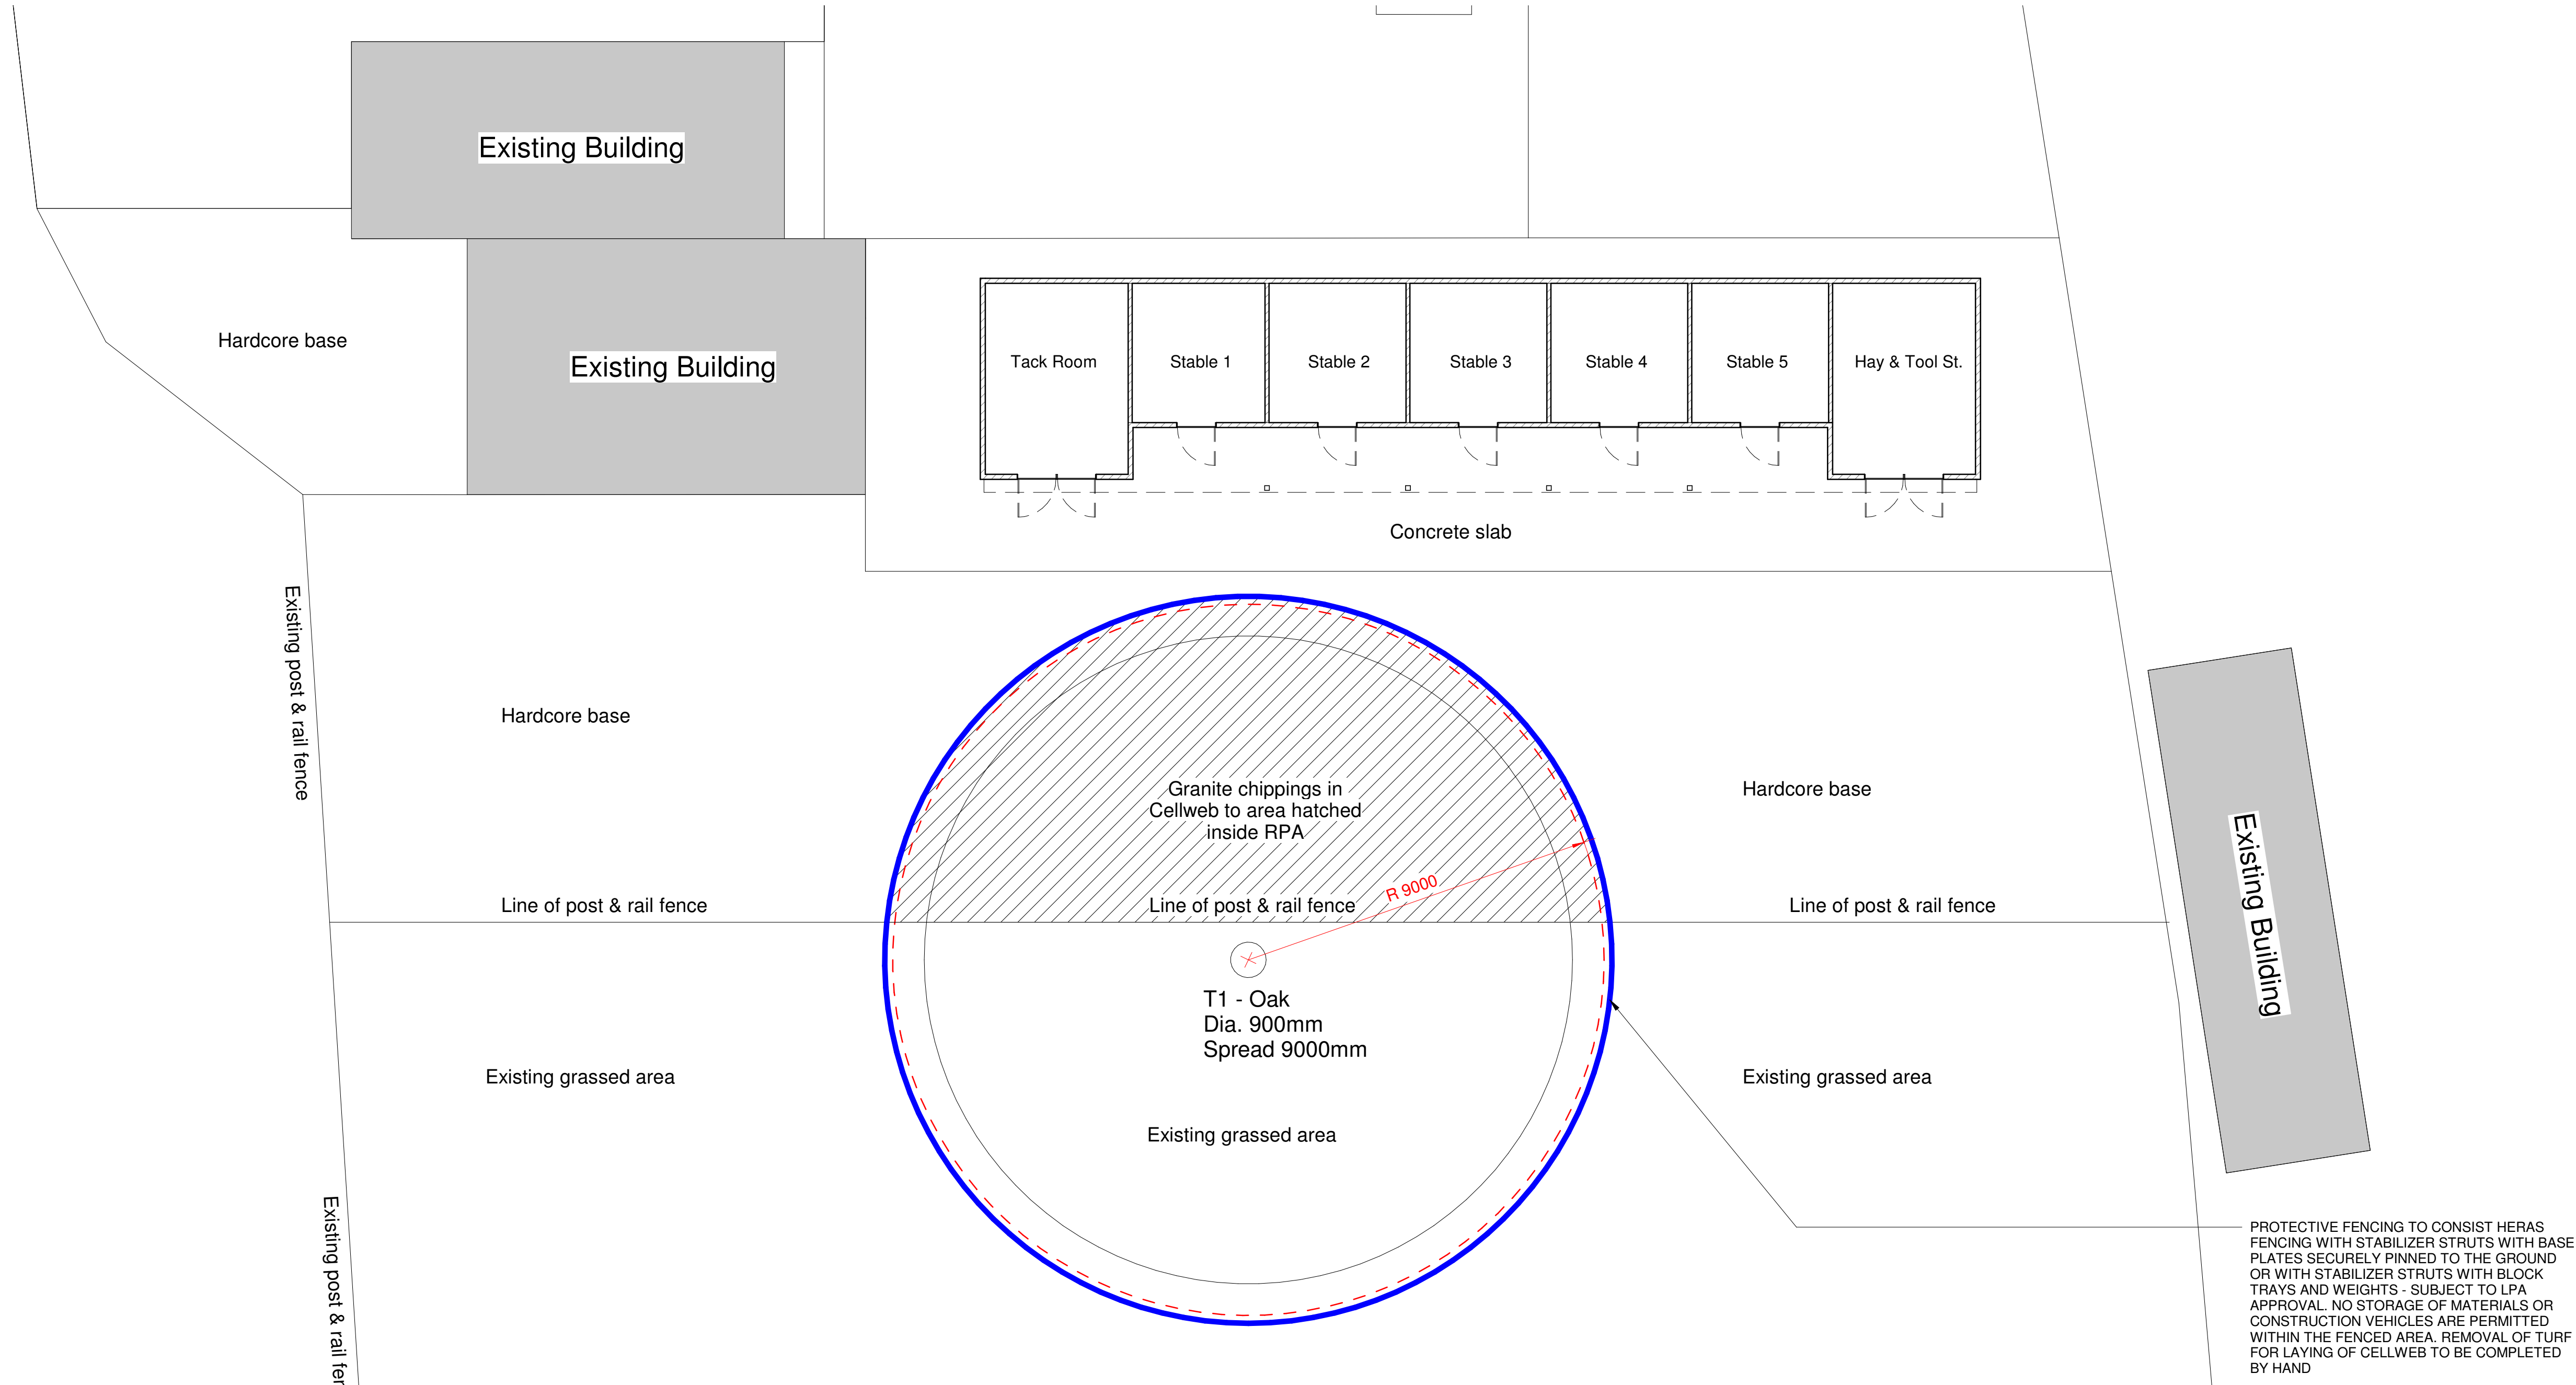

1 Proposed Part Block Plan
1 : 100

- KEY**
- TEMPORARY BS 5837 TREE PROTECTION FENCING
 - CELLWEB CONFINEMENT SYSTEM WITH GRANITE CHIPPINGS
 - ROOT PROTECTION ZONE OF TREE

PROTECTIVE FENCING TO CONSIST HERAS FENCING WITH STABILIZER STRUTS WITH BASE PLATES SECURELY PINNED TO THE GROUND OR WITH STABILIZER STRUTS WITH BLOCK TRAYS AND WEIGHTS - SUBJECT TO LPA APPROVAL. NO STORAGE OF MATERIALS OR CONSTRUCTION VEHICLES ARE PERMITTED WITHIN THE FENCED AREA. REMOVAL OF TURF FOR LAYING OF CELLWEB TO BE COMPLETED BY HAND

GENERAL NOTES

All work is to be completed in accordance with the planning consent notice ref.

All building work is to conform with the 2010 Building Regulations and all subsequent revised documents and to the satisfaction of the building control officer.

The contractor is to check all dimensions and conditions on site prior to commencing works.

Works to be completed in strict accordance with all project specific documents produced in accordance with the CDM Regulations 2015.

It remains the duty of the client and contractor to establish all legal boundaries on site.

This drawing and its contents remain the copyright of EPOCH Architecture Ltd.

KEY

F.C.	-	Floor - Cill Height
C.H.	-	Head Height
D.H.	-	Door Head Height
[250]	-	Floor - Ceiling Height
ETPW.I.C.#	-	Existing Four Water Inspection Chamber
ES.W.I.C.#	-	Existing Surface Water Inspection Chamber
ES.W.M.H.#	-	Existing Combined Water Inspection Chamber
ES.W.M.H.#	-	Existing Full Water Manhole
ES.W.M.H.#	-	Existing Surface Water Manhole
ES.W.M.H.#	-	Existing Combined Water Manhole
Rwp.	-	Rainwater Pipe
SVP	-	Soil Vent Pipe
S.S.	-	Sub-Stack
G.	-	Gully
BIG.	-	Back Inlet Gully

DRAWING NOTES:

0m 2m 4m 6m 8m

VISUAL SCALE 1:100 @ A1

A	Stable block reduced by one stable, layout and position revised further to the case officer and conservation officers comments		29/02/24
Rev:	Details:	By/Chk:	Date:

EPOCH Architecture Limited
12 Robin Hill, Blidworth Moor, Staffordshire, ST8 7NN
T: 01782 905936
M: 07709 260128
E: jonathan@epocharchitecture.co.uk
W: www.epocharchitecture.co.uk

EPOCH Architecture Limited
Registered in England & Wales
10183180

Client:
Mr & Mrs Woodrow

Project:
**5 Mill Hayes Road, Knypersley
Proposed Stable Block**

Drawing Title:
Proposed Stable Part Block Plan

Stage:	Status:
Drawn By: EA	Date: 23/11/23
EPOCH Project Number:	Client Project Number:
Scale: As indicated	
Sheet Size: A1	
Revision: A	

P347 - 210 PP01

29/02/2024 10:42:05