


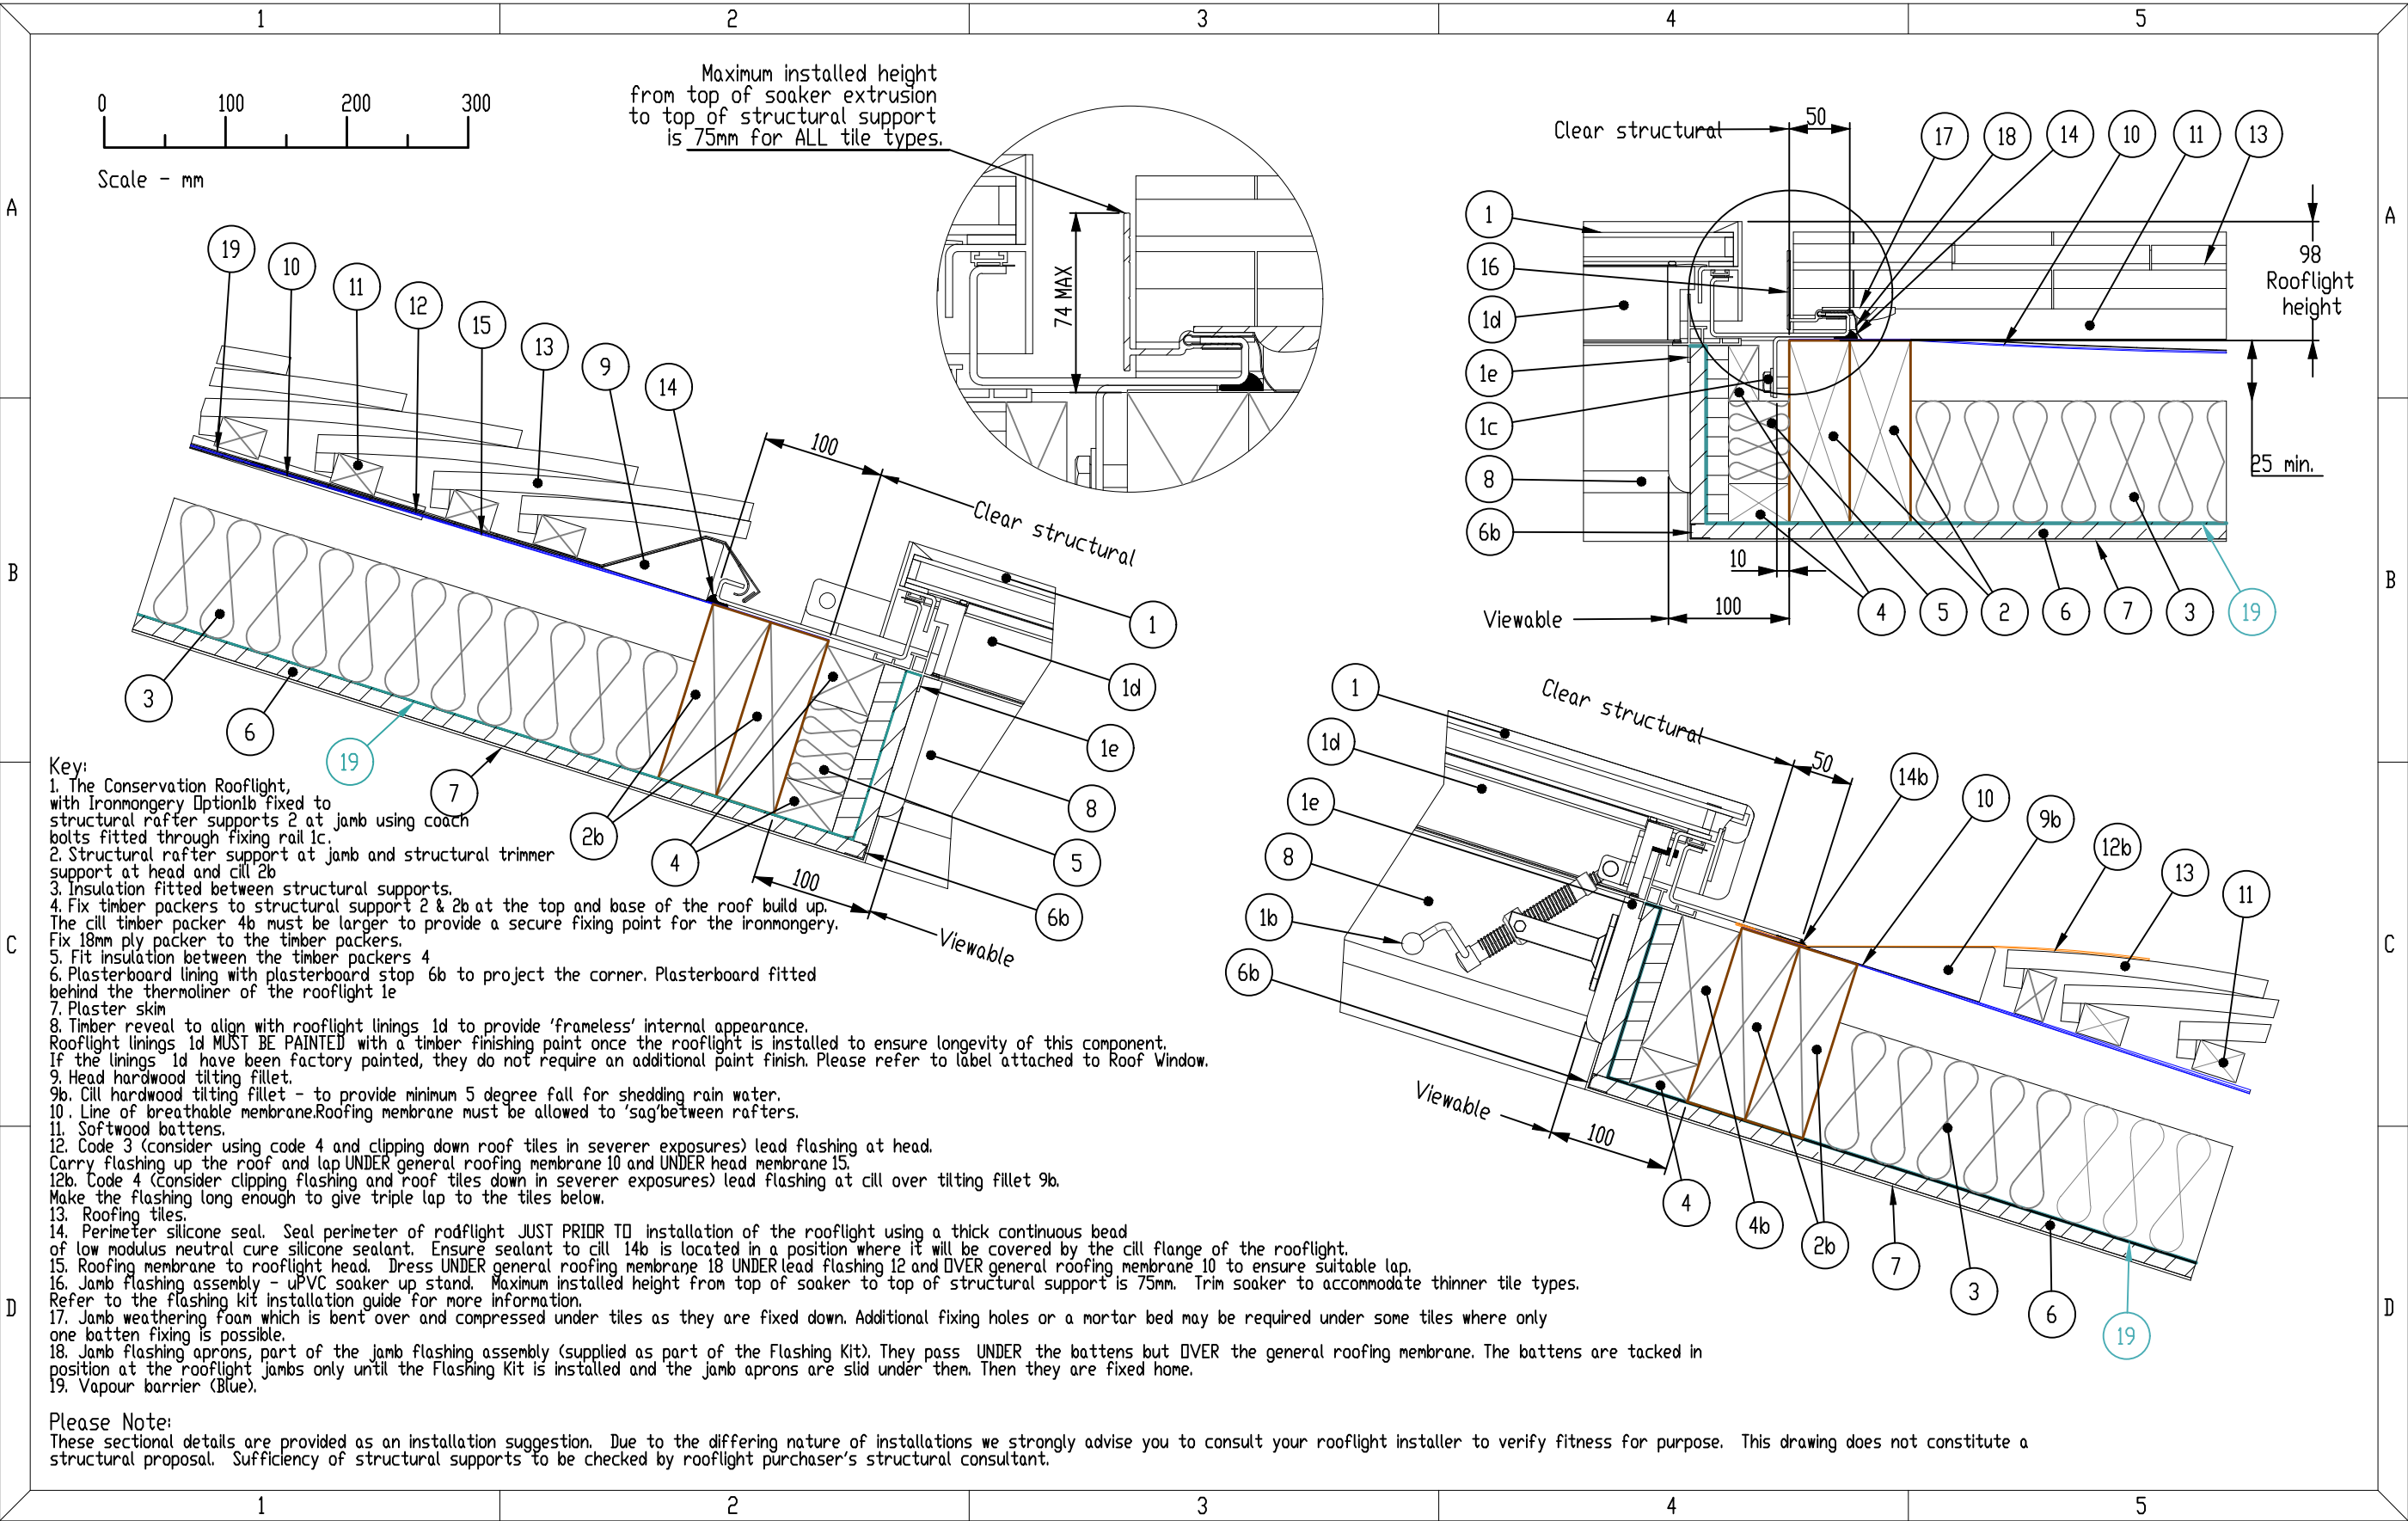

TITLE: THE ORIGINAL CONSERVATION ROOFLIGHT > A ROOF WINDOW RANGE SUITABLE FOR PITCHED ROOFS BETWEEN 17.5 AND 65 DEGREES COLD ROOF CLAY TILE FLASHING KIT 'ON THE RAFTER' INSTALLATION DETAIL	DWG NUMBER: CR_CRCS_FK_D	SHEET NUMBER: 1 OF 1	REVISION: D	THE ROOFLIGHT CO. COTSWOLDS	The Rooflight Co is a trading name of The Metal Window Company Limited - Company No. 2881879. All information contained within this drawing is copyright (C) and design right of The Metal Window Company Limited. The intellectual property rights of the products detailed within this drawing and embedded 3D models are owned by The Metal Window Company Limited.
	SCALE 1:5 AT A3	DATE: 19/07/2023			
	This is a suggested installation detail which may not be exactly applicable to all situations and constructions. It is not a detailed or constructional proposal. Installers and designers are advised to check their own details for compliance with all currently applicable Local Authority by-laws, Acts of Parliament and British / ISO standards.				

w: www.therooflightco.com	t:01993 833 108	e: hello@therooflightco.com
---	-----------------	---