




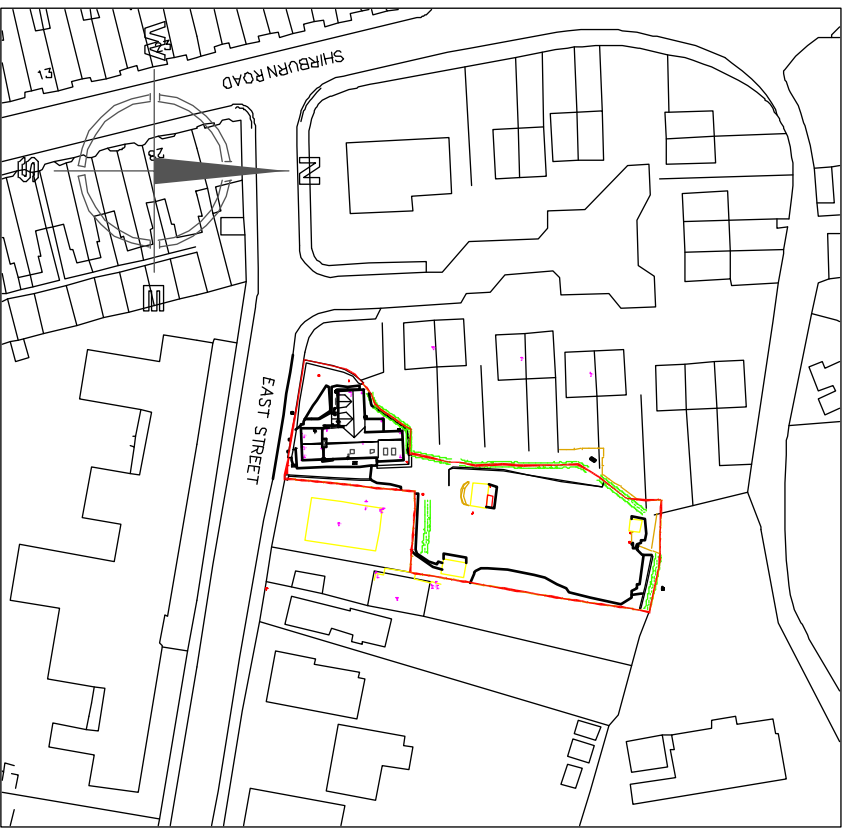


SITE LOCATION PLAN 1:1250

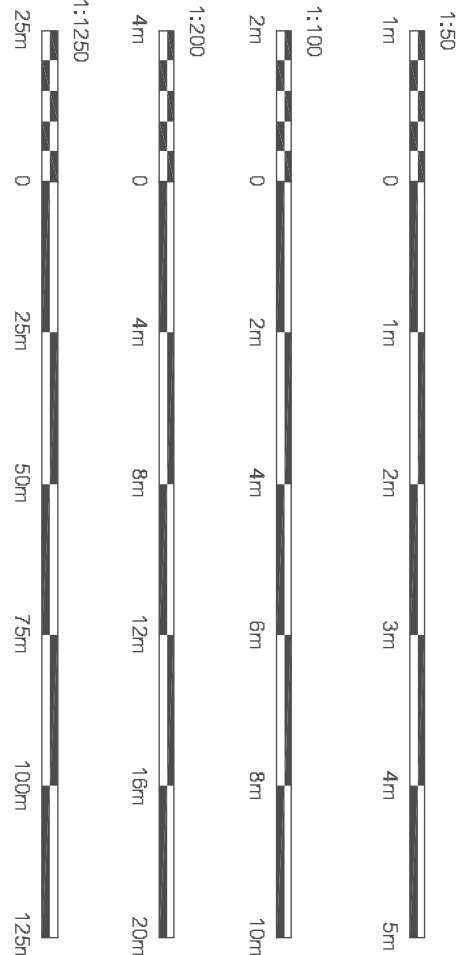


FIRST FLOOR PLAN 1:50

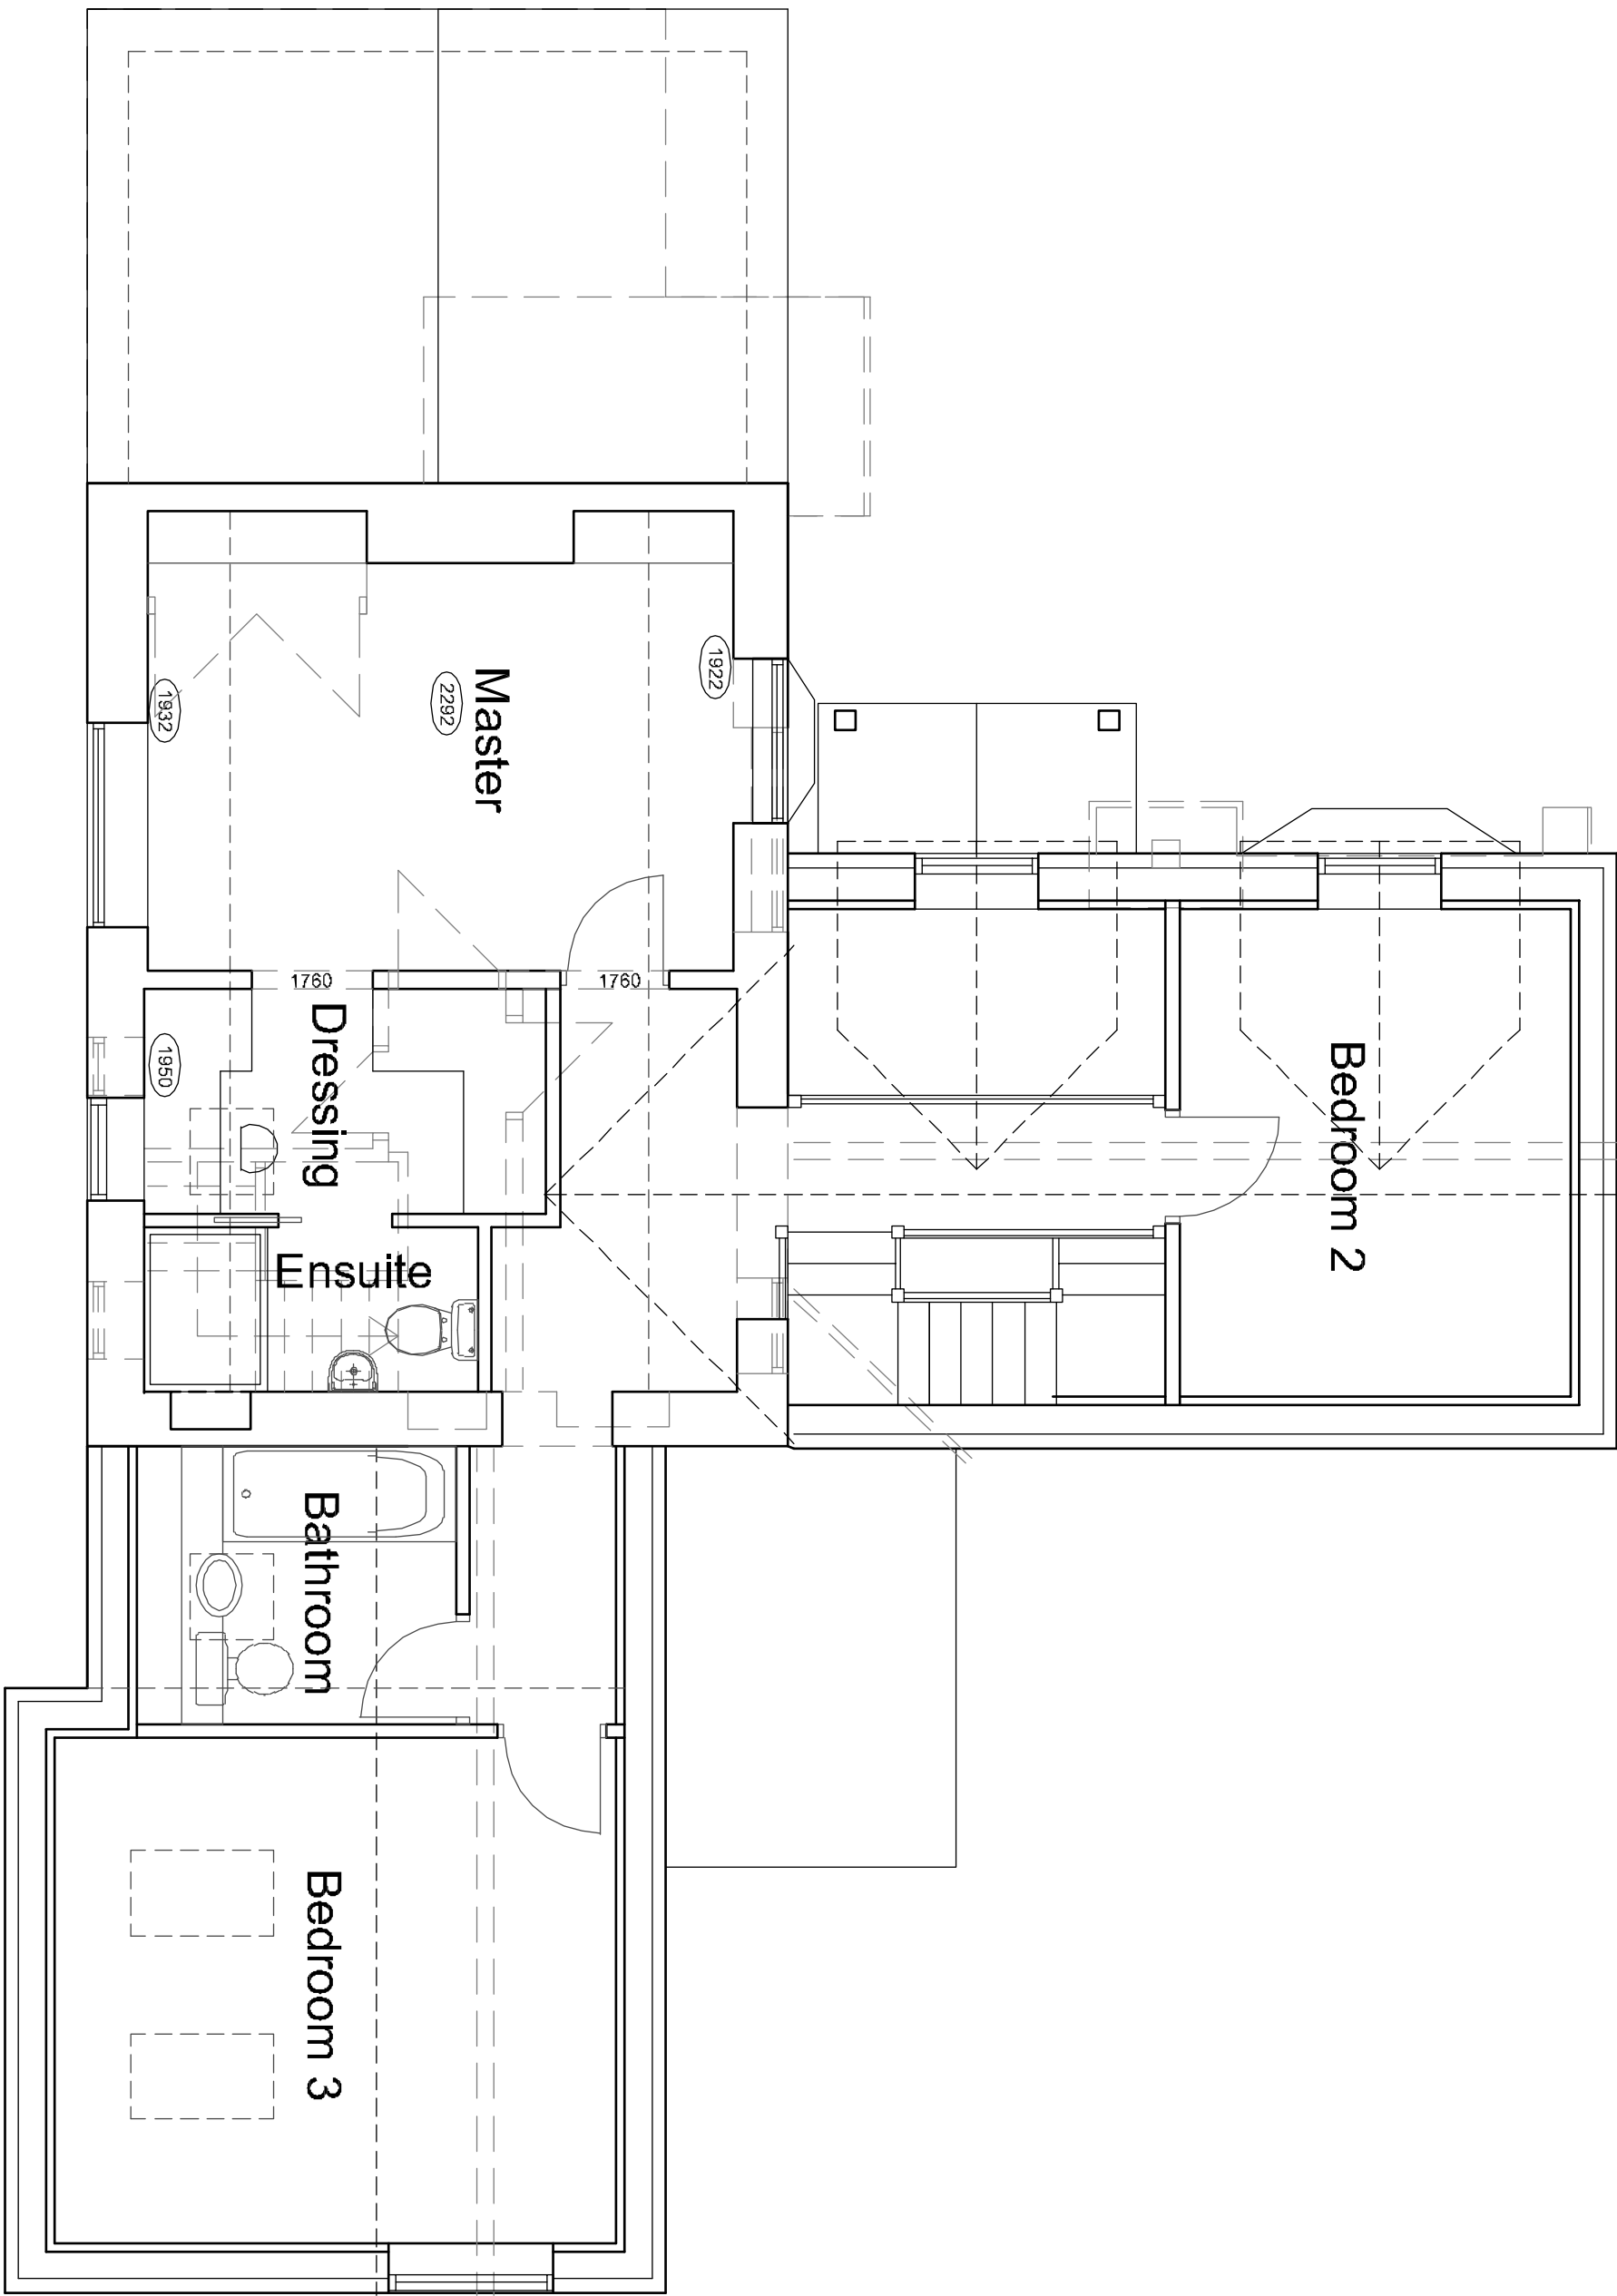

SITE LAYOUT PLAN 1:200

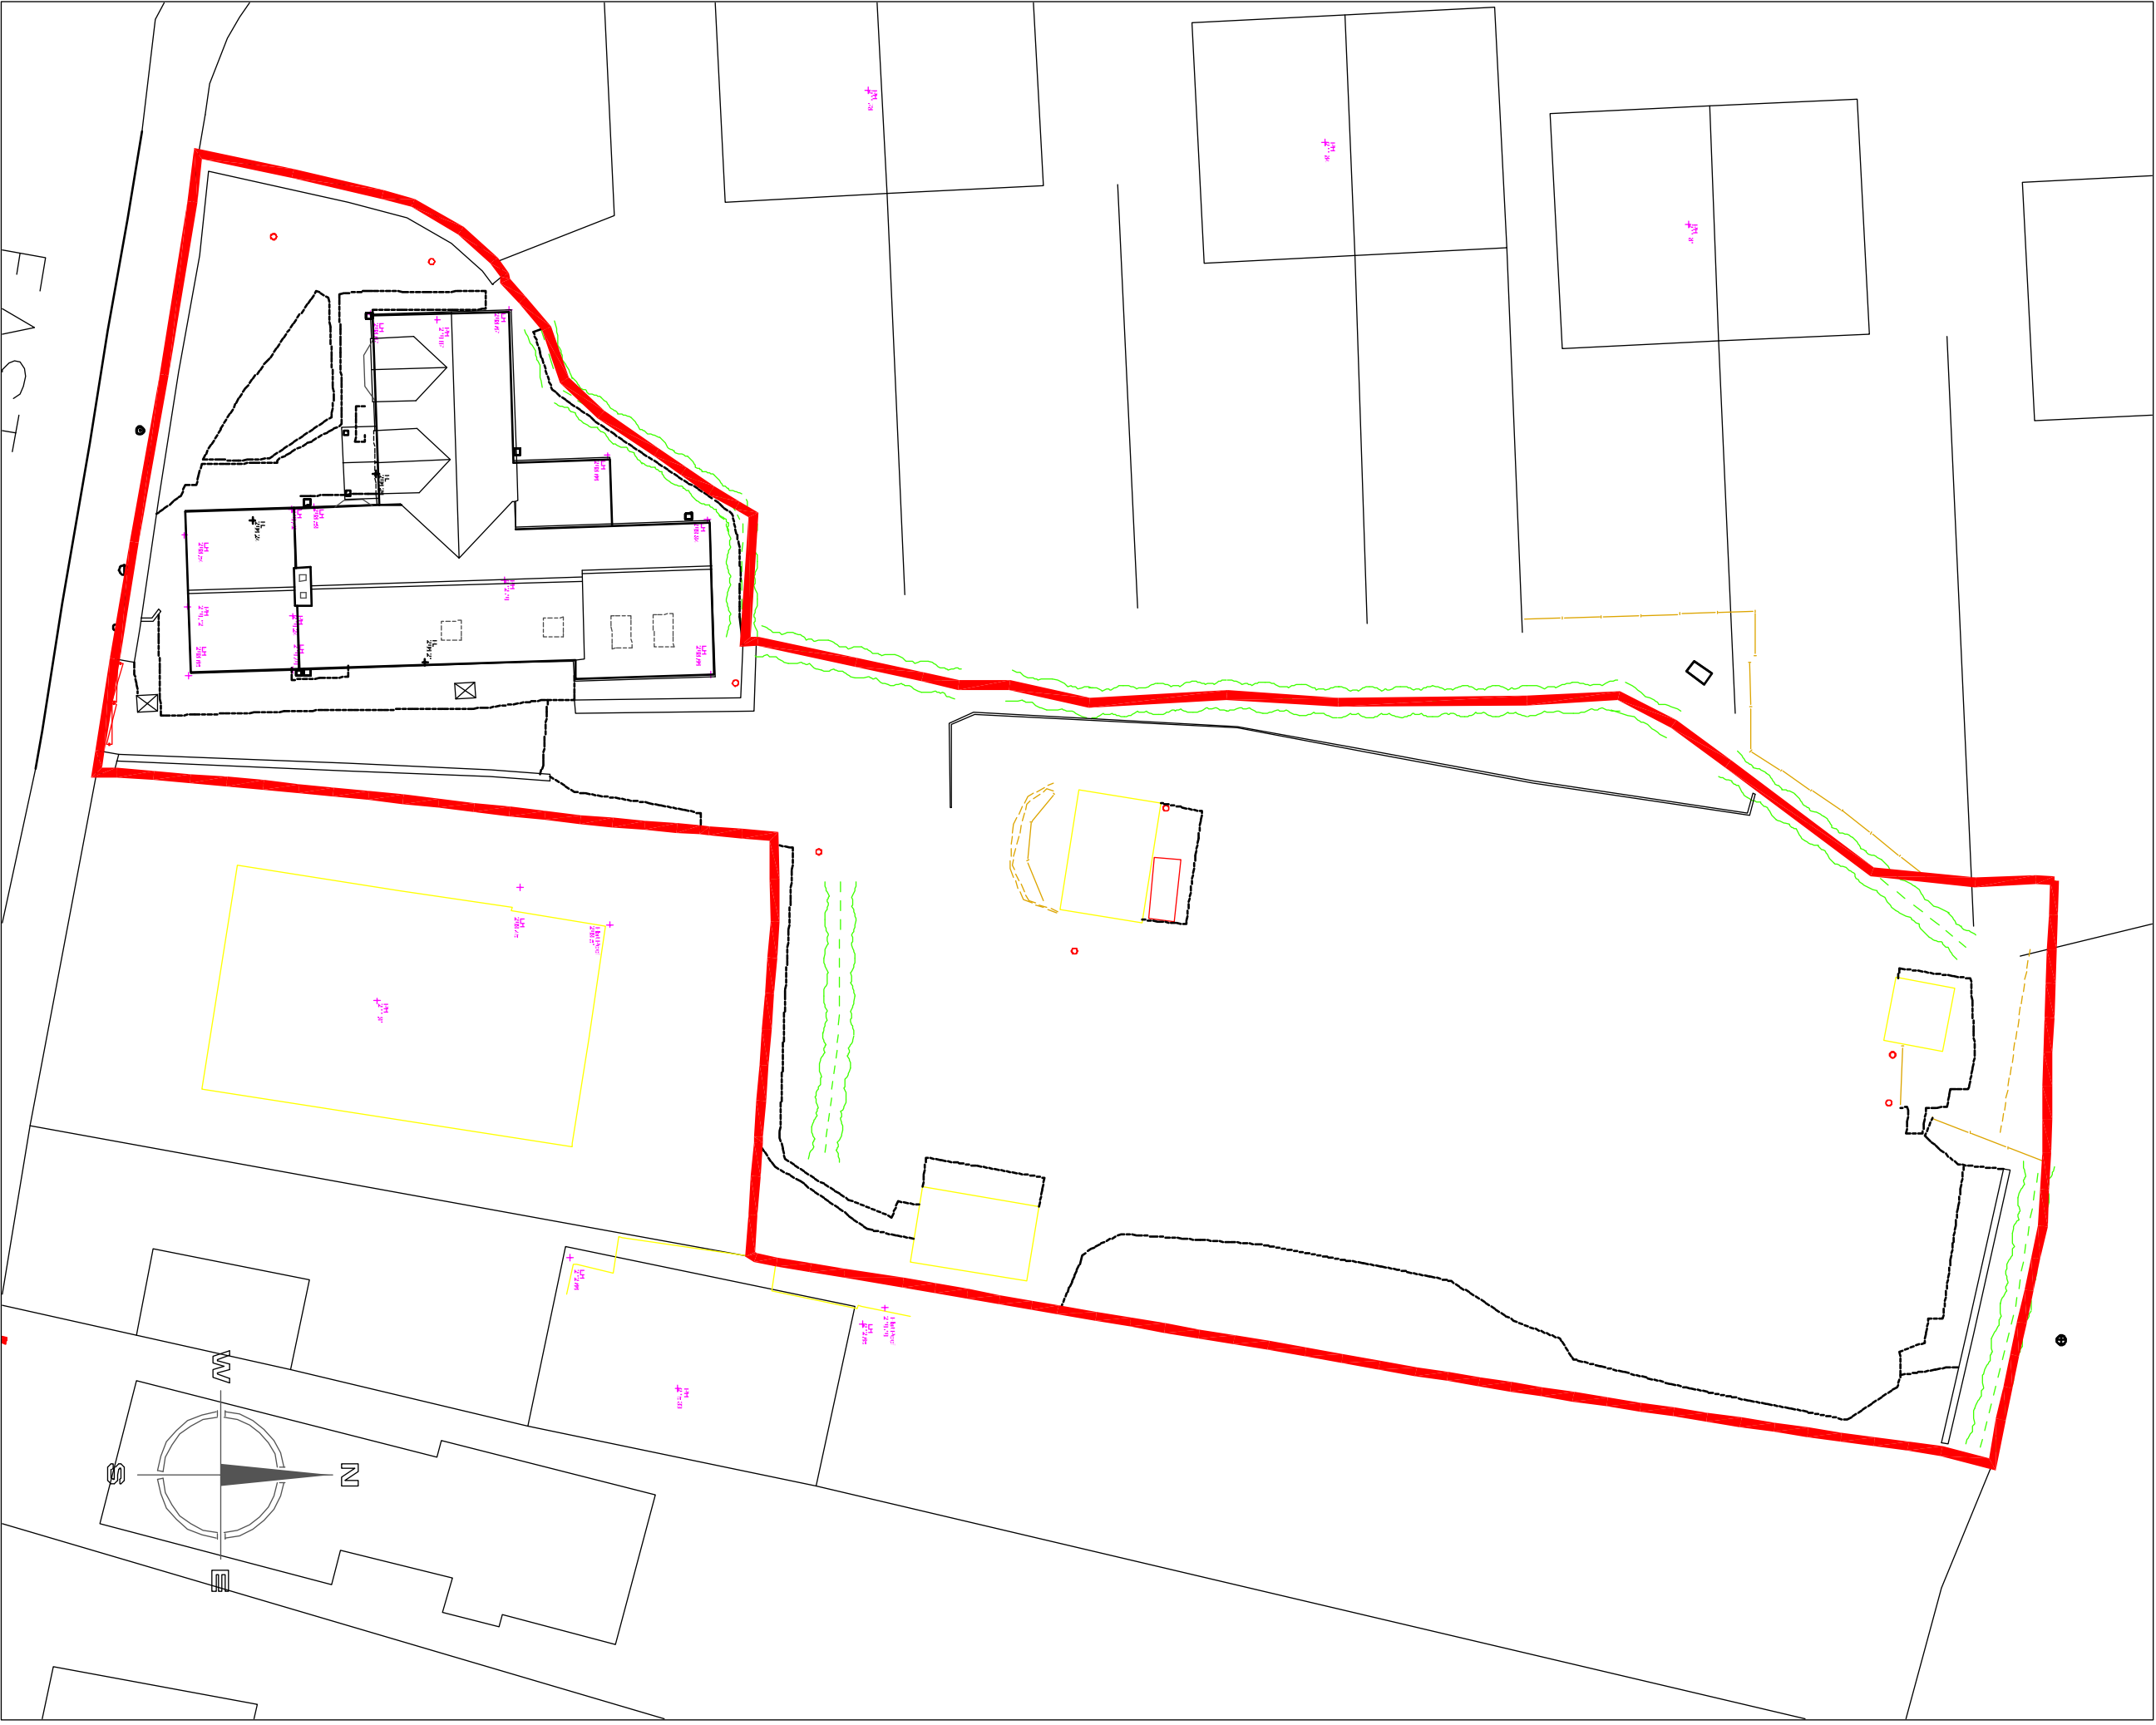

ROOF PLAN 1:100

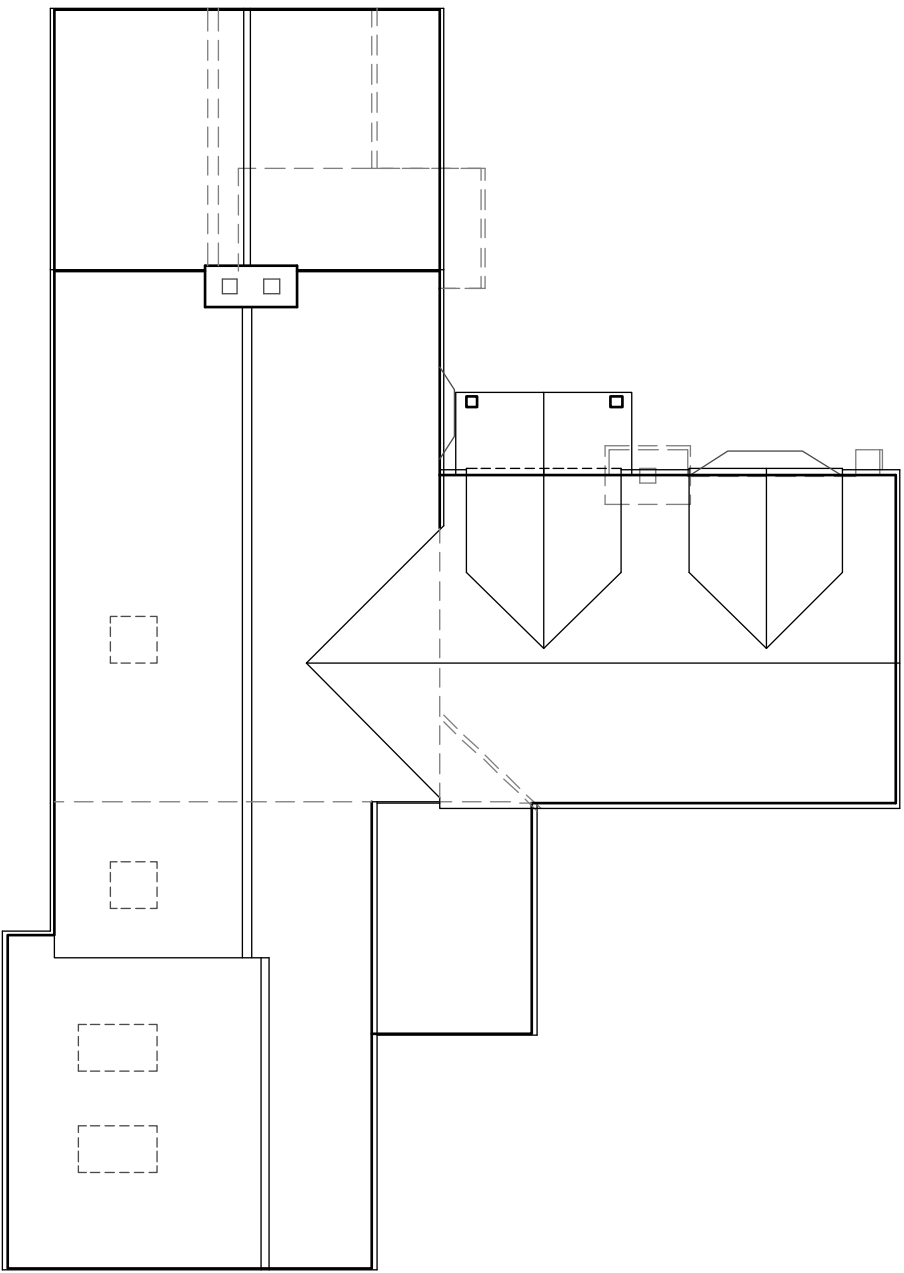

GROUND FLOOR PLAN 1:50

