



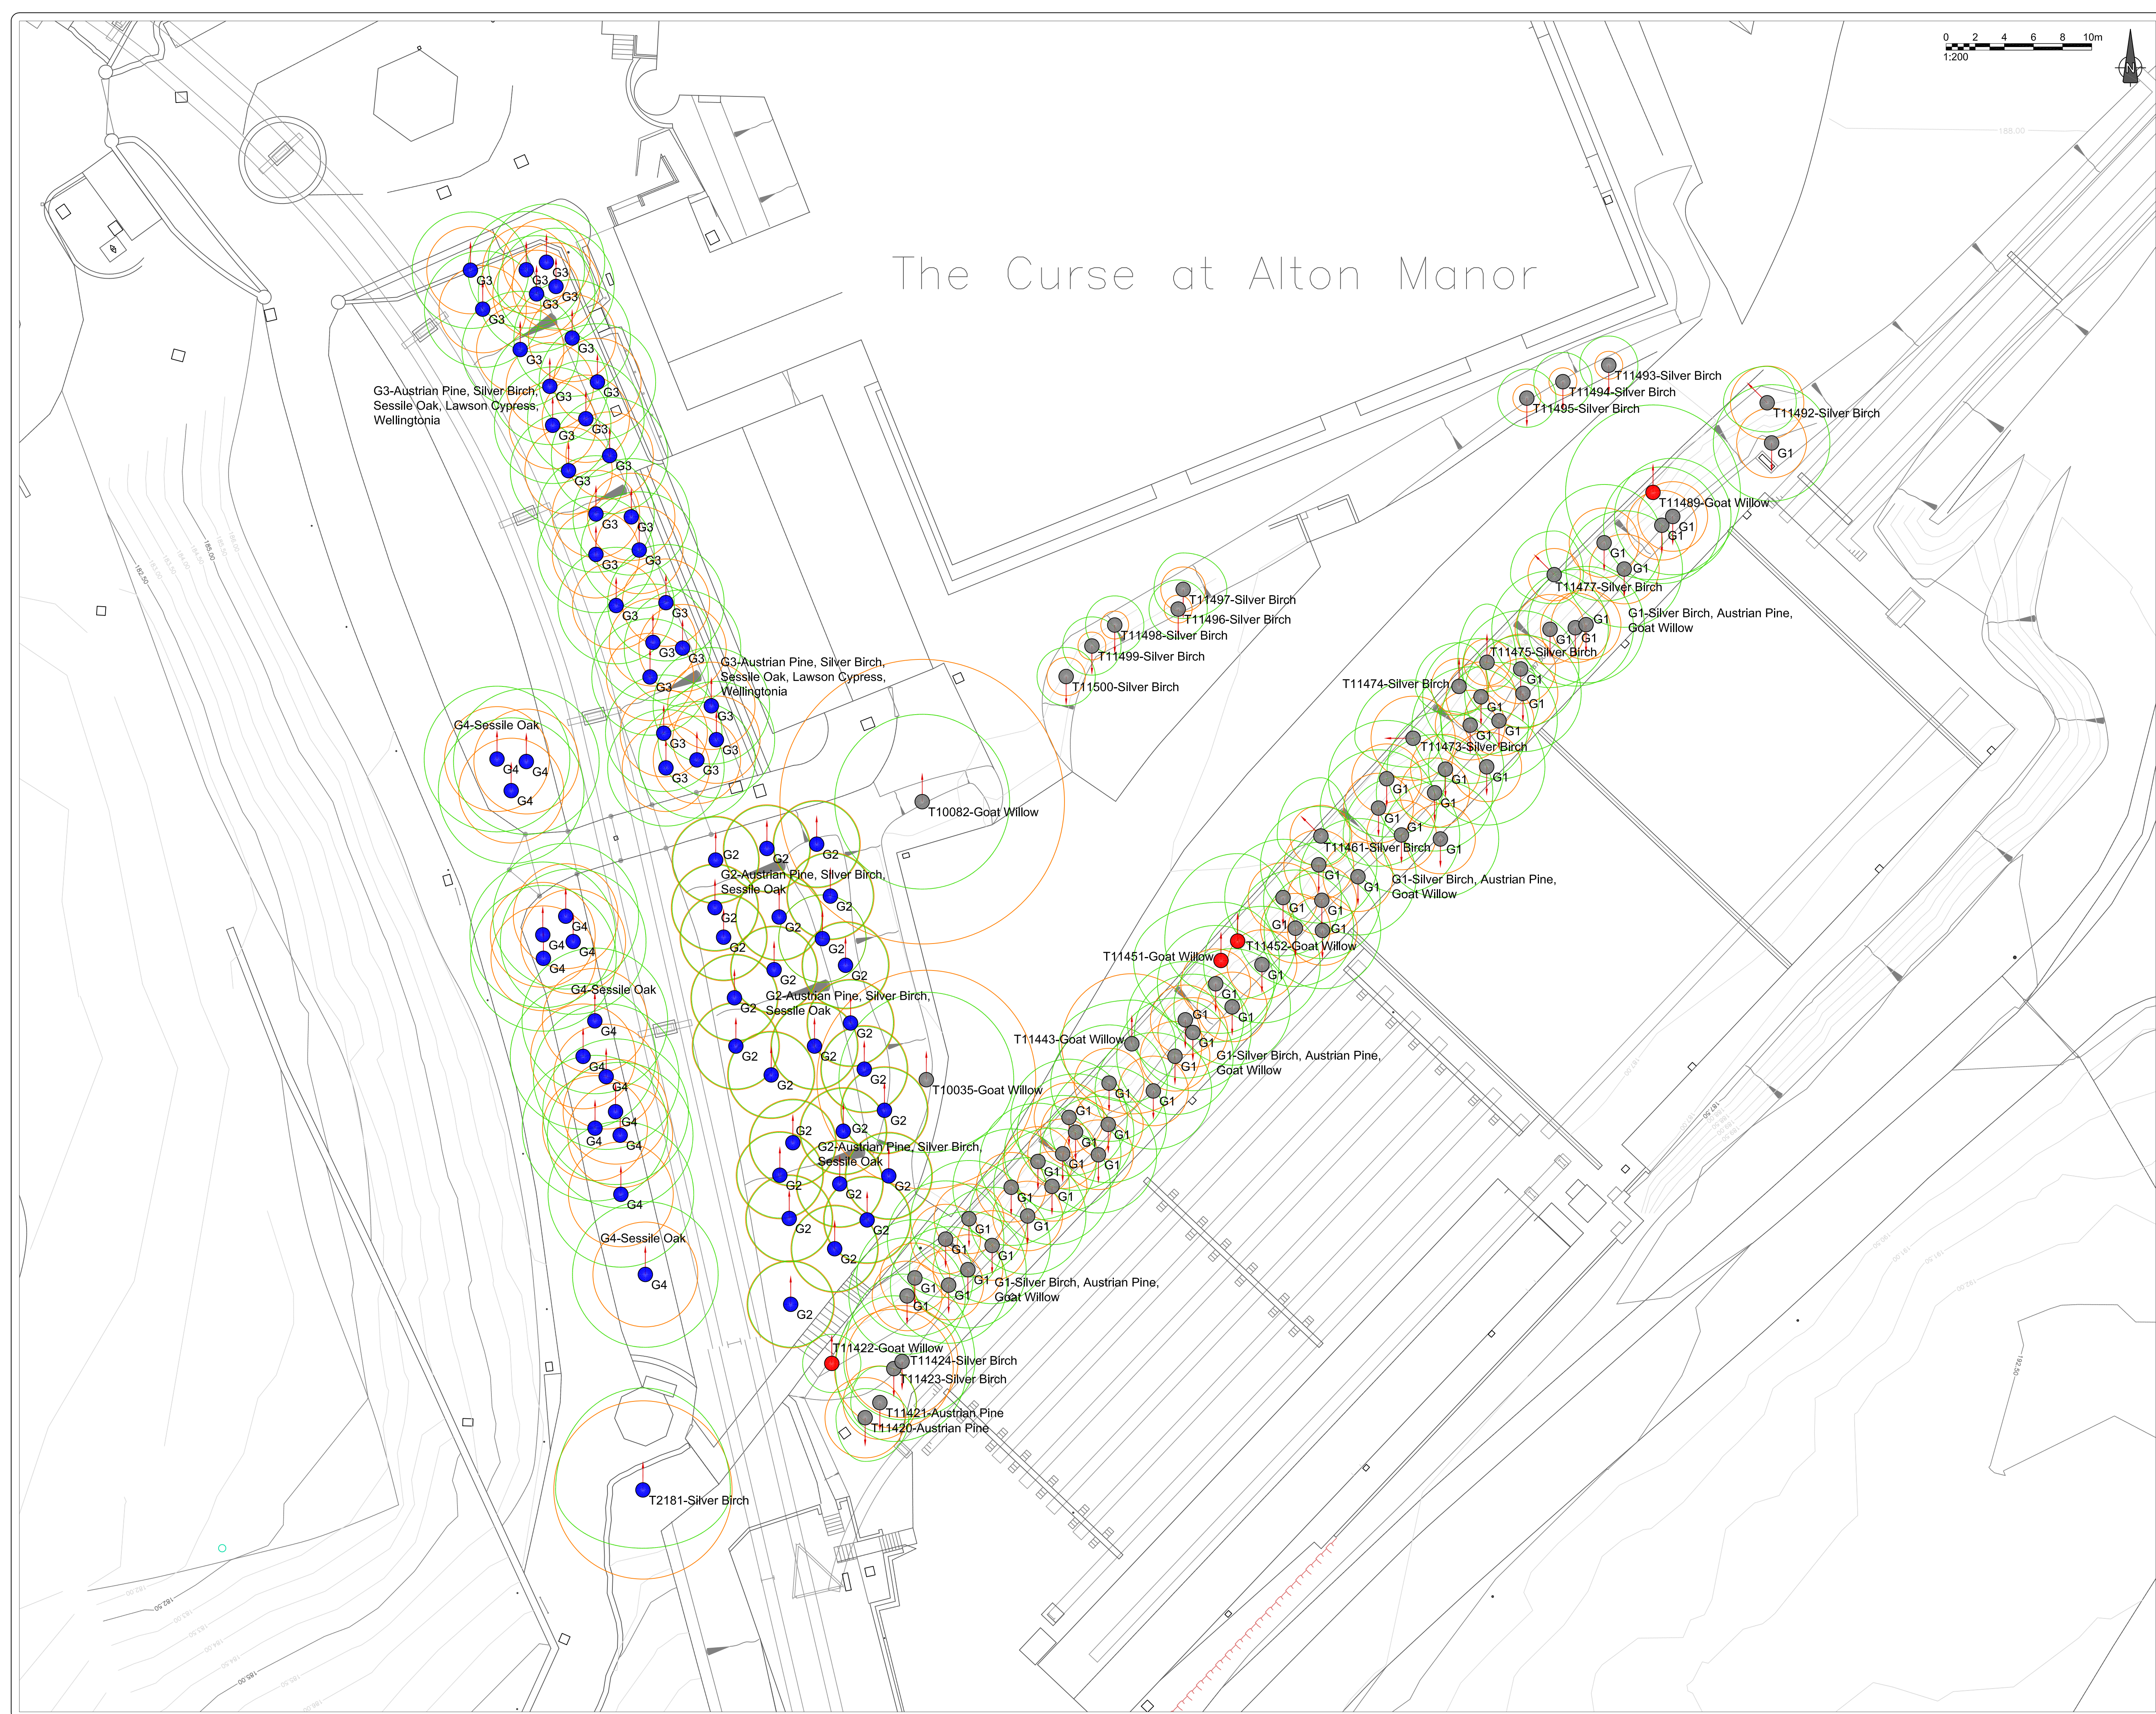

The Curse at Alton Manor

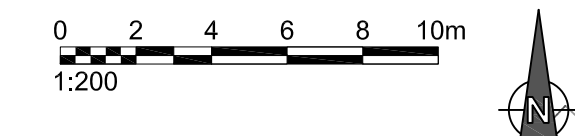

Notes:
1. Contractors are advised to check all dimensions against the tree schedule. Tree canopies are symbolic only and are representative of the average spread; this may not represent the true outline. Note that the tree stem may not sit centrally to canopy. Tree stems are symbolic only and are representative of the tree category; this does not represent the stem diameter - see schedule for details.
2. The original of this drawing was produced in colour - a monochrome copy should not be relied upon.

Rev.	Date	Status/Amendments	By:

Key:

	Category A Tree / Group
	Category B Tree / Group
	Category C Tree / Group
	Category U Tree / Group
	Branch Spread
	Tree to be Removed
	Root Protection Area (RPA)
	First Significant Branch Direction
	Tree Protection Barrier
	Special Measures
	Tree Shadow

GROWING SINCE 1852
TREE HERITAGE

Tree Heritage Ltd, Unit 1 Sneyd Mill, Sneyd Street, Leek, Staffordshire, ST13 5HP
Telephone: 01538 384019
treeheritage.co.uk • info@treeheritage.co.uk

Client:	Alton Towers Resort
Project:	The Curse at Alton Manor Area
Drawing Title:	Tree Constraints Plan
Scale:	1:200
Paper Size:	A1
Drawing Number:	THL-1220
Date Created:	13/02/2024