


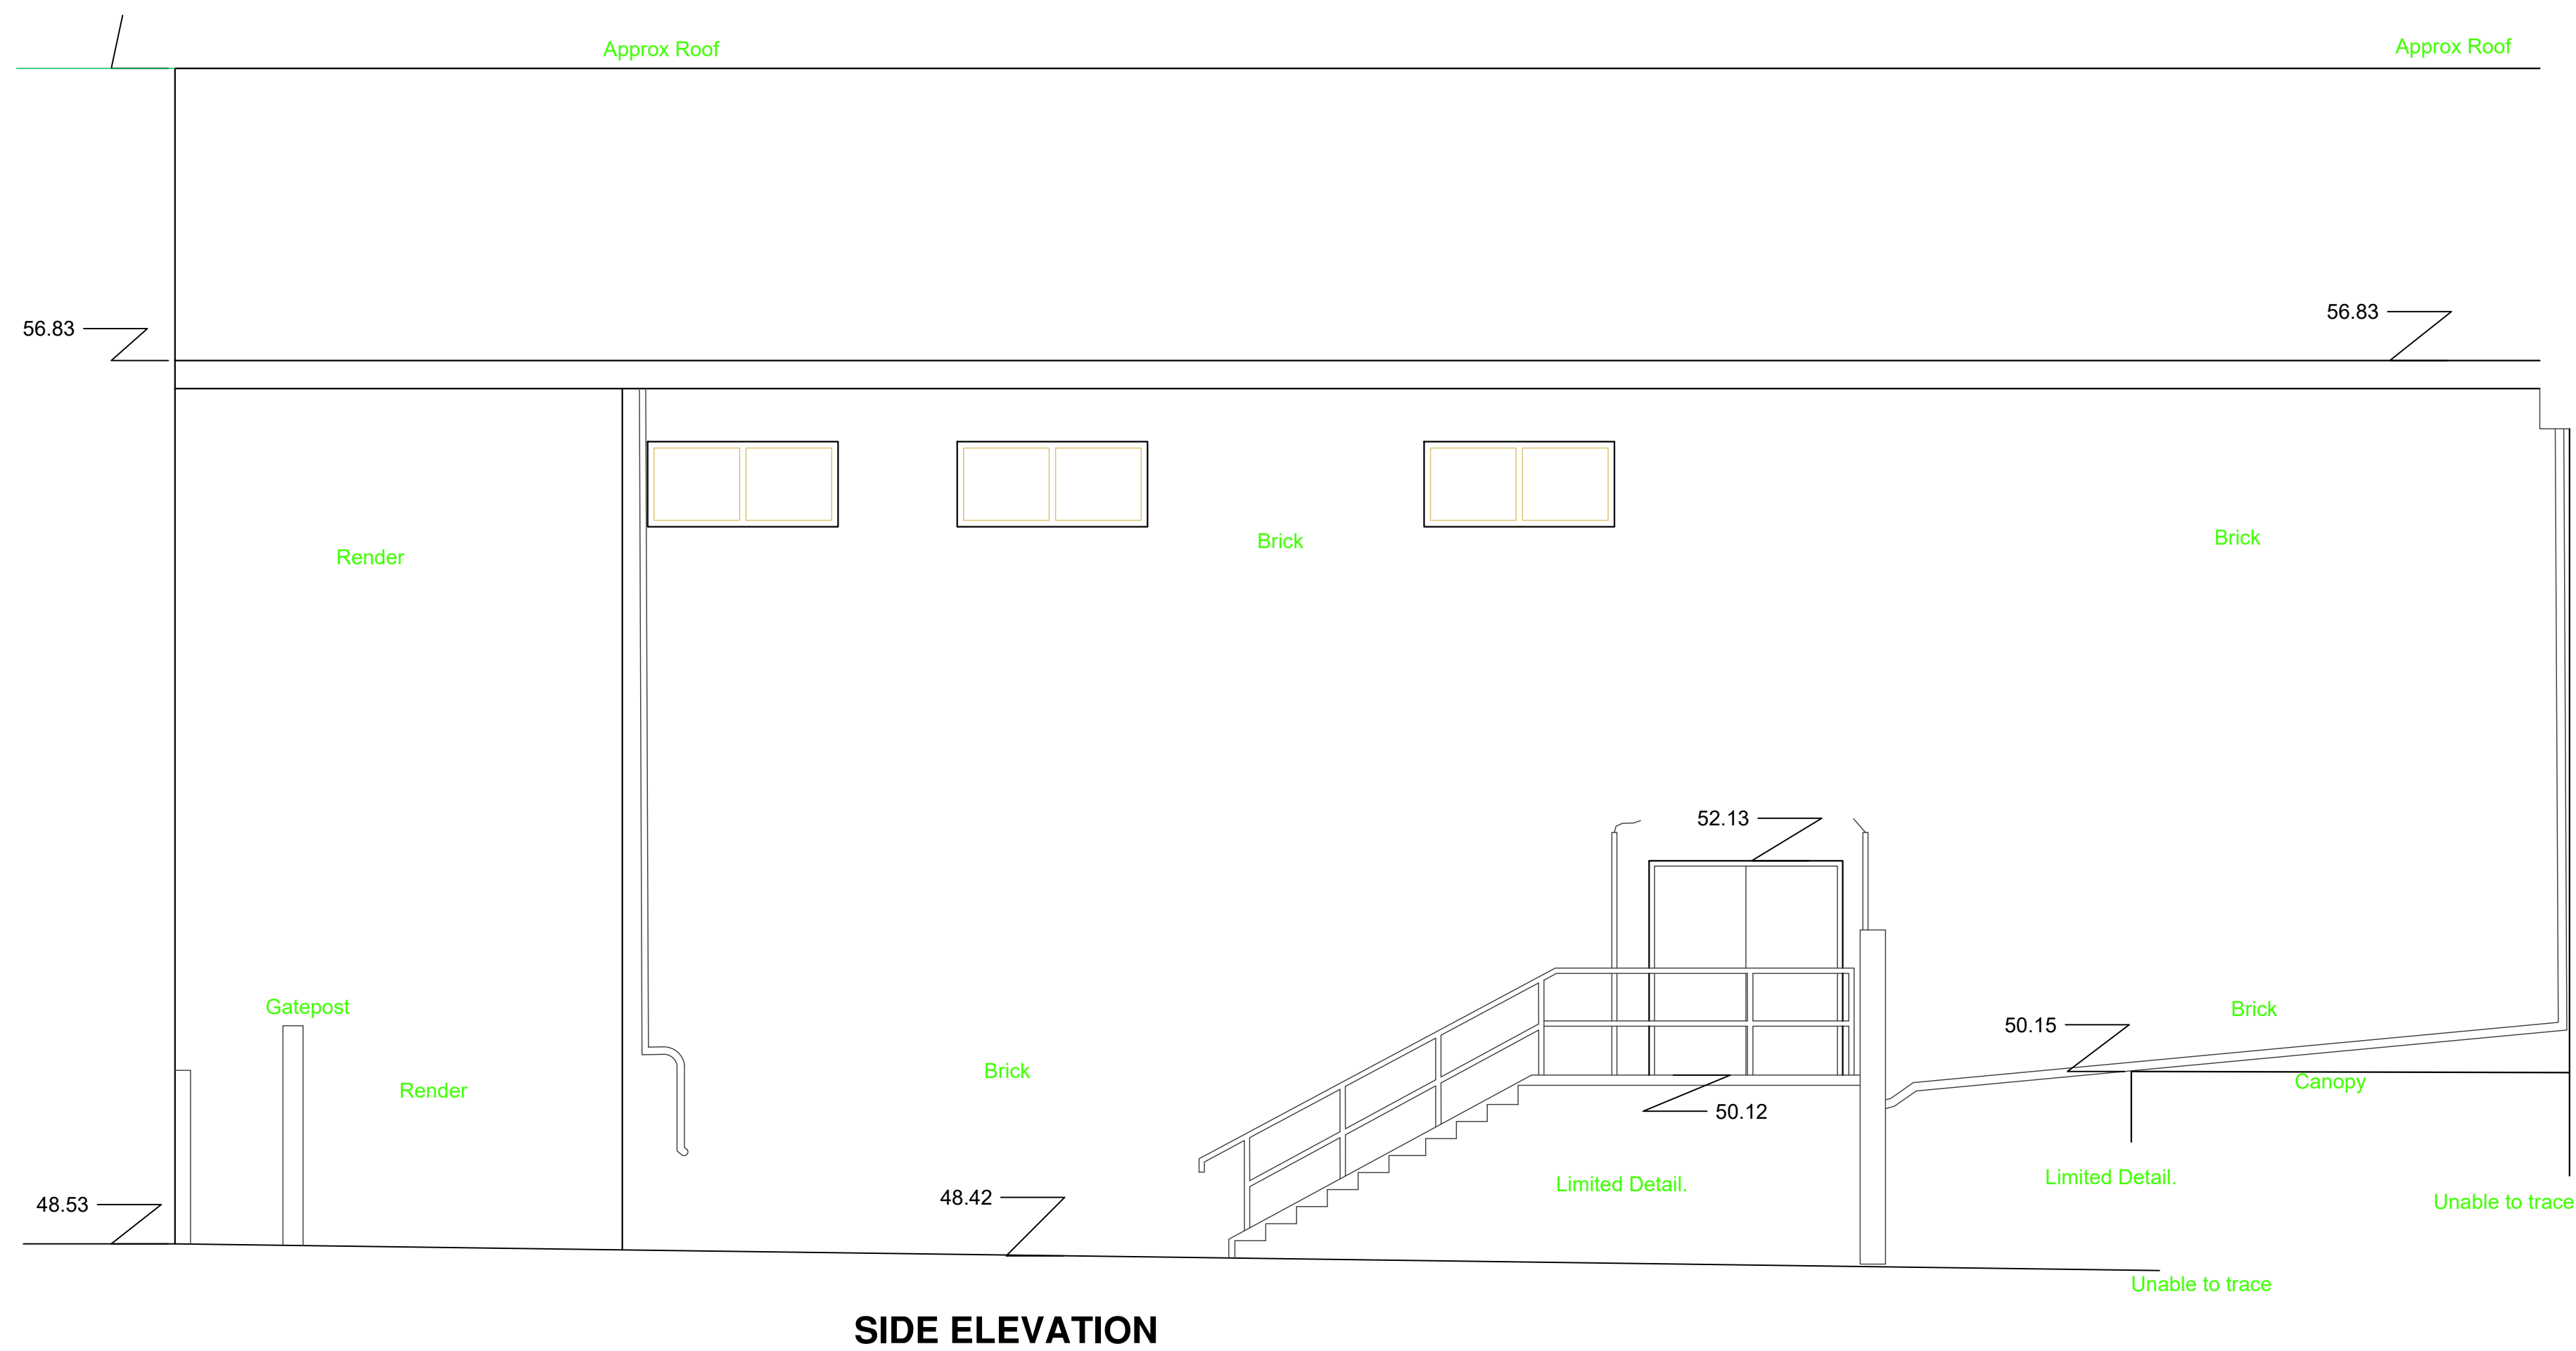

REV	AMENDMENT	DATE	CHKD

SURVEY CONTROL CO-ORDINATES				LEVEL	DESCRIPTION	
STATIONS	EASTINGS	NORTHINGS				
REV	DESCRIPTION			DRAWN	APPR	DATE





SURVEY SOLUTIONS

LAND SURVEYING
BUILDING SURVEYING
LAND AND SURVEYING
SETTLEMENTS
MORTGAGES

0845 456 5969
survey-solutions.co.uk

FRISCO HEDDERSLEY GLOUCESTER LONDON MANCHESTER NORWICH
NOTTINGHAM STOKE

PROJECT TITLE

DRAWING DETAIL

MEASURED BUILDING SURVEY

Sheet 1 of 1

CLIENT

SK GROUP

SURVEYOR

BT

SURVEY DATE

12/09/2013

CHECKED BY

BM

APPROVED BY

MM

DWG STATUS

FINAL

DRAWING NUMBER

61181CVLS-01

ISSUE DATE

13/09/2013



RICS



CIS



THE SURVEY ASSOCIATION



UK QUALITY STANDARD
APPROVED



GBCS

ISO 9001:2008
REGISTERED