


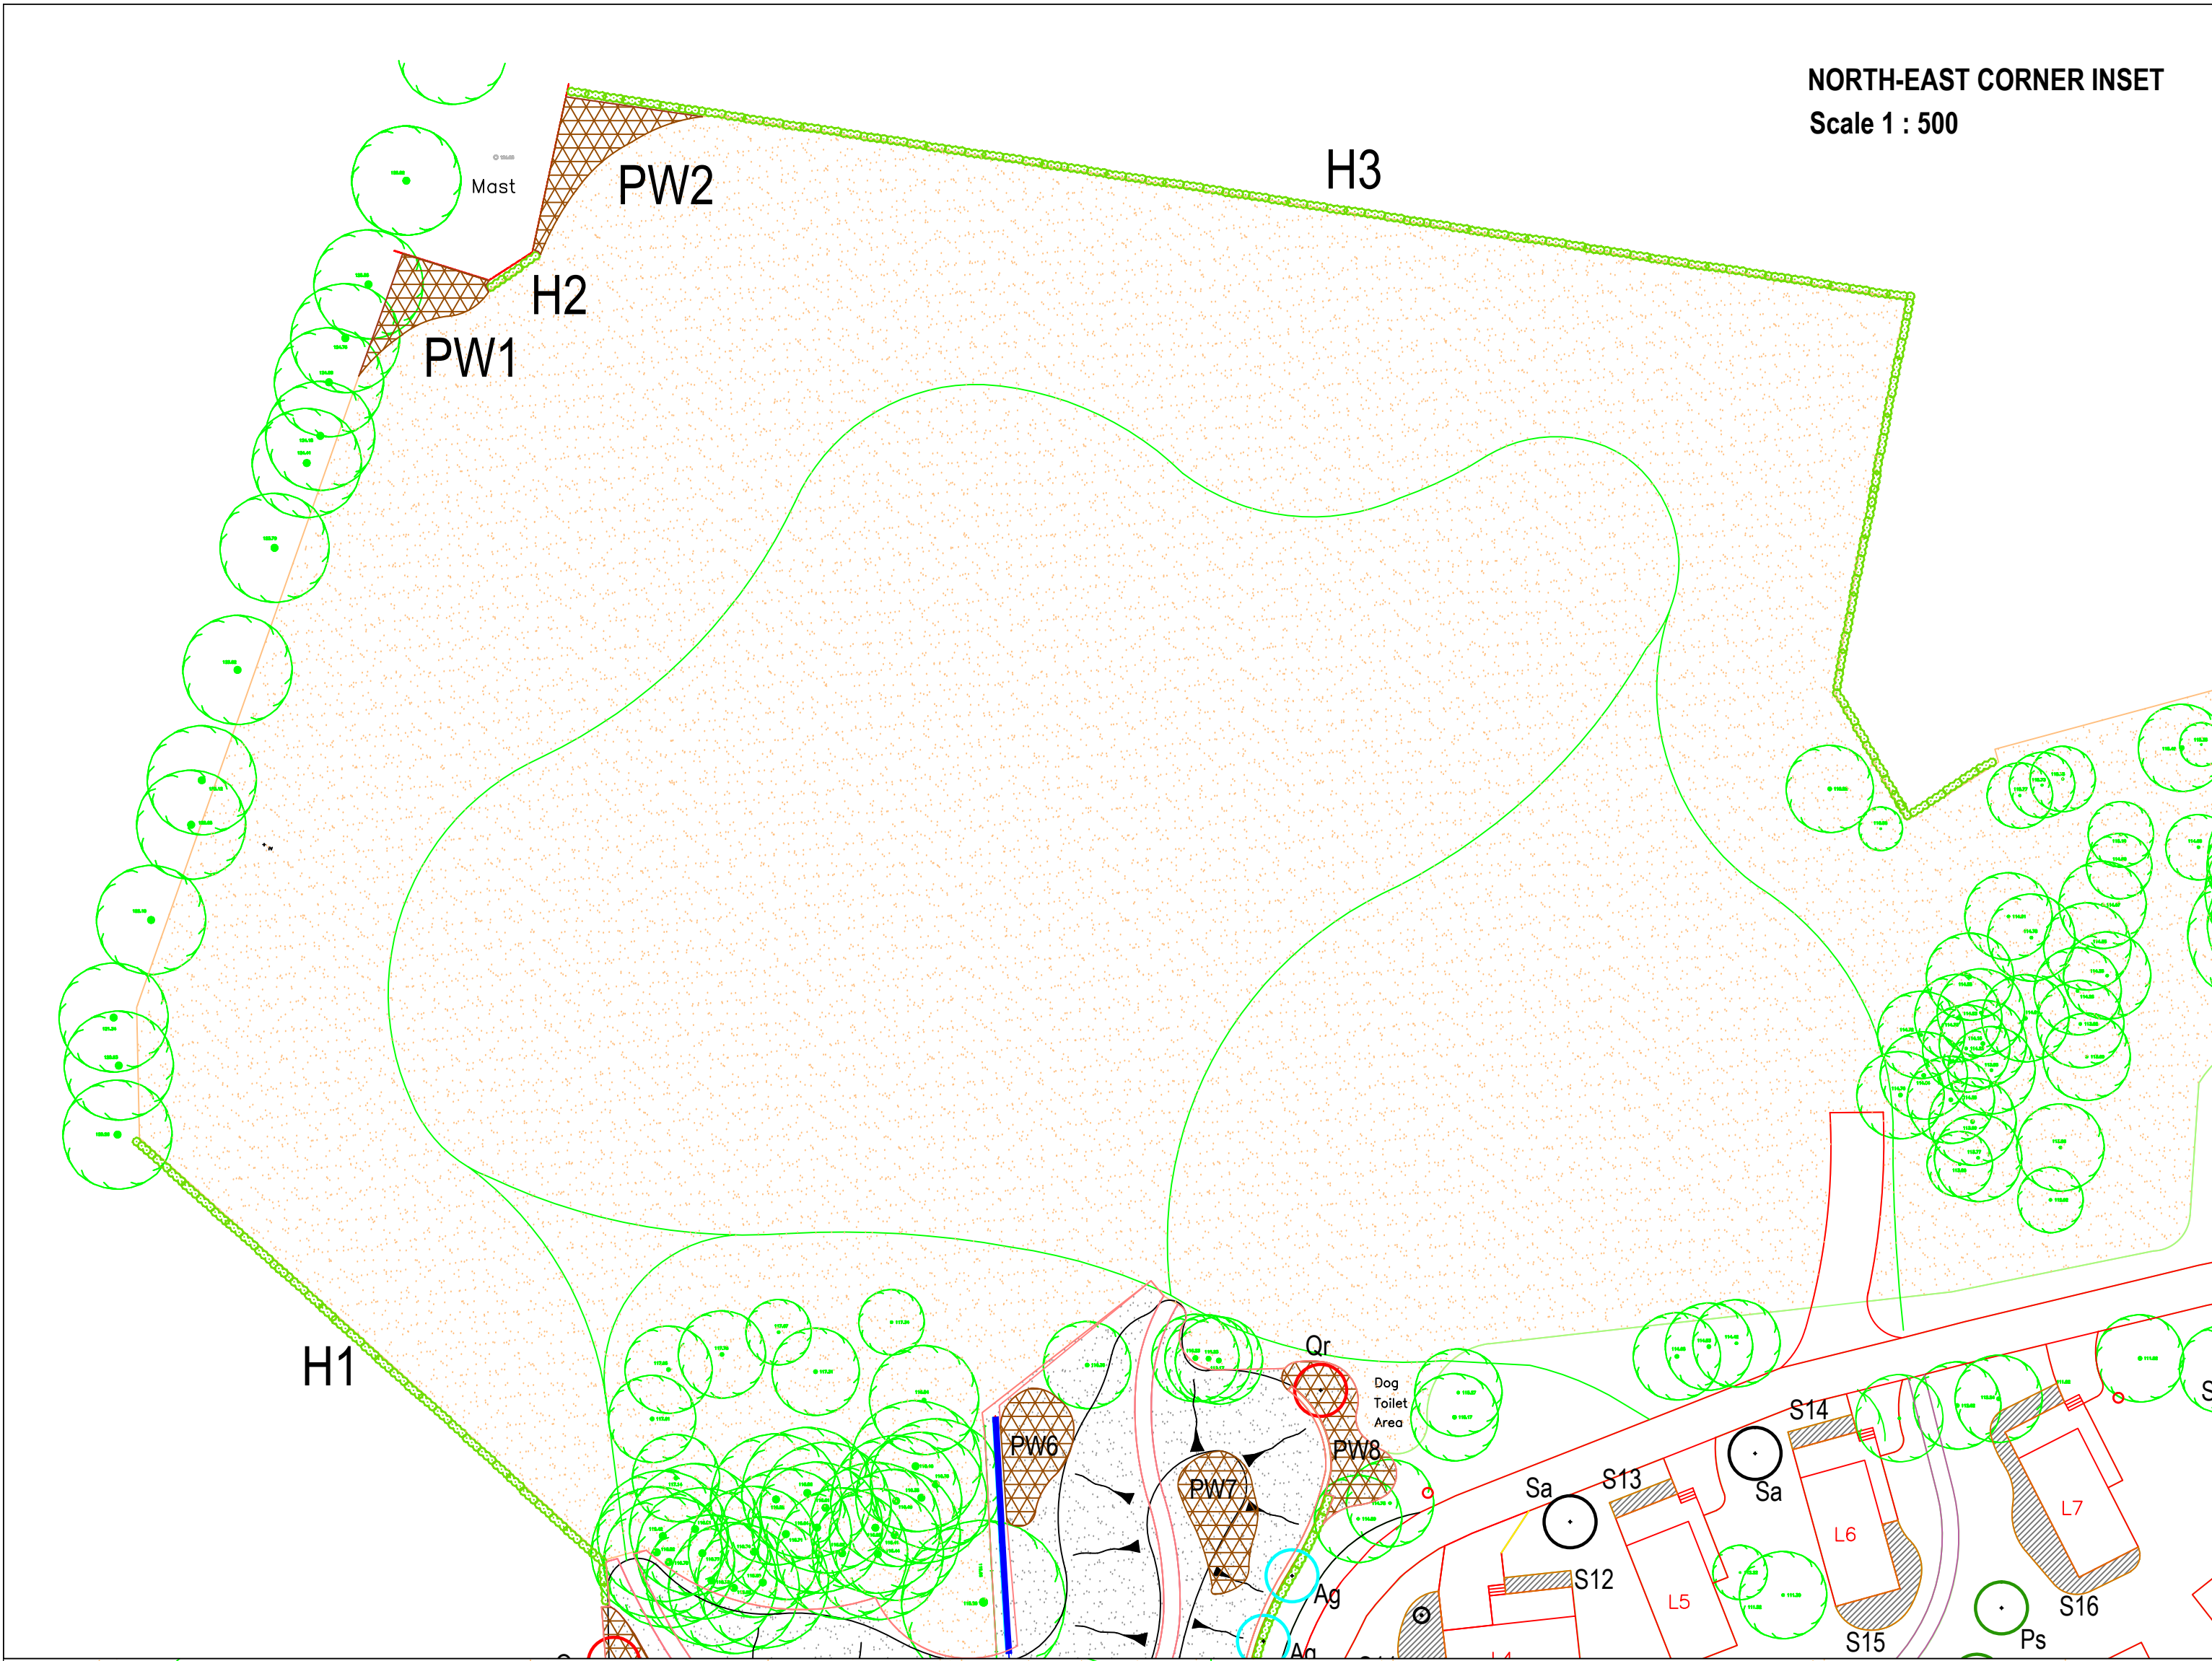

SELECT STANDARD TREES

No.	SPECIES	Girth	Transplant	Height	Clear stem	Breaks	Root Condtn
9	Alnus glutinosa (Ag)	10-12cm	2x	3-3.5m	1.75-2m	10	bagged
7	Betula pendula (Bp)	10-12cm	2x	3-3.5m	1.75-2m	4	25L c.g.
2	Carpinus betulus (Cb)	10-12cm	2x	3-3.5m	1.75-2m	4	bagged
2	Prunus avium (Pa)	8-10cm	2x	2.5-3m	1.75-2m	3	bagged
5	Pinus sylvestris (Ps)	10-12cm	5x	2.5-3m	1.75-2m	4	rootballed
8	Quercus robur (Qr)	10-12cm	2x	3-3.5m	1.75-2m	4	25L c.g.
5	Sorbus aucuparia (Sa)	10-12cm	2x	3-3.5m	1.75-2m	4	bagged

38 No. total (of which 2No. advanced planting - denoted by magenta circle and shading)

All trees to be single short staked (apart from Pinus which will be double short staked); rabbit guarded; 75mm depth dark bark mulch applied to 450mm radius.

WOODLAND PLANTING (PW)

SPECIES	Size	Condtn	c.g./b.r.	PW1 Area No. 49m2 49	PW2 Area No. 62m2 62	PW3 Area No. 867m2 380	PW4 Area No. 57m2 25	PW5 Area No. 90m2 90	PW6 Area No. 59m2 26	PW7 Area No. 64m2 28	PW8 Area No. 65m2 65	PW9 Area No. 85m2 85	PW10 Area No. 40m2 40	PW11 Area No. 46m2 46	TOTAL 896
Alnus glutinosa	80-100cm	1+1	b.r.			19						4			23
Betula pubescens	80-100cm	1+1	b.r.			19						4			25
Carpinus betulus	100-125cm	1+2	b.r.			11			1			2			14
Pinus sylvestris	80-100cm	2x	rootball			15						3			18
Quercus robur	100-125cm	1+2	b.r.			11			1			2			14
Acer campestre	60-80cm	1+1	b.r.	7	10	57	4	13	4	5	10	13	6	7	136
Cornus sanguinea	60-80cm	1+2	b.r.	5	6	38	3	10	3	3	6	9	4	5	92
Corylus avellana	60-80cm	1+2	b.r.	5	6	38	3	9	3	3	6	10	4	5	92
Crataegus monogyna	60-80cm	1+1	b.r.	18	25	95	9	36	7	11	26	21	16	17	281
Ilex aquifolium	60-80cm	3L	c.g.	3	3	20	-	5	2	2	4	4	2	3	48
Ligustrum vulgare	60-80cm	3L	c.g.	5	6		3	9	-	-	6	-	4	5	38
Prunus spinosa	60-80cm	1+1	b.r.	3	3	38	3	5	3	4	4	9	4	4	80
Rosa arvensis	60-80cm	1+1	b.r.	3	3	19	-	3	-	-	3	4	-	-	35

NOTES

Woodland Planting beds - PW1, 2, 8, 9, 10, and 11 @ 1m centres; PW3, 4, 6, and 7 @ 1.5m centres.

All trees and shrubs to be fitted with 600m high clear rabbit guards complete with bamboo cane support, with the exception of Ilex and Pinus which are to be protected with a shrubshelter supported by 2No. bamboo canes.
All planting to be maintained for a minimum of 5 growing seasons and in accordance with the Management Plan. Planting stations to be sprayed out to a radius of 300mm.

Proposed Wildflower Areas - WF1 1389m2; WF2 855m2; WF3 1104m2. Total area 3,348m2. Wildflower meadow to be established by green hay strewing or an appropriate local provenance wildflower seed mix.


HEDGEROWS (H)

	H1	H2	H3	H4	H5	TOTAL
Acer campestre	60-80cm	1+1	b.r.	62m	5m	183m
Crataegus monogyna	60-80cm	1+1	b.r.	48	3	137
Ilex aquifolium	60-80cm	3L	c.g.	31	3	91
Prunus spinosa	60-80cm	1+1	b.r.	31	3	92

ORNAMENTAL SHRUBS (S)

(Indicative species shown subject to detailed design of the leisure scheme and Social Centre)

- S1 - 3No. Hamamelis mollis; Skimmia japonica Foremanii; Ribes sanguineum King Edward VII; Berberis thunbergii
- S2 - 3No. Hydrangea quercifolia; Geranium endressii Wargrave Pink; Spiraea bumalda Anthony Waterer
- S3 - Pyracantha Orange Glow
- S4 - Nandina domestica Firepower; Philadelphus Manteau d'Hermine; Elaeagnus ebbingei Gilt Edge
- S5 - Potentilla Katherine Dyke; Spiraea Goldflame
- S6 - Choisya ternata; Cistus corbariensis; Escallonia Donard Star
- S7 - Bergeia cordifolia; Hypericum Tricolor; Deutzia rosea
- S8 - Daphne mezereum; Hebe Marjorie
- S9 - Alchemilla mollis; Euphorbia griffithii Fireglow; Choisya Sundance
- S10 - Lonicera nitida Maygreen; Sedum spectabile; Osmanthus delavayi
- S11 - 1No. Mahonia Charity; Philadelphus Manteau d'Hermine; Daphne mezereum
- S12 - Hebe Great Orme
- S13 - Potentilla Katherine Dyke
- S14 - Pyracantha Orange Glow
- S15 - Philadelphus Sybille; Skimmia japonica Foremanii; Viburnum juddii
- S16 - Deutzia discolor Elegantisima; Prunus cistena Crimson Dwarf; Hebeborus niger; Alchemilla mollis; Pieris japonica variegata
- S17 - Mahonia atropurpurea
- S18 - Osmanthus delavayi; Lonicera nitida Maygreen
- S19 - Choisya Aztec Pearl
- S20 - Hypericum Tricolor
- S21 - Spiraea bumalda Anthony Waterer
- S22 - Deutzia rosea
- S23 - Hebe Marjorie
- S24 - Sedum spectabile; Euphorbia griffithii Fireglow; Viburnum opulus Compactum; Sarcococca humilis; Spiraea nipponica Snowmound
- S25 - 1No. Magnolia stellata; Nandina domestica Firepower; Philadelphus Sybille; Viburnum opulus Compactum
- S26 - 2No. Viburnum Anne Russell; Ribes sanguineum King Edward VII; Viburnum davidii
- S27 - Spiraea bumalda Anthony Waterer
- S28 - Osmanthus delavayi
- S29 - Hypericum Tricolor
- S30 - Hebe Great Orme
- S31 - Choisya Aztec Pearl
- S32 - 3No. Hydrangea quercifolia; Choisya ternata Sundance; Cotoneaster Coral Beauty; Deutzia discolor Elegantisima
- S33 - 1No. Mahonia Charity; Escallonia Donard Star; Elaeagnus ebbingei Gilt Edge; Pyracantha Orange Glow; Lonicera nitida Maygreen
- S34 - Choisya ternata Sundance
- S35 - 1No. Mahonia Charity; Hebe Great Orme
- S36 - 1No. Magnolia stellata; Philadelphus Manteau d'Hermine; Geranium endressii Wargrave Pink; Weigela florida Variegata
- S37 - 1No. Spiraea bumalda Goldflame; Philadelphus coronatus Aureus; Elaeagnus ebbingei Gilt Edge; Hebeborus orientalis; Sarcococca humilis; Spiraea bumalda Anthony Waterer; Syringa microphylla Superba; Hebe pinguifolia Pagei

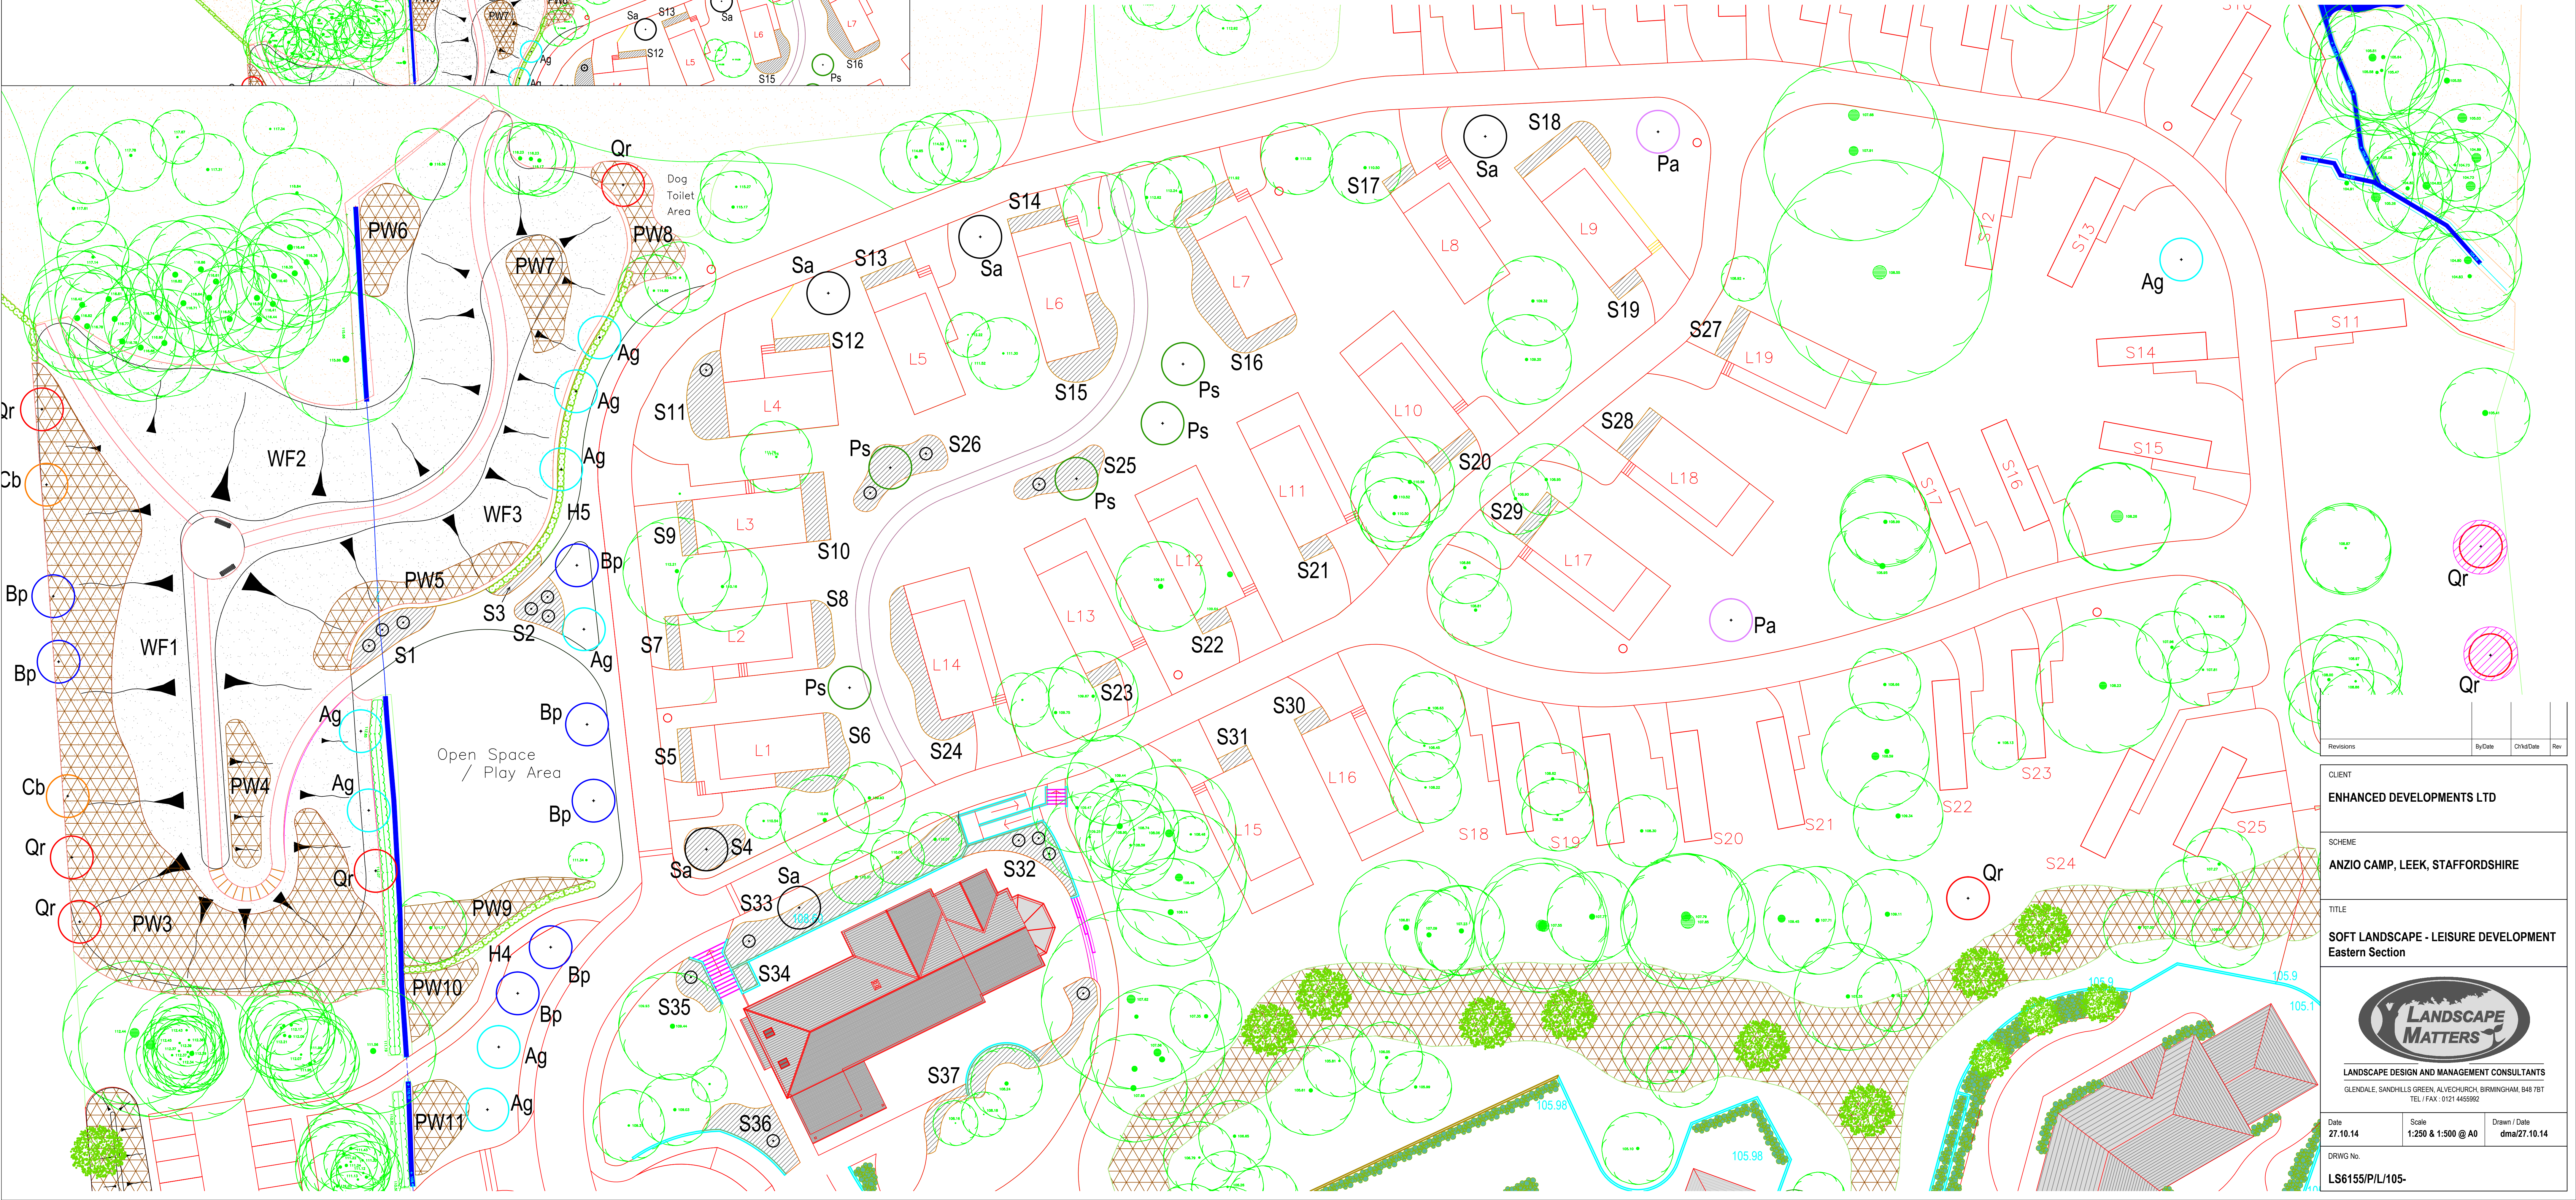

Revisions	By/Date	Chkd/Date	Rev

CLIENT

ENHANCED DEVELOPMENTS LTD

SCHEME

ANZIO CAMP, LEEK, STAFFORDSHIRE

TITLE

**SOFT LANDSCAPE - LEISURE DEVELOPMENT
Eastern Section**



LANDSCAPE DESIGN AND MANAGEMENT CONSULTANTS
GLENDALE, SANDHILLS GREEN, ALVECHURCH, BIRMINGHAM, B48 7BT
TEL / FAX : 0121 4465992

Date
27.10.14

Scale
1:250 & 1:500 @ A0

Drawn / Date
dma/27.10.14

DRWG No.

LS6155/PL/105