


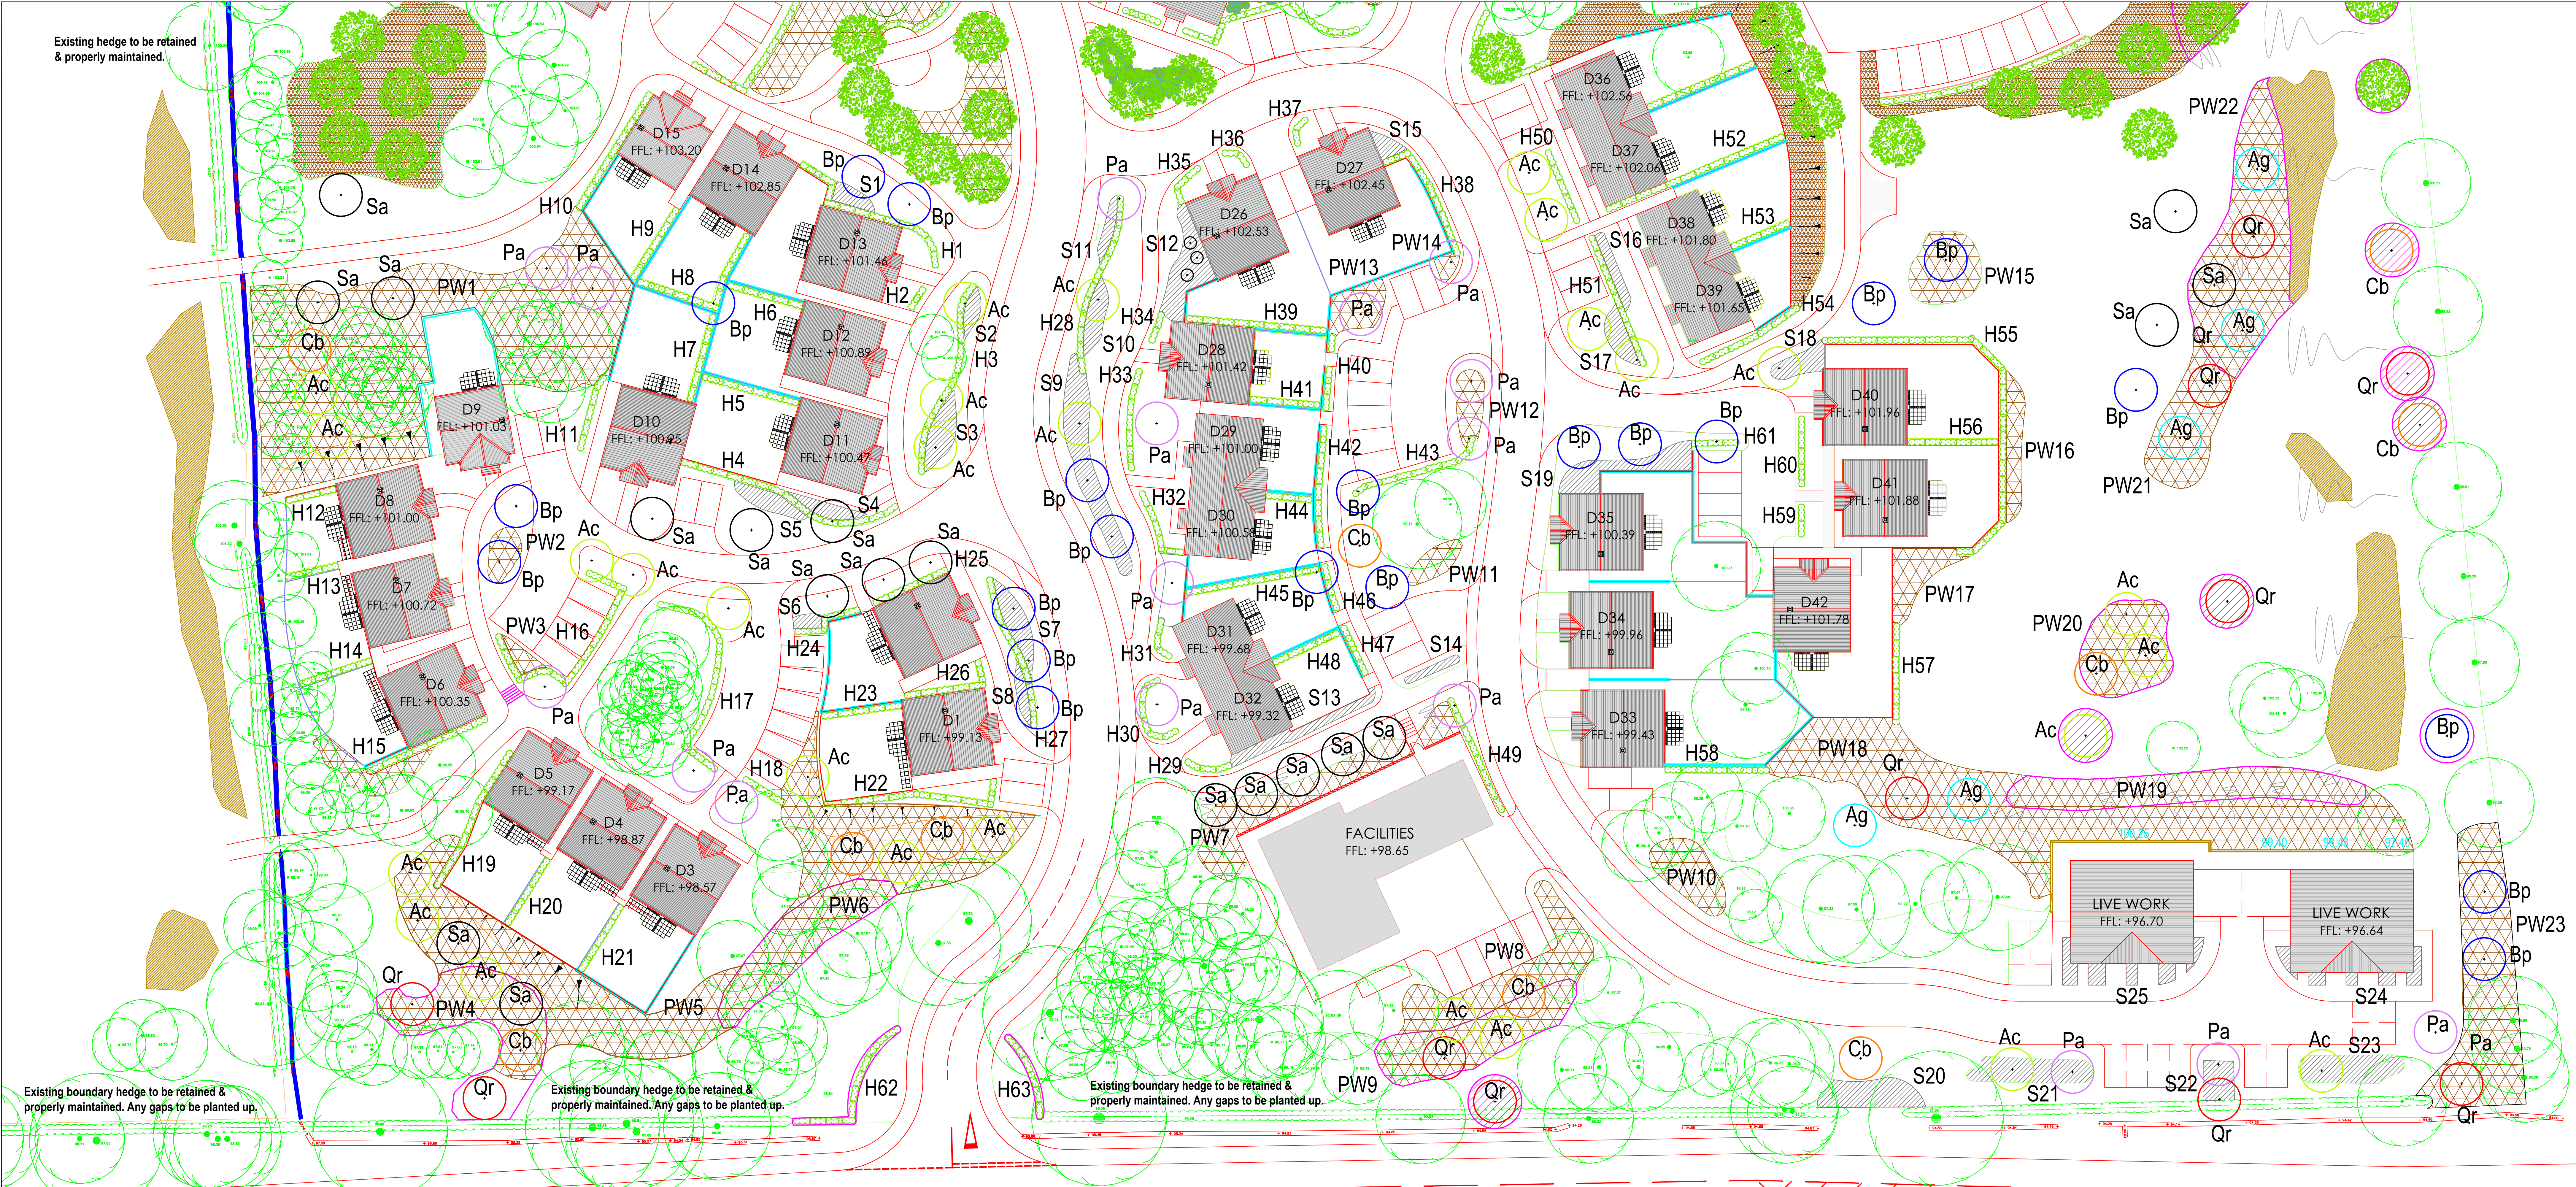

SELECT STANDARD TREES																												
No.	SPECIES	Girth	Transplant	Height	Clear stem	Breaks	Root	Condtn																				
28	Acer campestre (Ac)	10-12cm	2x	3-3.5m	1.75-2m	4	bagged																					
22	Betula pendula (Bp)	10-12cm	2x	3-3.5m	1.75-2m	4	2SL c.g.																					
10	Carpinus betulus (Cb)	10-12cm	2x	3-3.5m	1.75-2m	4	bagged																					
17	Prunus avium (Pa)	8-10cm	2x	2.5-3m	1.75-2m	3	bagged																					
11	Quercus robur (Qr)	10-12cm	2x	3-3.5m	1.75-2m	4	2SL c.g.																					
17	Sorbus aucuparia (Sa)	10-12cm	2x	3-3.5m	1.75-2m	4	bagged																					
105 No. total (of which 19No. advanced planting - denoted by magenta circle and shading)																												
All trees to be single short staked and rabbit guarded; 75mm depth bark mulch applied to 450mm radius.																												
WOODLAND PLANTING (PW)																												
SPECIES	Size	Condtn	c.g./ b.r.	PW1	PW2	PW3	PW4	PW5	PW6	PW7	PW8	PW9	PW10	PW11	PW12	PW13	PW14	PW15	PW16	PW17	PW18	PW19	PW20	PW21	PW22	PW23	TOTAL	
				Area No. 515m2 226	Area No. 16m2 16	Area No. 8m2 8	Area No. 12m2 53	Area No. 505m2 222	Area No. 106m2 47	Area No. 104m2 104	Area No. 103m2 103	Area No. 110m2 48	Area No. 44m2 44	Area No. 16m2 16	Area No. 21m2 21	Area No. 27m2 27	Area No. 5m2 5	Area No. 53m2 53	Area No. 27m2 27	Area No. 34m2 34	Area No. 435m2 191	Area No. 182m2 132	Area No. 90m2 90	Area No. 4m2 4	Area No. 88m2 88	Area No. 224m2 224	Area No. 203m2 203	1982
Alnus glutinosa	80-100cm	1+1	b.r.	11				3	11	3																	53	
Betula pubescens	80-100cm	1+1	b.r.	11				3	11	3																	64	
Carpinus betulus	100-125cm	1+2	b.r.	7				3	9	3																	44	
Pinus sylvestris	80-100cm	2x	rootball	9					9																		47	
Quercus robur	100-125cm	1+2	b.r.	7					7																		34	
Acer campestre	60-80cm	1+1	b.r.	34	4	3	8	33	7	16	16	7	7	2	3	4		7	5	7	29	20	13	13	35	30	303	
Cornus sanguinea	60-80cm	1+2	b.r.	23			5	22	4	10	10	6	4	4	4	3	5	7	7	9	19	13	10	10	22	22	219	
Corylus avellana	60-80cm	1+2	b.r.	23	2		5	22	4	10	10	6	4		2	3		7	5	7	19	13	9	9	22	20	202	
Crataegus monogyna	60-80cm	1+1	b.r.	56	7	5	13	55	12	43	42	19	18	7	8	11		20	10	11	75	33	22	22	56	51	596	
Ilex aquifolium	60-80cm	3L	c.g.	11				5	11	4	5	5	4	3							10	7	5	5	11	10	96	
Ligustrum vulgare	60-80cm	3L	c.g.	-		3				10	10			4	3	2		7			19						61	
Prunus spinosa	60-80cm	1+1	b.r.	23				5	22	4	5	5	6	2		3		5			10	13	9	9	22	20	165	
Rosa arvensis	60-80cm	1+1	b.r.	11				3	11	3	5	5		2							10	7	5	5	11	10	88	

NOTES

Woodland Planting beds - PW2, 3, 7, 8, 10-13, 15-17, and 19-23@ 1m centres; PW1, 4-6, 9, and 18 @ 1.5m centres.
PW4, 6, 9, 19, 20 and 22 covering 783m2 to be advanced planting (denoted by magenta boundary line) out of a total area of 2987m2 proposed woodland planting.
All trees and shrubs to be fitted with 600mm high clear rabbit guards complete with bamboo cane support, with the exception of Ilex and Pinus which are to be protected with a shrubshelter supported by 2No. bamboo canes.
All planting to be maintained for a minimum of 5 growing seasons and in accordance with the Management Plan. Planting stations to be sprayed out to a radius of 300mm.

HEDGEROWS (H)																										
				H1	H2	H3	H4	H5	H6	H7	H8	H9	H10	H11	H12	H13	H14	H15	H16	H17	H18	H19	H20	H21	TOTAL	
Acer campestre	60-80cm	1+1	b.r.	22m	3m	22m	26m	20	11m	8m	10m	18m	9m	15m	11	6m	6m	8m	10	14m	28m	25m	17m	8m	8m	74
Carpinus betulus	60-80cm	1+1	b.r.	17	3	66	85	33	24	30	54	27	49	27	18	18	24	45	84	75	15	13	24	24	543	
Crataegus monogyna	60-80cm	1+1	b.r.	72	10	85	12	22	16	20	36	18	7	49	27	18	24	45	84	75	15	55	8	316	44	
Ilex aquifolium	60-80cm	3L	c.g.	10																					316	
Ligustrum vulgare	60-80cm	1+1	b.r.	2	44	13		22	16	20	36	18	7	49	27	18	12	12	16	56	50	10	9	16	364	
Prunus spinosa	60-80cm	1+1	b.r.	11			13						8	8	18	12	12	16	8						49	
1390																										

HEDGEROWS (H)																										
				H22	H23	H24	H25	H26	H27	H28	H29	H30	H31	H32	H33	H34	H35	H36	H37	H38	H39	H40	H41	H42	TOTAL	
Acer campestre	60-80cm	1+1	b.r.	16	9m	8m	6	9m	11m	17m	20m	5m	10m	5m	9m	11m	4m	5m	3m	3m	11	15m	7m	8m	13m	48
Carpinus betulus	60-80cm	1+1	b.r.	27				27	33	51	60	15	30	15	27	33	12	15	9	9	49	45	5	24	42	432
Crataegus monogyna	60-80cm	1+1	b.r.	68	26	4																			30	
Ilex aquifolium	60-80cm	3L	c.g.	10				18	22	34	40	10	20	10	18	22	8	10	6	6	7	30	3	6	34	
Ligustrum vulgare	60-80cm	1+1	b.r.	11																8	4	16	4	7	288	
Prunus spinosa	60-80cm	1+1	b.r.	11																					1040	

HEDGEROWS (H)																									
				H43	H44	H45	H46	H47	H48	H49	H50	H51	H52	H53	H54	H55	H56	H57	H58	H59	H60	H61	H62	H63	TOTAL
Acer campestre	60-80cm	1+1	b.r.	45	15	45	4	5	24	42	27	45	63	21	9	34	30		7	8					67
Carpinus betulus	60-80cm	1+1	b.r.																						408
Crataegus monogyna	60-80cm	1+1	b.r.																						145
Ilex aquifolium	60-80cm	3L	c.g.	16	20											39	146	33	36						290
Ligustrum vulgare	60-80cm	1+1	b.r.	2	2											5	5								42
Prunus spinosa	60-80cm	1+1	b.r.	30	10	30		3	3	16	28	18	30	42	14	6	23	20	5	6	8	16	10		272
46																									
1270																									

Hedge Planting - 'Defensible' hedgerows H1, 2, 4, 10, 15, 19, 22, 24, 38, 40, 42, 46, 47, 54, 55, 57, and 58 to include thorny species for external boundary protection; maintain to a maximum of 1.2m high within public areas, and 1.8m high by rear gardens. 'Amenity' hedgerows H3, 5-9, 11-14, 16-18, 20, 21, 23, 25-37, 39, 41, 43-45, 48-53, 56, and 59-61 to contain non-thorny species for non-defensible spaces and internal garden boundary treatments. The two main entrance hedges (H62 and H63) are to be planted as 'instant' hedges and clipped annually to a maximum height of 1.8m with flat tops and sides.

GENERAL NOTES
No dimensions to be scaled from this drawing
Contractor to confirm all dimensions and setting out on site

© Landscape Matters

Revisions	By/Date	Chk/Date	Rev
Boundary and internal hedgerow notes added	04/01/10 14	04/01/10 14	8
H22 & H63 types, advanced PW areas amended	04/03/10 14	04/03/10 14	A

CLIENT

ENHANCED DEVELOPMENTS LTD

SCHEME

ANZIO CAMP, LEEK, STAFFORDSHIRE

TITLE

SOFT LANDSCAPE - CARE DEVELOPMENT
Western Section



LANDSCAPE DESIGN AND MANAGEMENT CONSULTANTS

GLENDALE, SANDHILLS GREEN, ALVECHURCH, BIRMINGHAM, B48 7BT
TEL/FAX: 0121 4465990

Date	Scale	Drawn / Date
27.10.14	1:250 & 1:500 @ A0	dma/27.10.14

DRWG No.

LS6155/PL/107B