
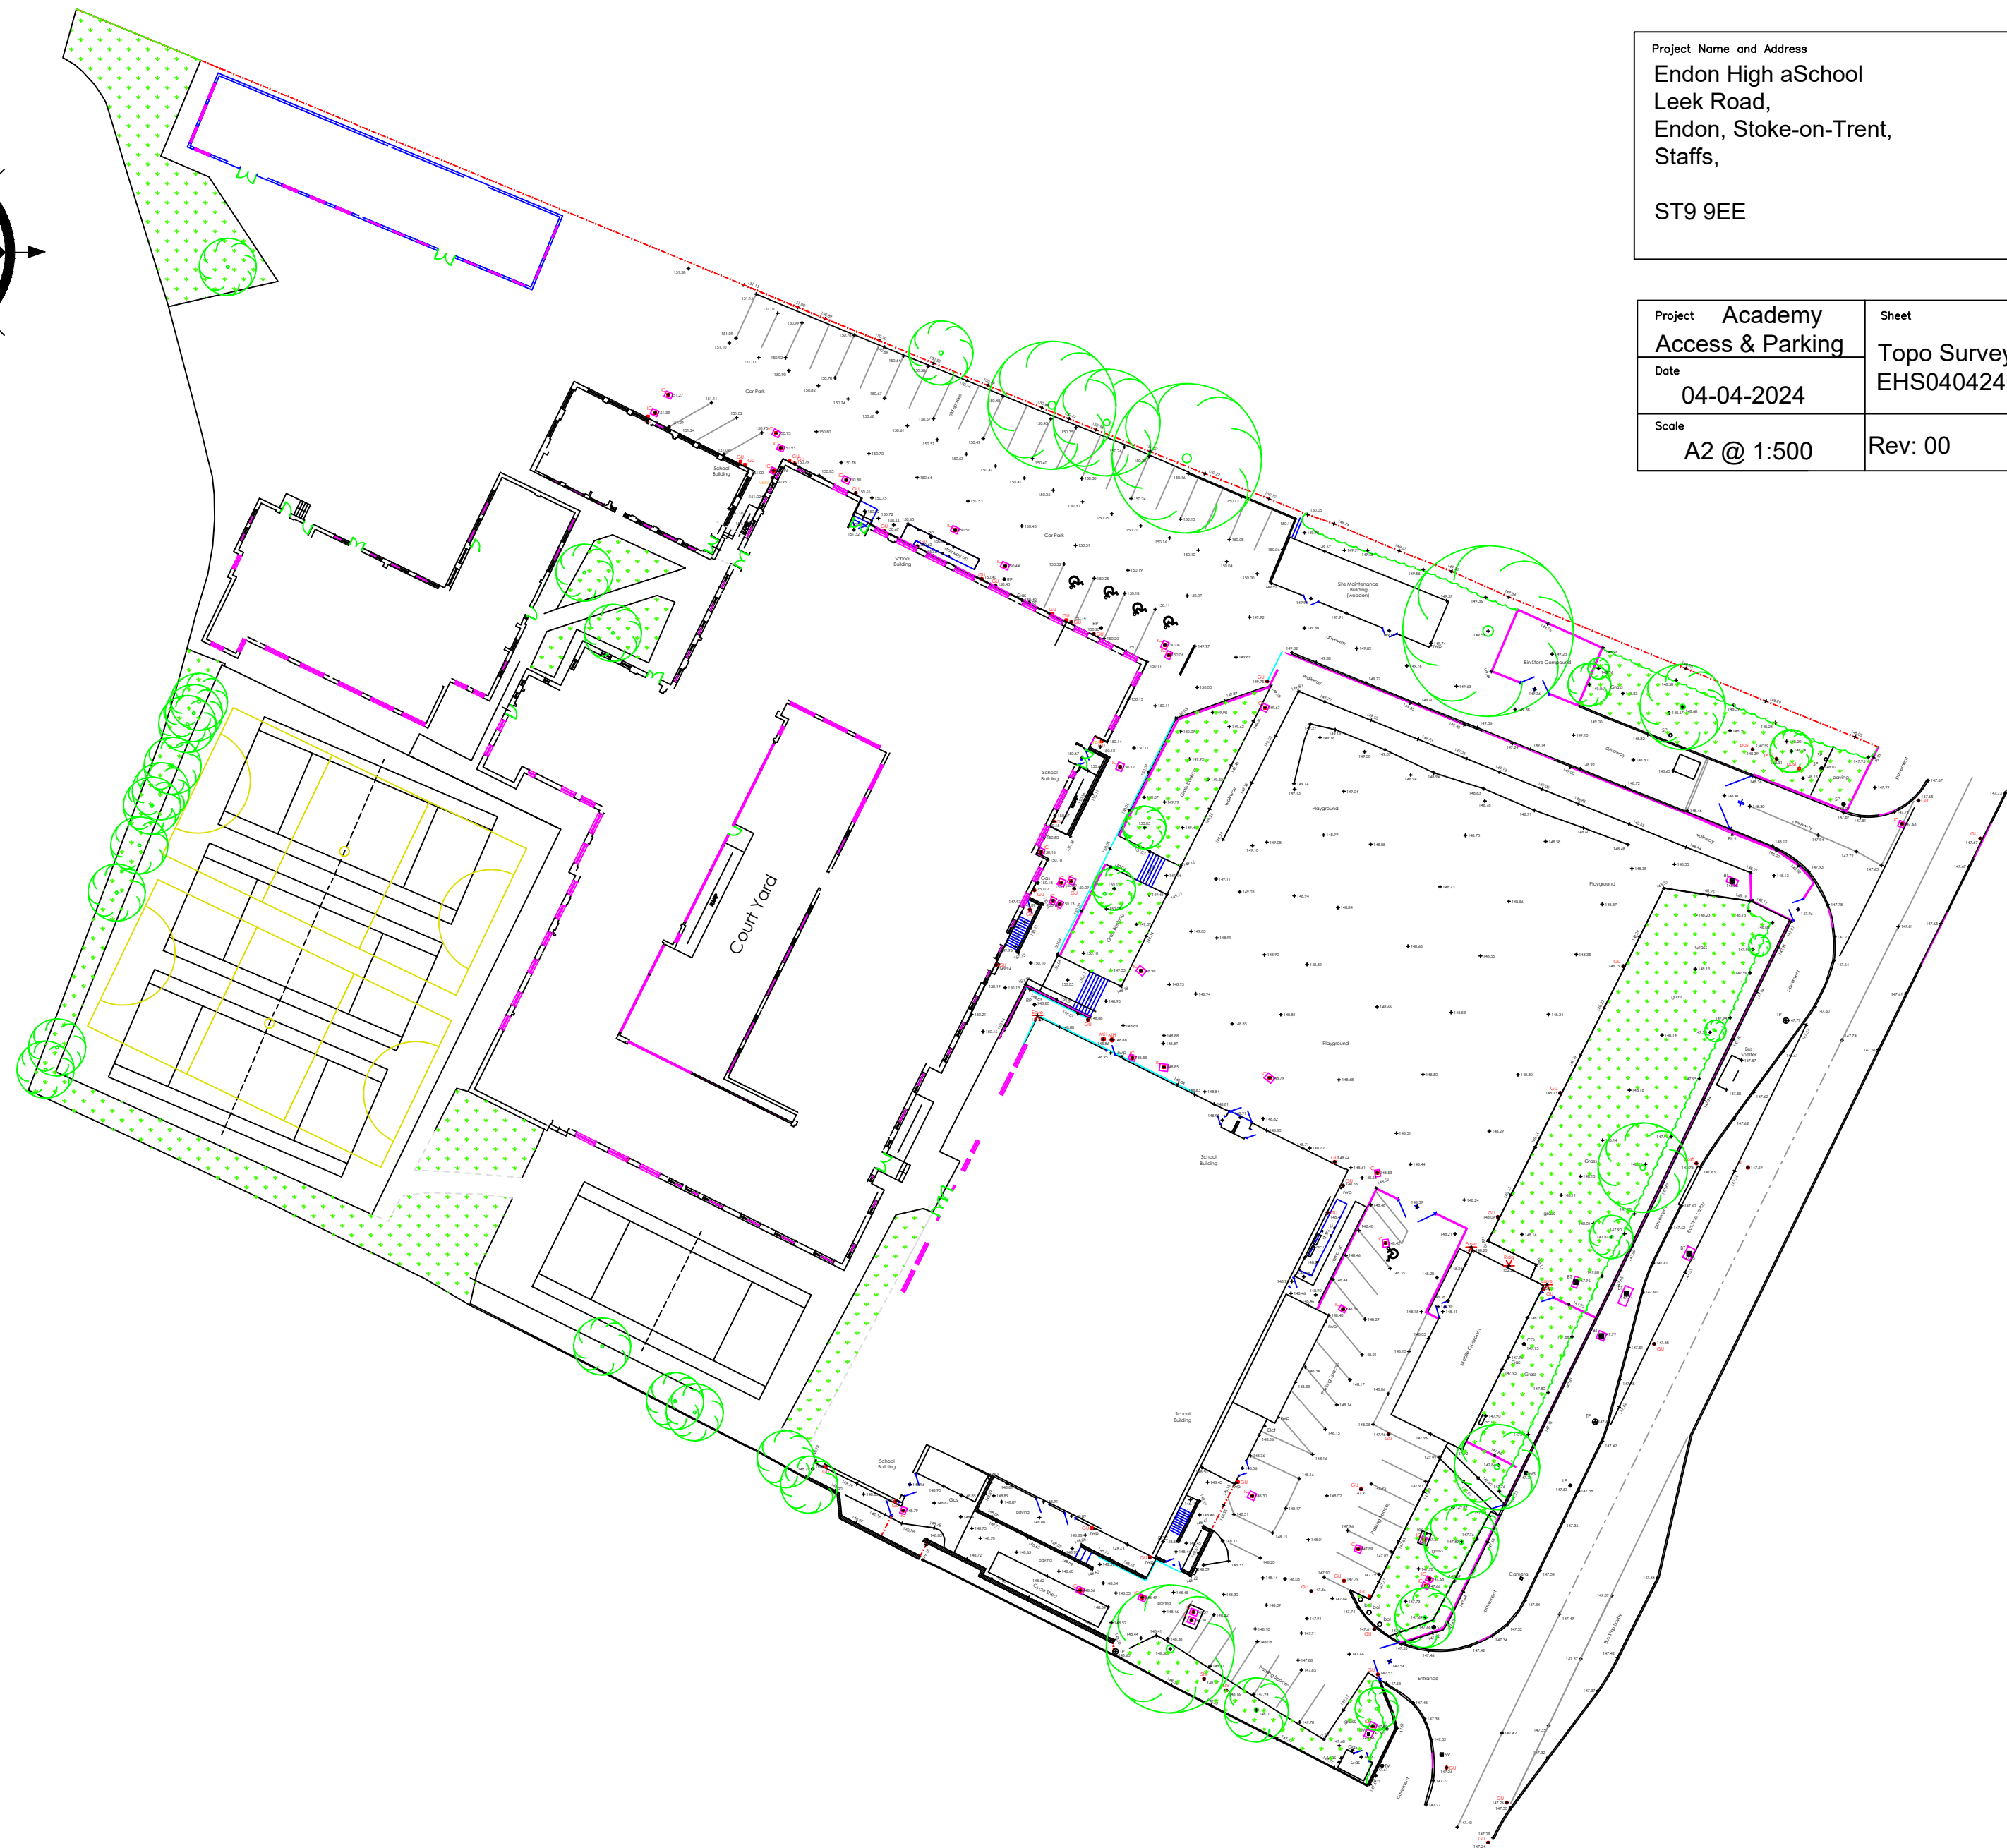


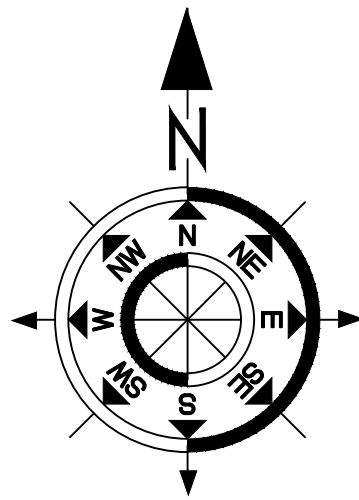

Project Name and Address
Endon High aSchool
Leek Road,
Endon, Stoke-on-Trent,
Staffs,

ST9 9EE

Project	Academy Access & Parking	Sheet	Topo Survey EHS040424C
Date	04-04-2024		
Scale	A2 @ 1:500	Rev: 00	

Survey Key:-

BD	Bollard
BB	Belisha Beacon
BT	BT Cover
CB	Telephone Control Box
CH	Coal Hole
CD	Unidentified Cover
Conc	Concrete
EP	Electricity Pole
FH	Fire Hydrant
FT	Face Profile Target
FW	Foul Water Drain Cover
GU	Drainage Gully Cover
GV	Gas Valve
Gas	Gas Cover
IC	Inspection Chamber Cover
LB	Letter Box
LP	Lamp Post
MC	Metal Drainage Channel
MH	Manhole Cover (round)
MP	Marker Post
Rwp	Rain Water Pipe
SV	Water Stop Valve
SW	Storm Water Drain Cover
TCB	Telephone Call Box
TL	Traffic Light
TP	Telegraph Pole
TV	Cable TV Cover
WM	Water Meter Cover

STN 157.08	Survey Control Station
TP 154.87	Trial Pit
BH 154.87	Borehole
WL 154.87 21/01/10	Water Level (with date measured)
+ 154.87	Spot Level
154.87	Tree (spread to scale)
ACU	Air Conditioning Units

Linetypes	
— — — — —	Fenceline
< x >	Electricity Transmission Line
— — — — —	Hedge
— — — — —	Rock Face
— — — — —	Embankment Slope
— 10.00 —	Contour Lines
— — — — —	Gas Pipeline
— — — — —	Water Pipeline

Some of these symbols may not appear on this drawing

Notes:-
Survey is tied to Ordnance grid and level datums by Leica GPS Smartnet
Contours are shown at 0.25m Intervals & Highlighted at 1m Intervals
Grid crosses are shown at 50 metre spacings

Station	Easting	Northing	Elevation
PIN1	392390.288	352935.662	147.823
PIN2	392253.320	352983.492	151.931
PIN3	392309.229	352918.089	150.113
PIN4	392338.653	352852.404	147.656

