

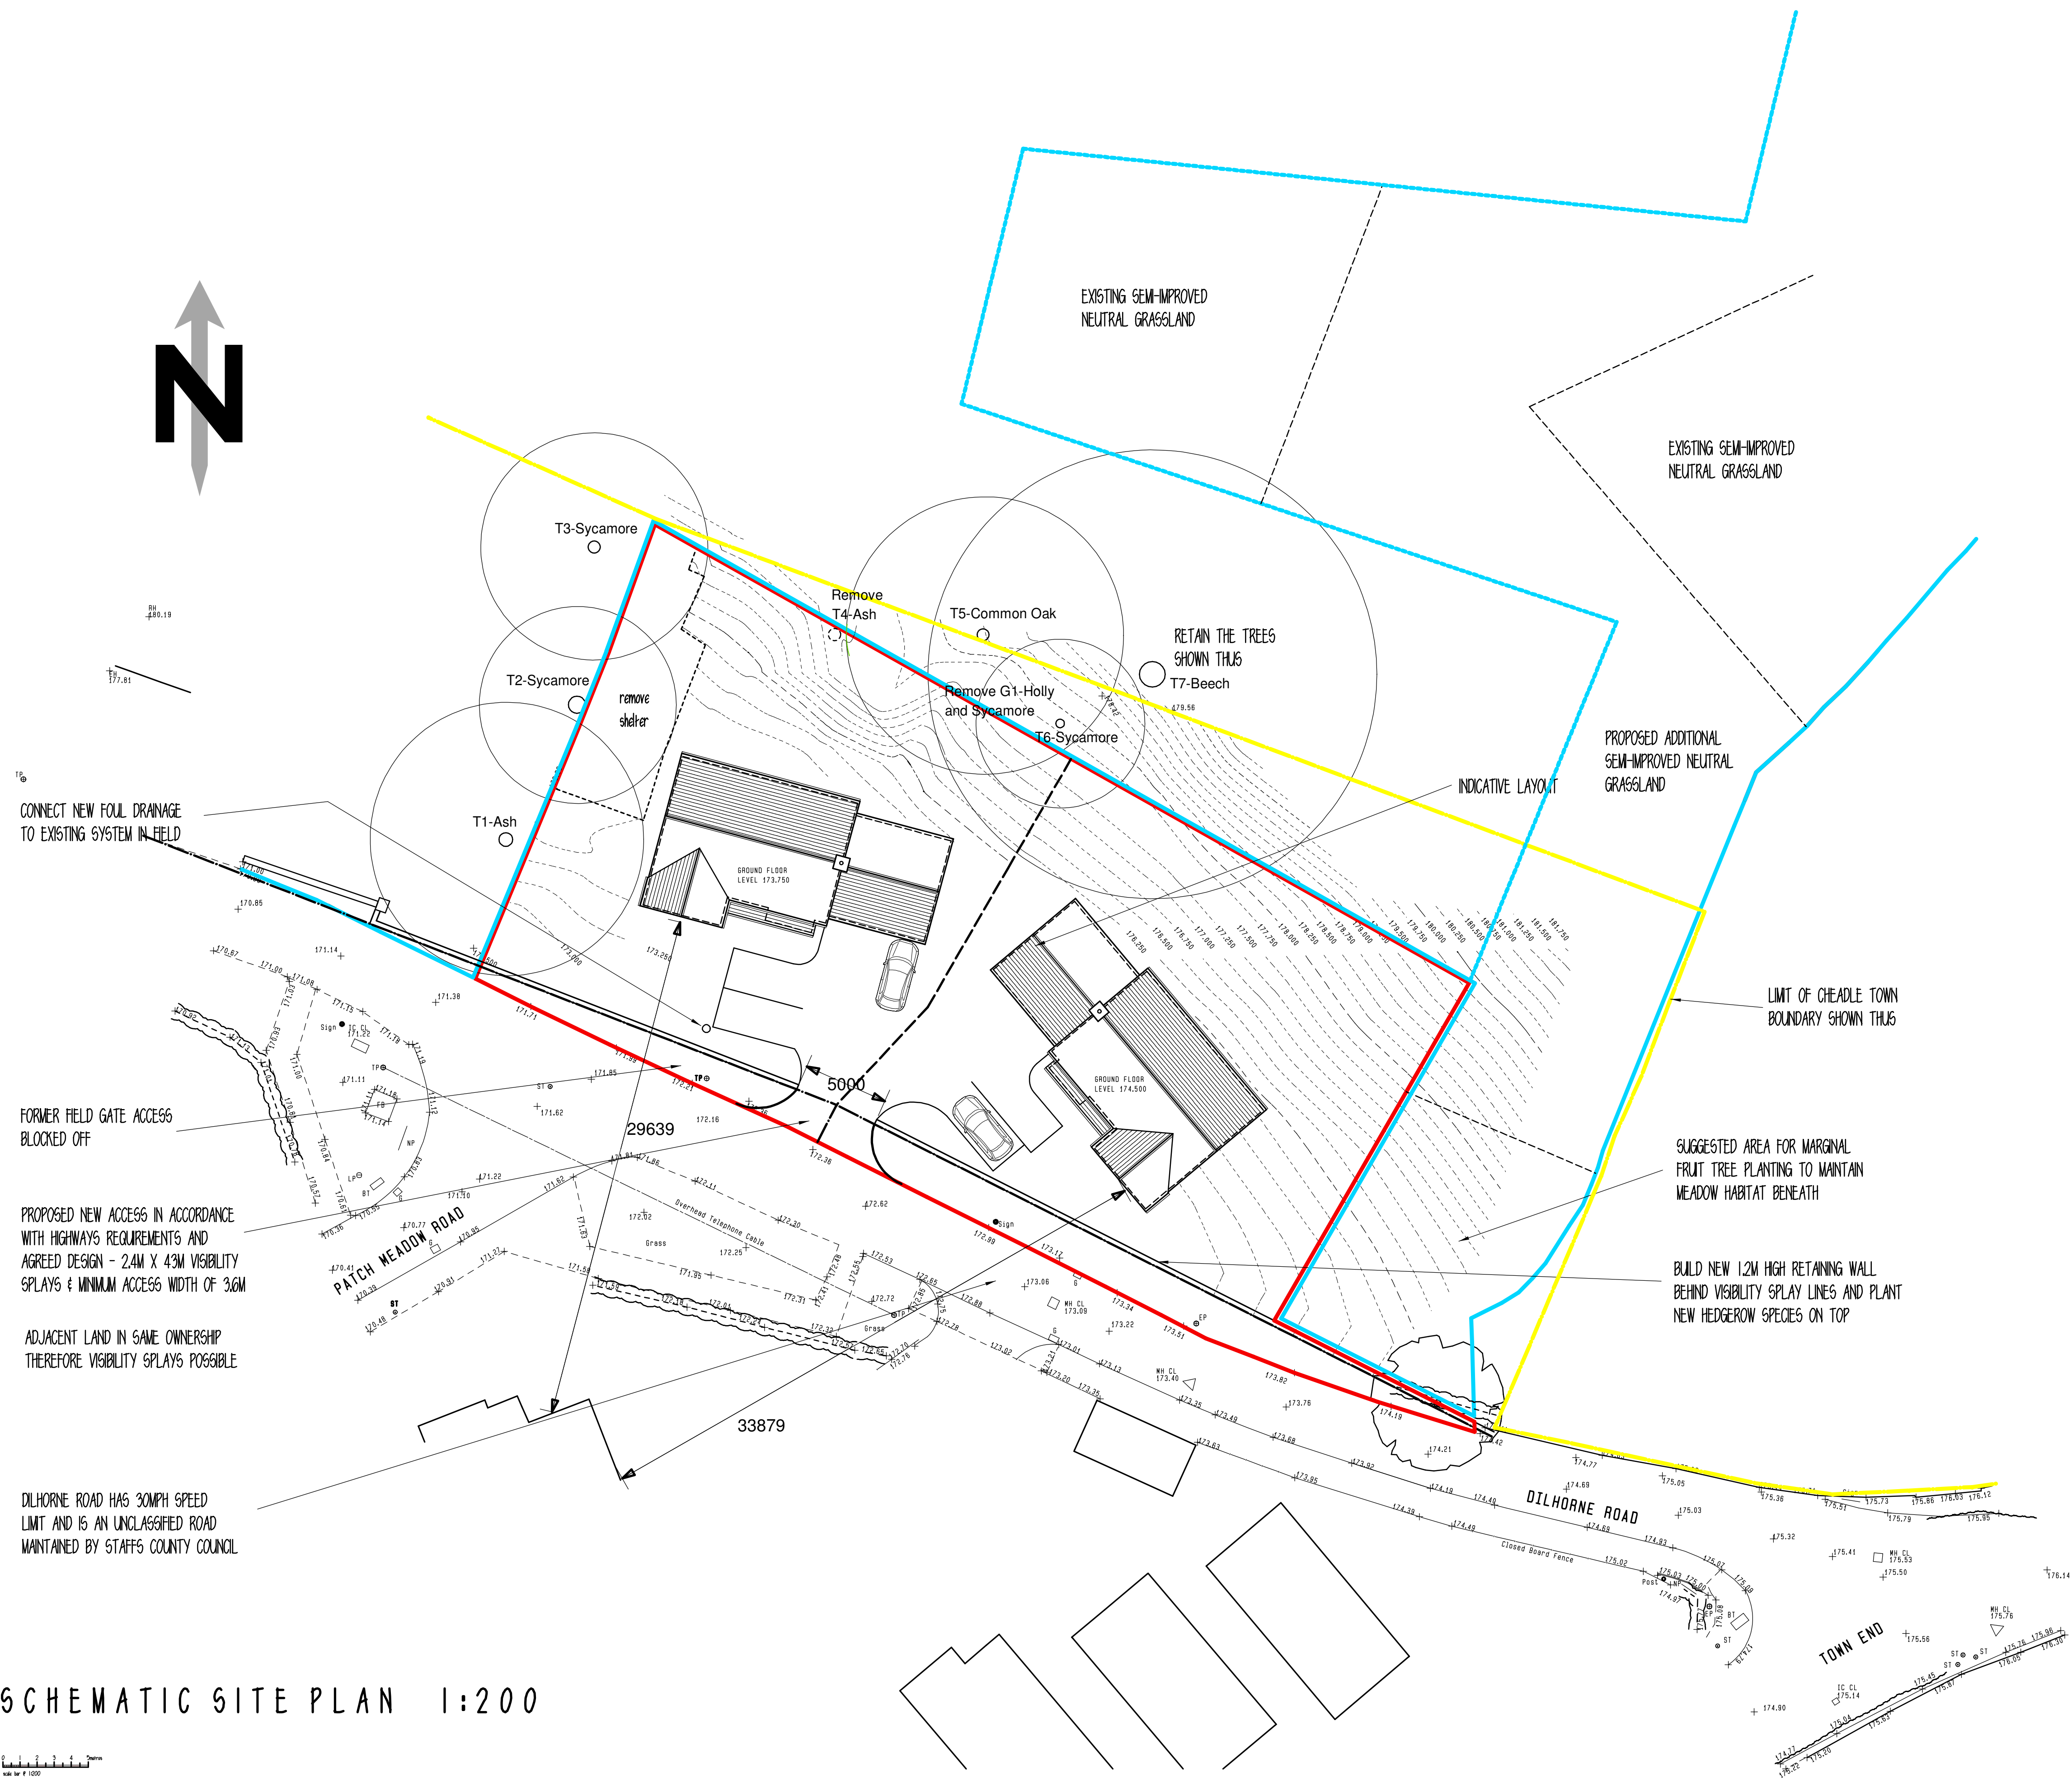


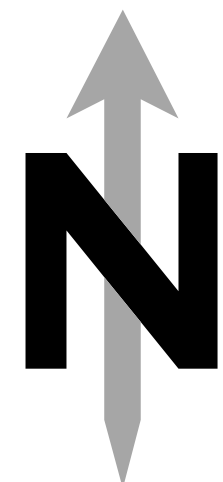

SCHEMATIC SITE PLAN 1:200

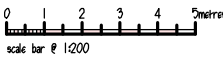

Clients are advised to clarify dimensions with the author prior to setting out and not to scale from the drawing. This drawing is copyright and should not be reproduced without the written consent of RLM ASSOCIATES.

RLM ASSOCIATES

JOB		LAND ADJ. DUART, DILHORNE ROAD.
CLIENT		Mr. & Mrs. COLLIS.
DRAWING		AMENDED SCHEMATIC SITE PLAN.
DATE	SCALE	
February 2021.	1:200.	
DRWG. No.	REVISION	
RLM949/3.	F.	