


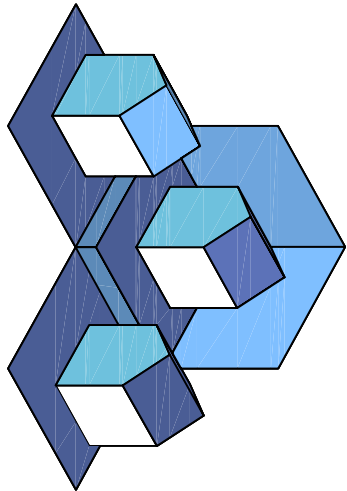

Andrew Lamb
Design

Andrew Lamb
tel: 07791500789
e-mail: alambdesign@outlook.com


Client
Mr. J. Morton

Project
Manorcroft, Clewllows Bank,
Bagnall, ST9 9LP

Subject
HIGHWAY PLAN

Scale	Date
As shown @ A1	Apr 2024
Drawing No.	Sheet
AL001-05	

This drawing is copyright and is issued under the condition that it is not to be copied, used or in part without the consent in writing of Andrew Lamb. Contractors to check all dimensions on site.

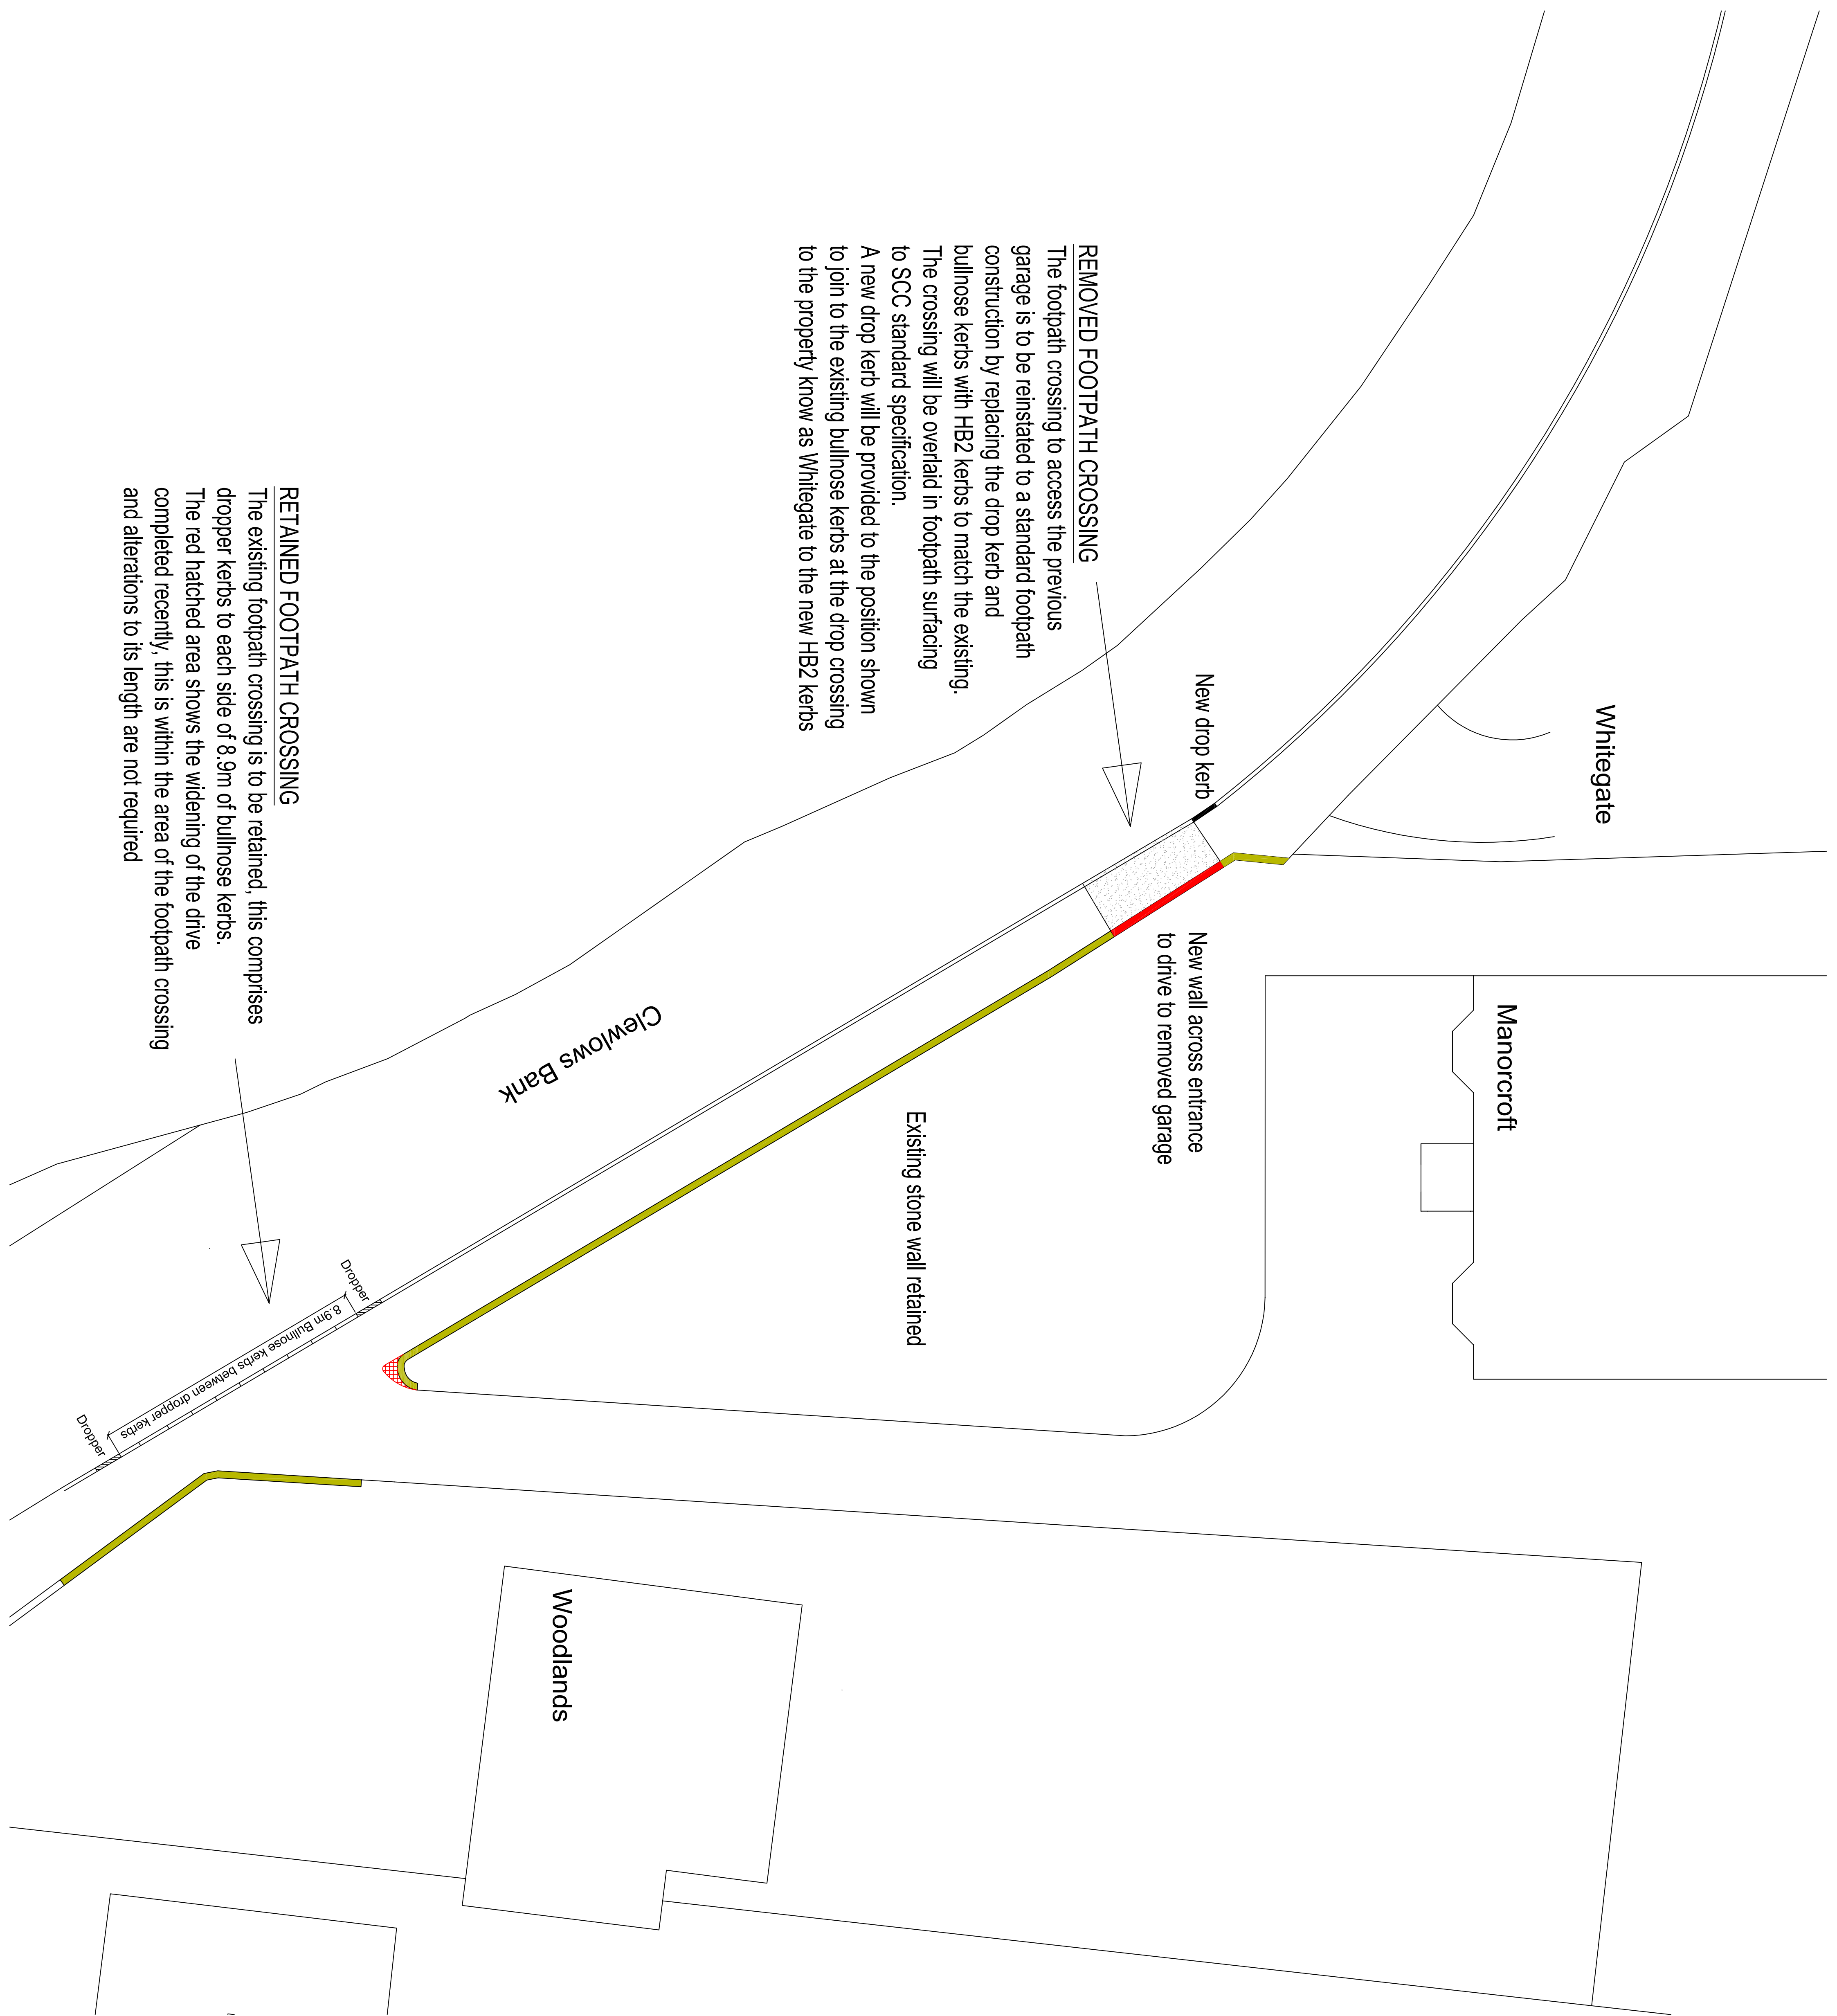

HIGHWAY PLAN
Scale 1 / 100