



BAT ACCESS 'SLATE' DETAIL 1A

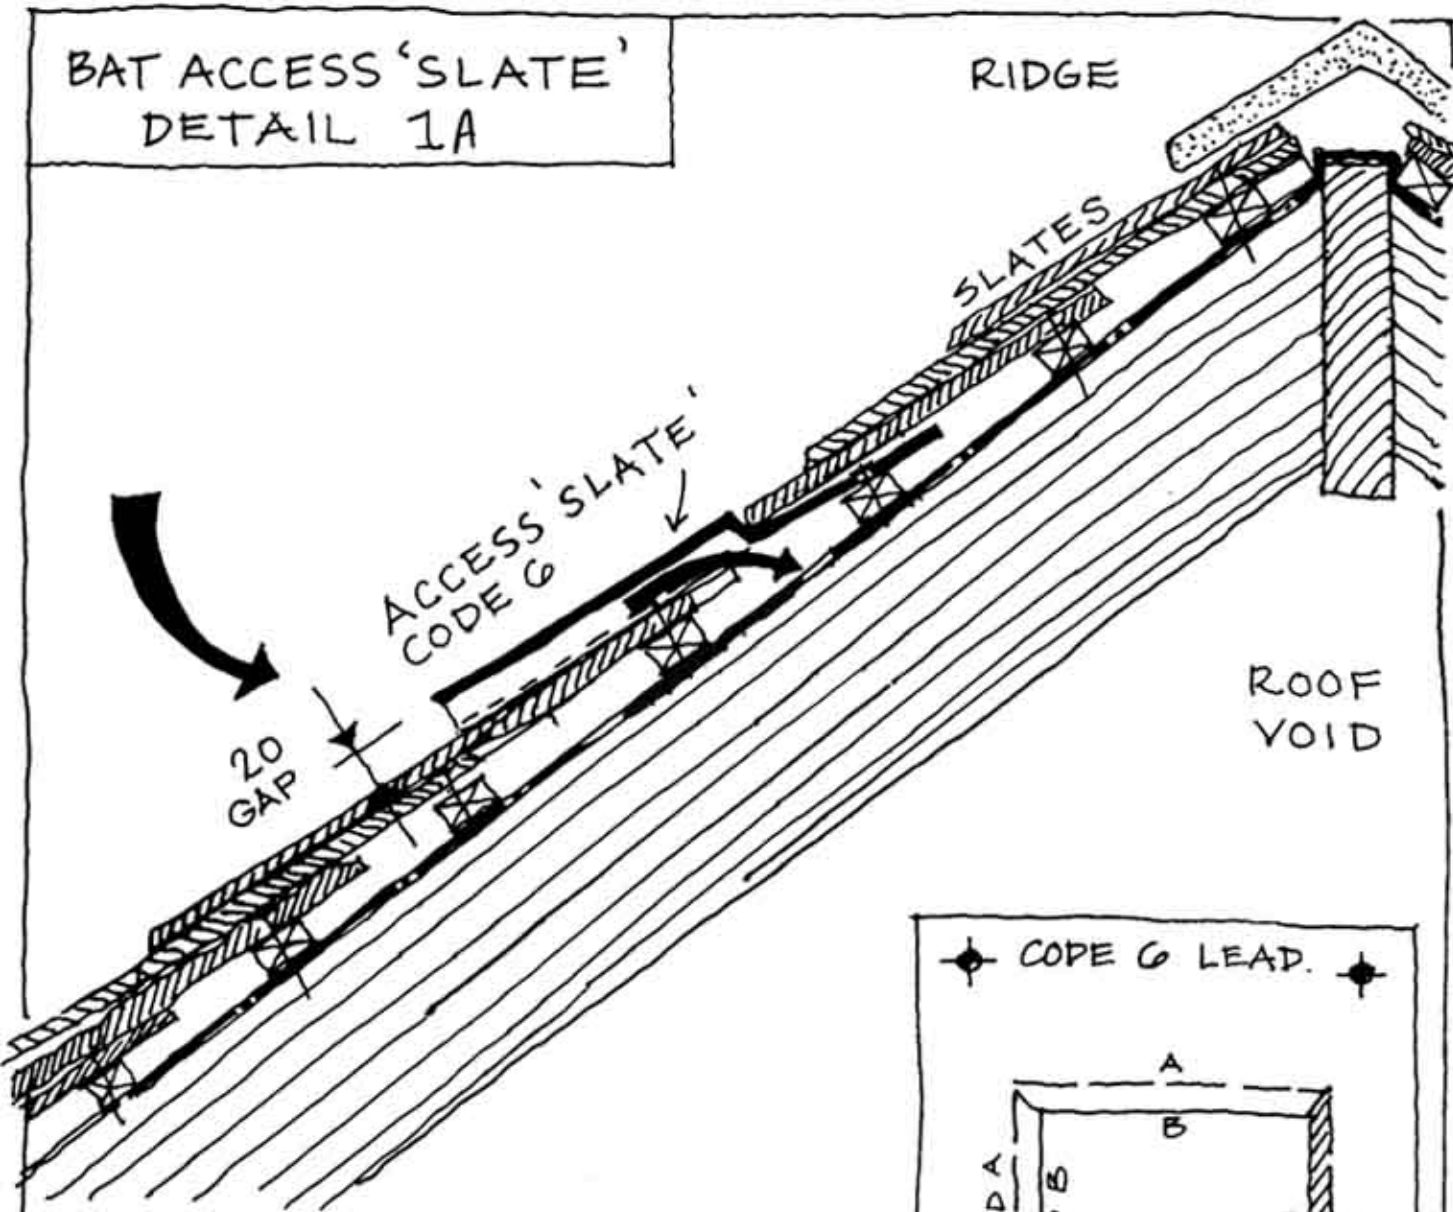

~ SECTION THROUGH ~
ROOF

RIDGE LINE

20

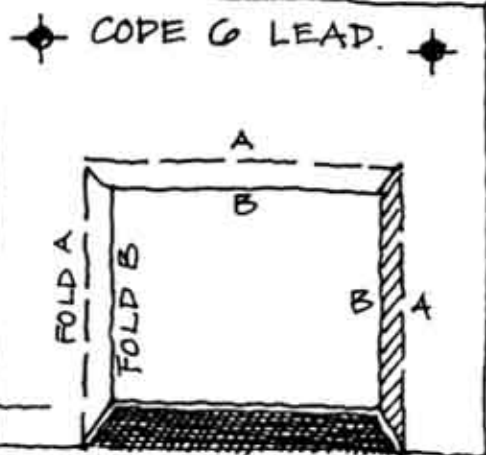

TO SUIT SLATE

~ BAT ACCESS ~
SLATE

SLATES

LEAD

SLATES

20 HIGH
GAP

LAPS
UNDER
SLATE

~ BAT SLATE BUILT INTO SLOPE ~

ENGLISH
NATURE