



RIDGE TILE ACCESS DETAIL 4A

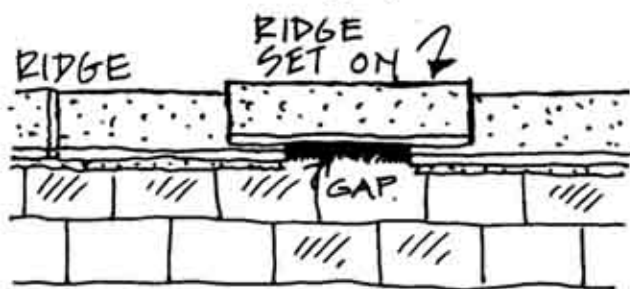

~ OPTION A ~

ROOF RIDGE SET ON TOP OF GENERAL RIDGE TILES TO FORM BAT ACCESS GAP.

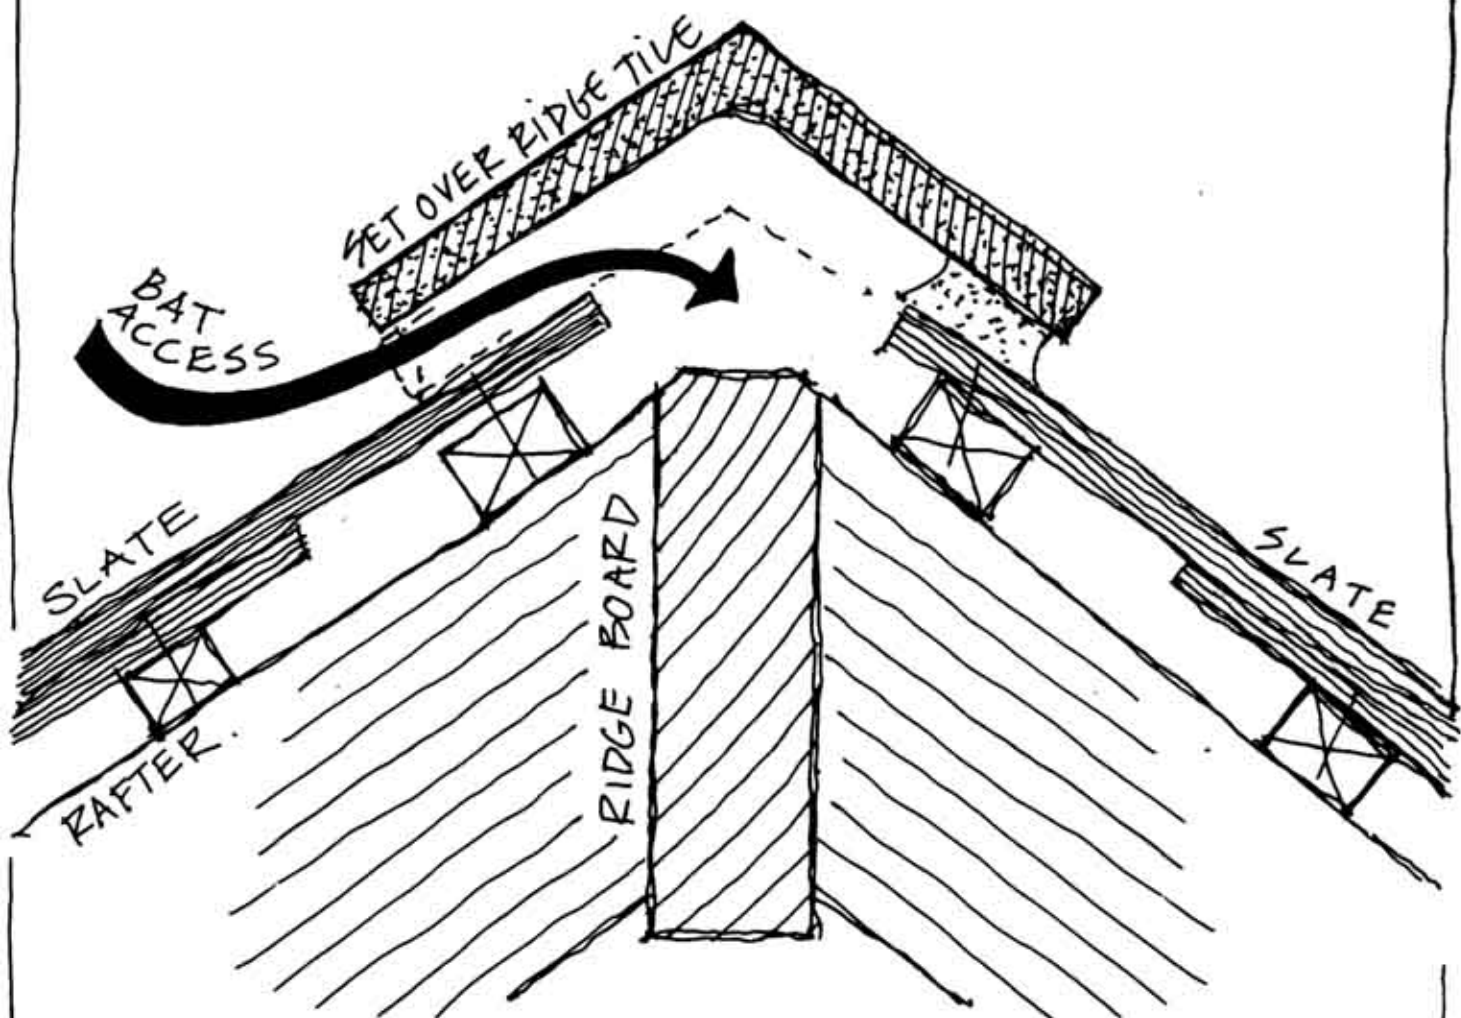

~ OPTION B ~

MAINTAIN 20MM MORTAR GAP. & LEAVE A SECTION OUT.