


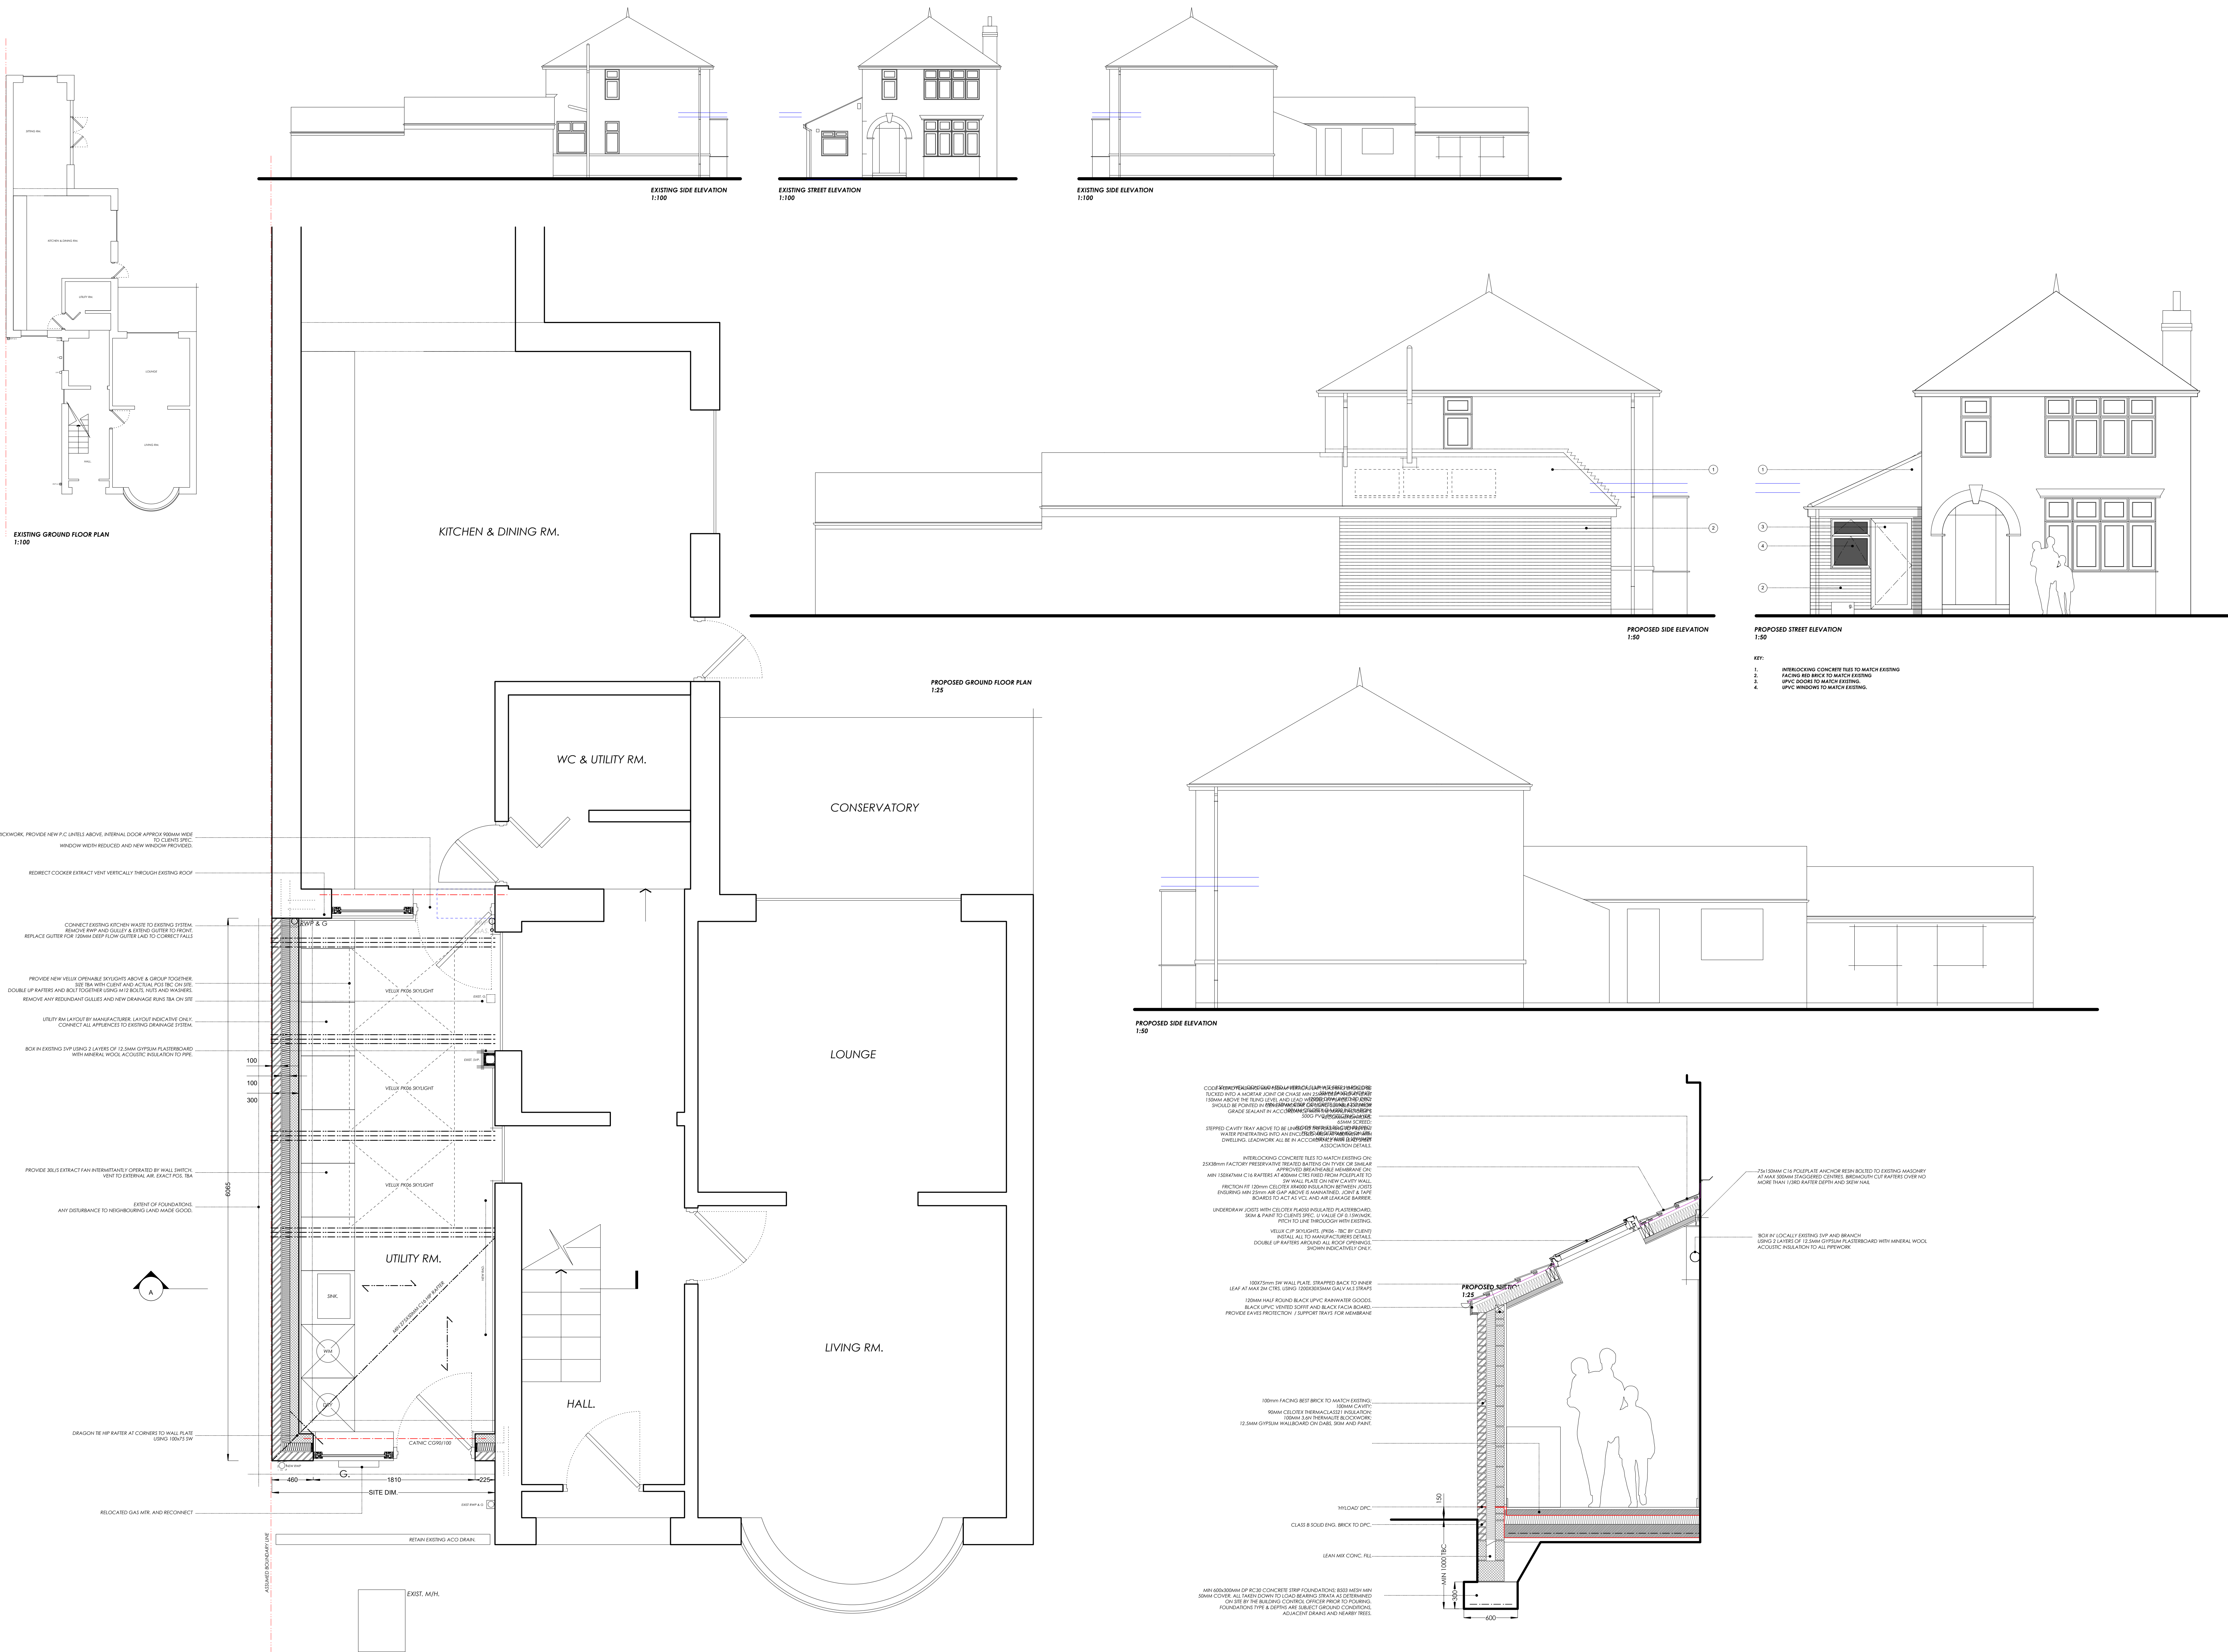


NOTES:

1. All dimensions, levels, floor levels to be checked on site by contractor before works commence.
2. All work to comply with the current Building Regulations & latest British Standards code of practice.
3. This drawing may not be copied without prior permission.
4. This drawing is not intended to show details of ground conditions.
5. All work to be completed by the contractor by the date shown on the drawing.



North

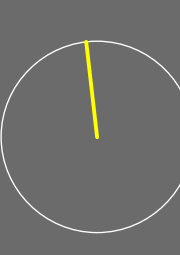

Project Title
DIANE MARTIN
EXTENSIONS AND ALTERATIONS AT:
27 ASHBANK RD, SOT.

Drawing Title
EXISTING AND PROPOSED PLANS

Status
DRAFT FOR DISCUSSION ONLY

Scale
AS SHOWN

Date
APRIL 2024

Job No.
24012

Drawing Number
24012_PL-003

Revision

CHRIS RALPHS | ARCHITECTS

