


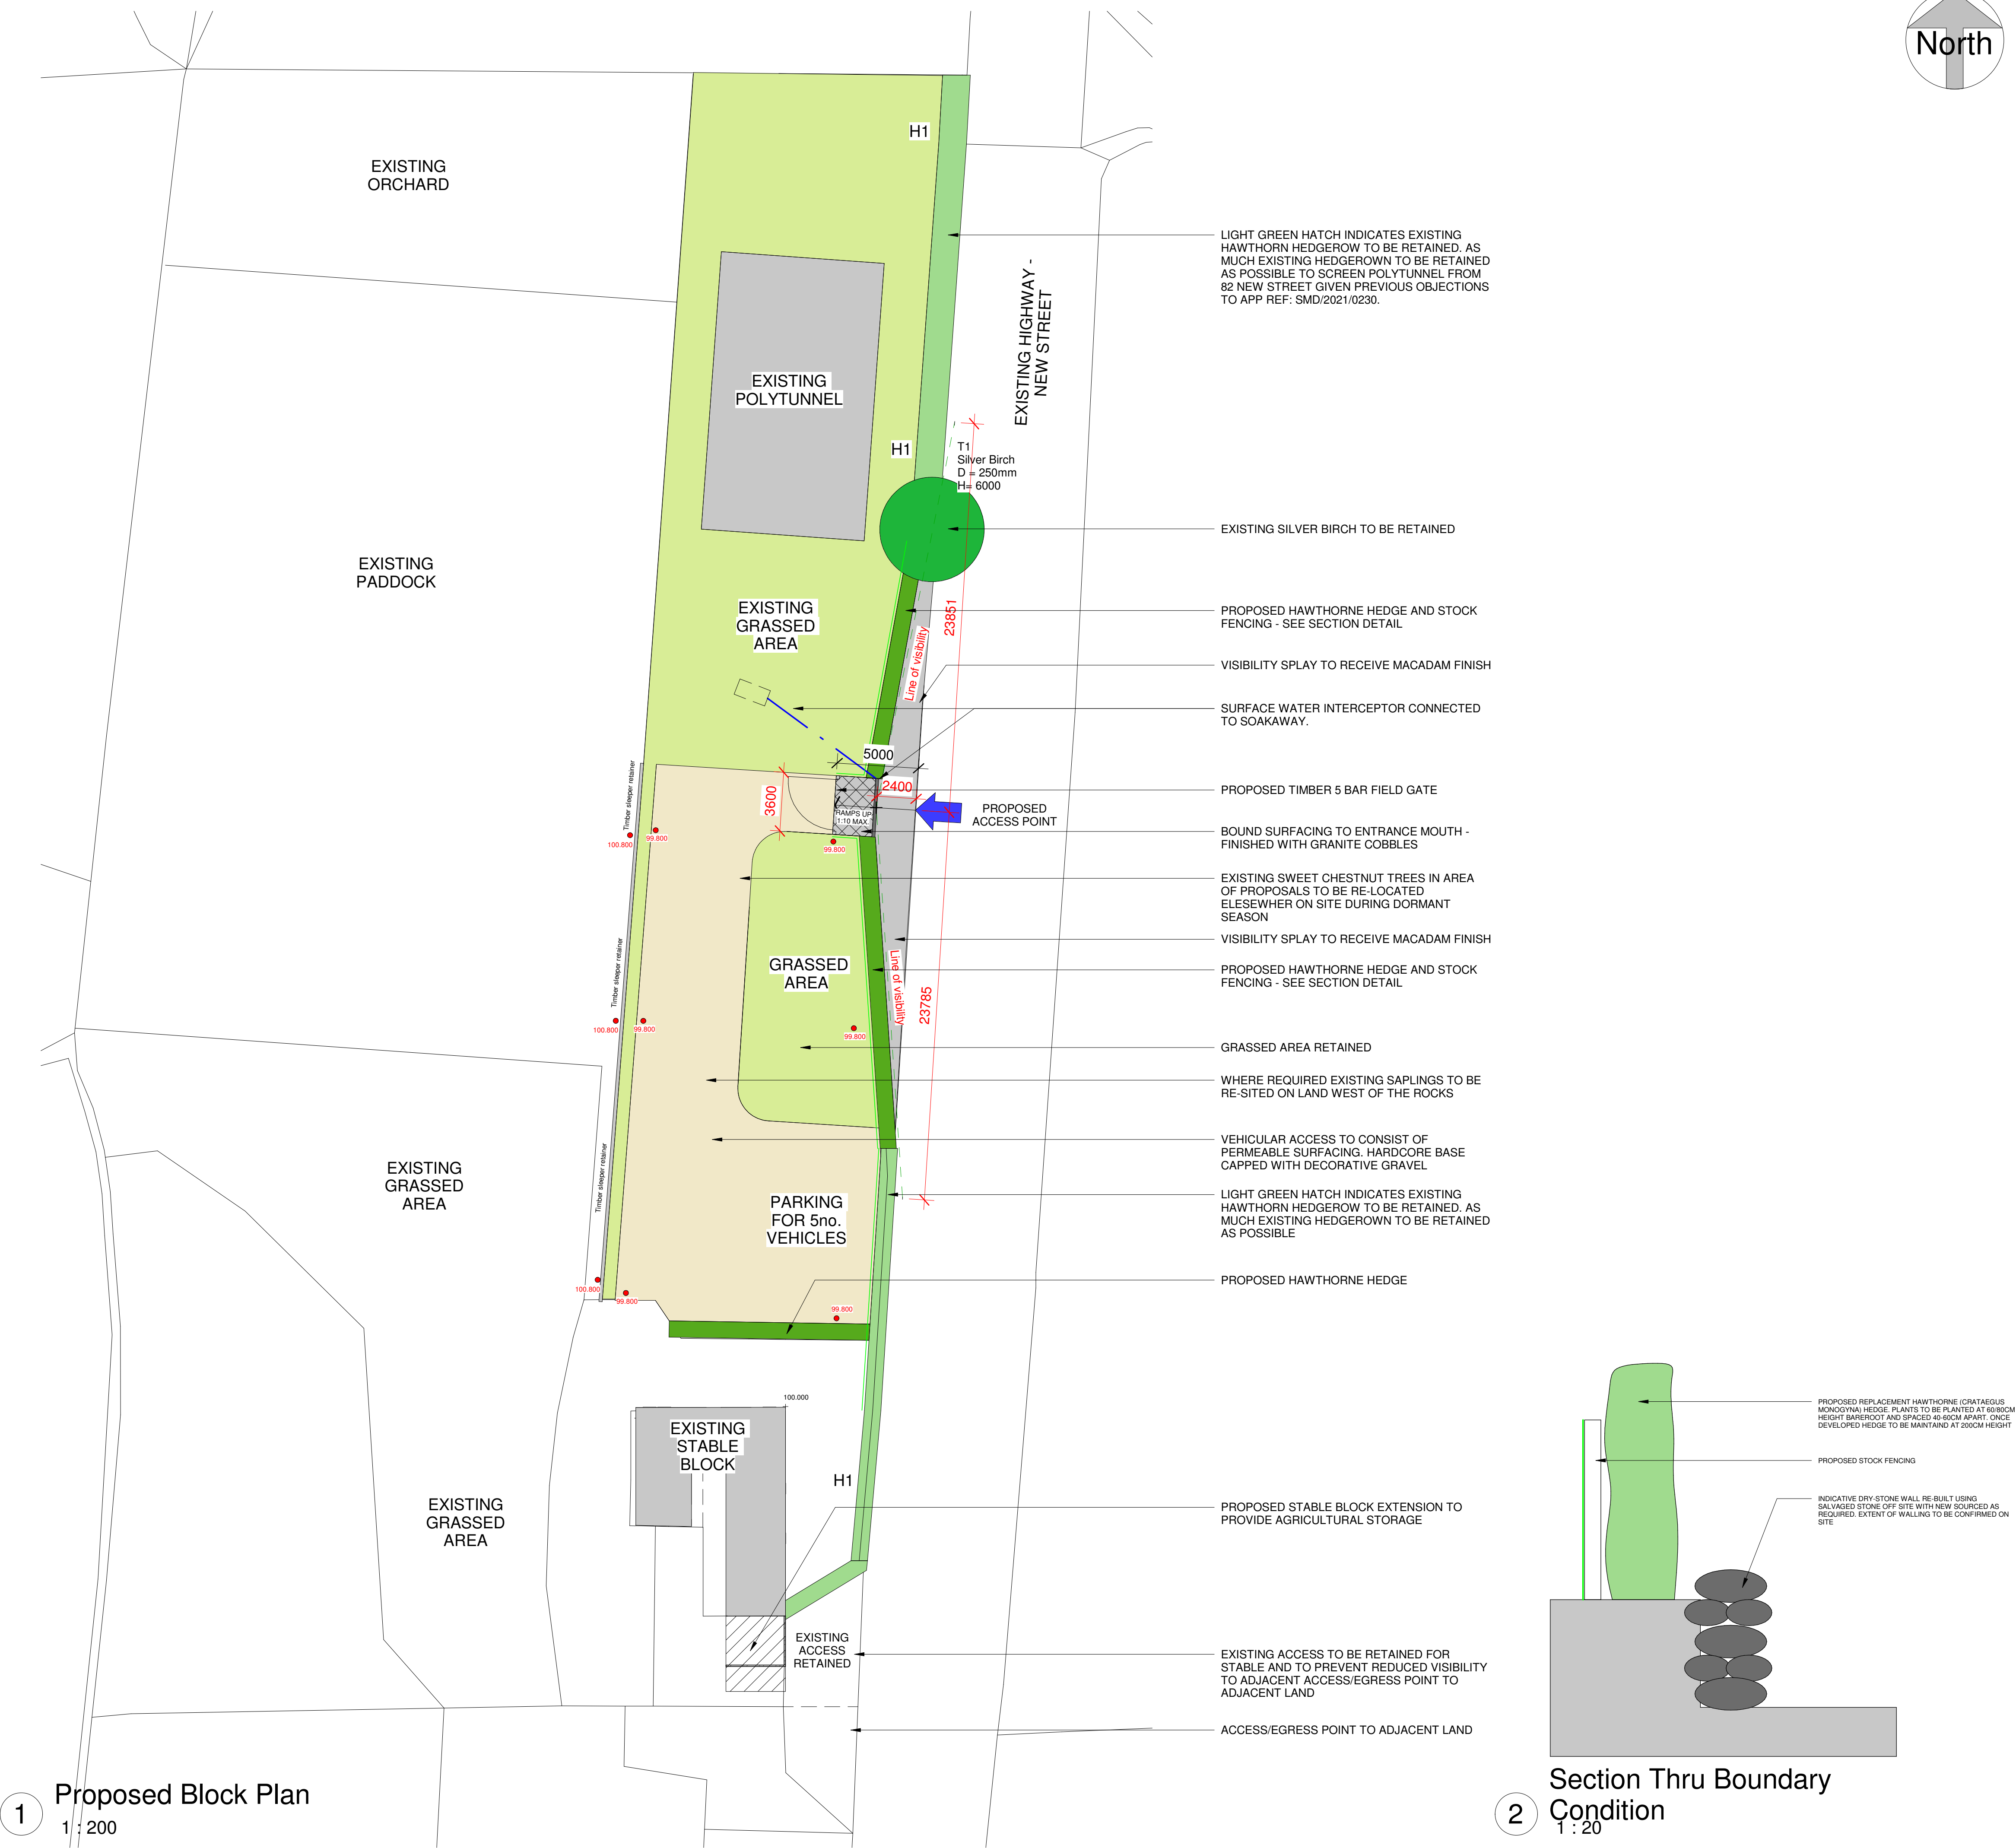

GENERAL NOTES

All work is to be completed in accordance with the planning consent notice ref: [REDACTED].

All building work is to conform with the 2010 Building Regulations and all subsequent revised documents and to the satisfaction of the building control officer.

The contractor is to check all dimensions and conditions on site prior to commencing works.

Works to be completed in strict accordance with all project specific documents produced in accordance with the CDM Regulations 2015.

It remains the duty of the client and contractor to establish all legal boundaries on site.

This drawing and its contents remain the copyright of EPOCH Architecture Ltd.

KEY

F.C.	-	Floor - Cill Height
C.H.	-	Head Height
D.H.	-	Door Head Height
[250]	-	Floor - Ceiling Height
ETPW.LC#	-	Existing Four Water Inspection Chamber
ES.W.LC#	-	Existing Surface Water Inspection Chamber
EC.W.LC#	-	Existing Combined Water Inspection Chamber
ET.W.M.H.#	-	Existing Four Water Manhole
ES.W.M.H.#	-	Existing Surface Water Manhole
EC.W.M.H.#	-	Existing Combined Water Manhole
Rwp.	-	Rainwater Pipe
SVP	-	Soil Vent Pipe
S.S.	-	Sub-Stack
G.	-	Gully
BIG.	-	Back Inlet Gully

DRAWING NOTES:

0m 4m 8m 12m 16m

VISUAL SCALE 1:200 @ A1

A	Revisions made to visibility splays and minor note amendments further to SOC highways request.		08/05/24
Rev:	Details:	By/Chk:	Date:

EPOCH ARCHITECTURE

EPOCH Architecture Limited
12 Robin Hill, Biddulph Moor, Staffordshire, ST8 7NN
T: 01782 606336
M: 07709 260126
E: jonathan@epocharchitecture.co.uk
W: www.epocharchitecture.co.uk

EPOCH Architecture Limited
Registered in England & Wales
10185180

CIAT
Chartered Institution of Architectural Technicians

Client: Mr Hargreaves

Project: Rock End Stables, New Street, Biddulph Moor
Proposed New Access & Stable Extension

Drawing Title: Proposed Block Plan

Stage:	Status:
EA	03/23/24
EPOCH Project Number:	Client Project Number:

Scale: As indicated	Sheet Size: A1
Revision: A	

E587 - 201 PP01

08/05/2024 20:47:57