


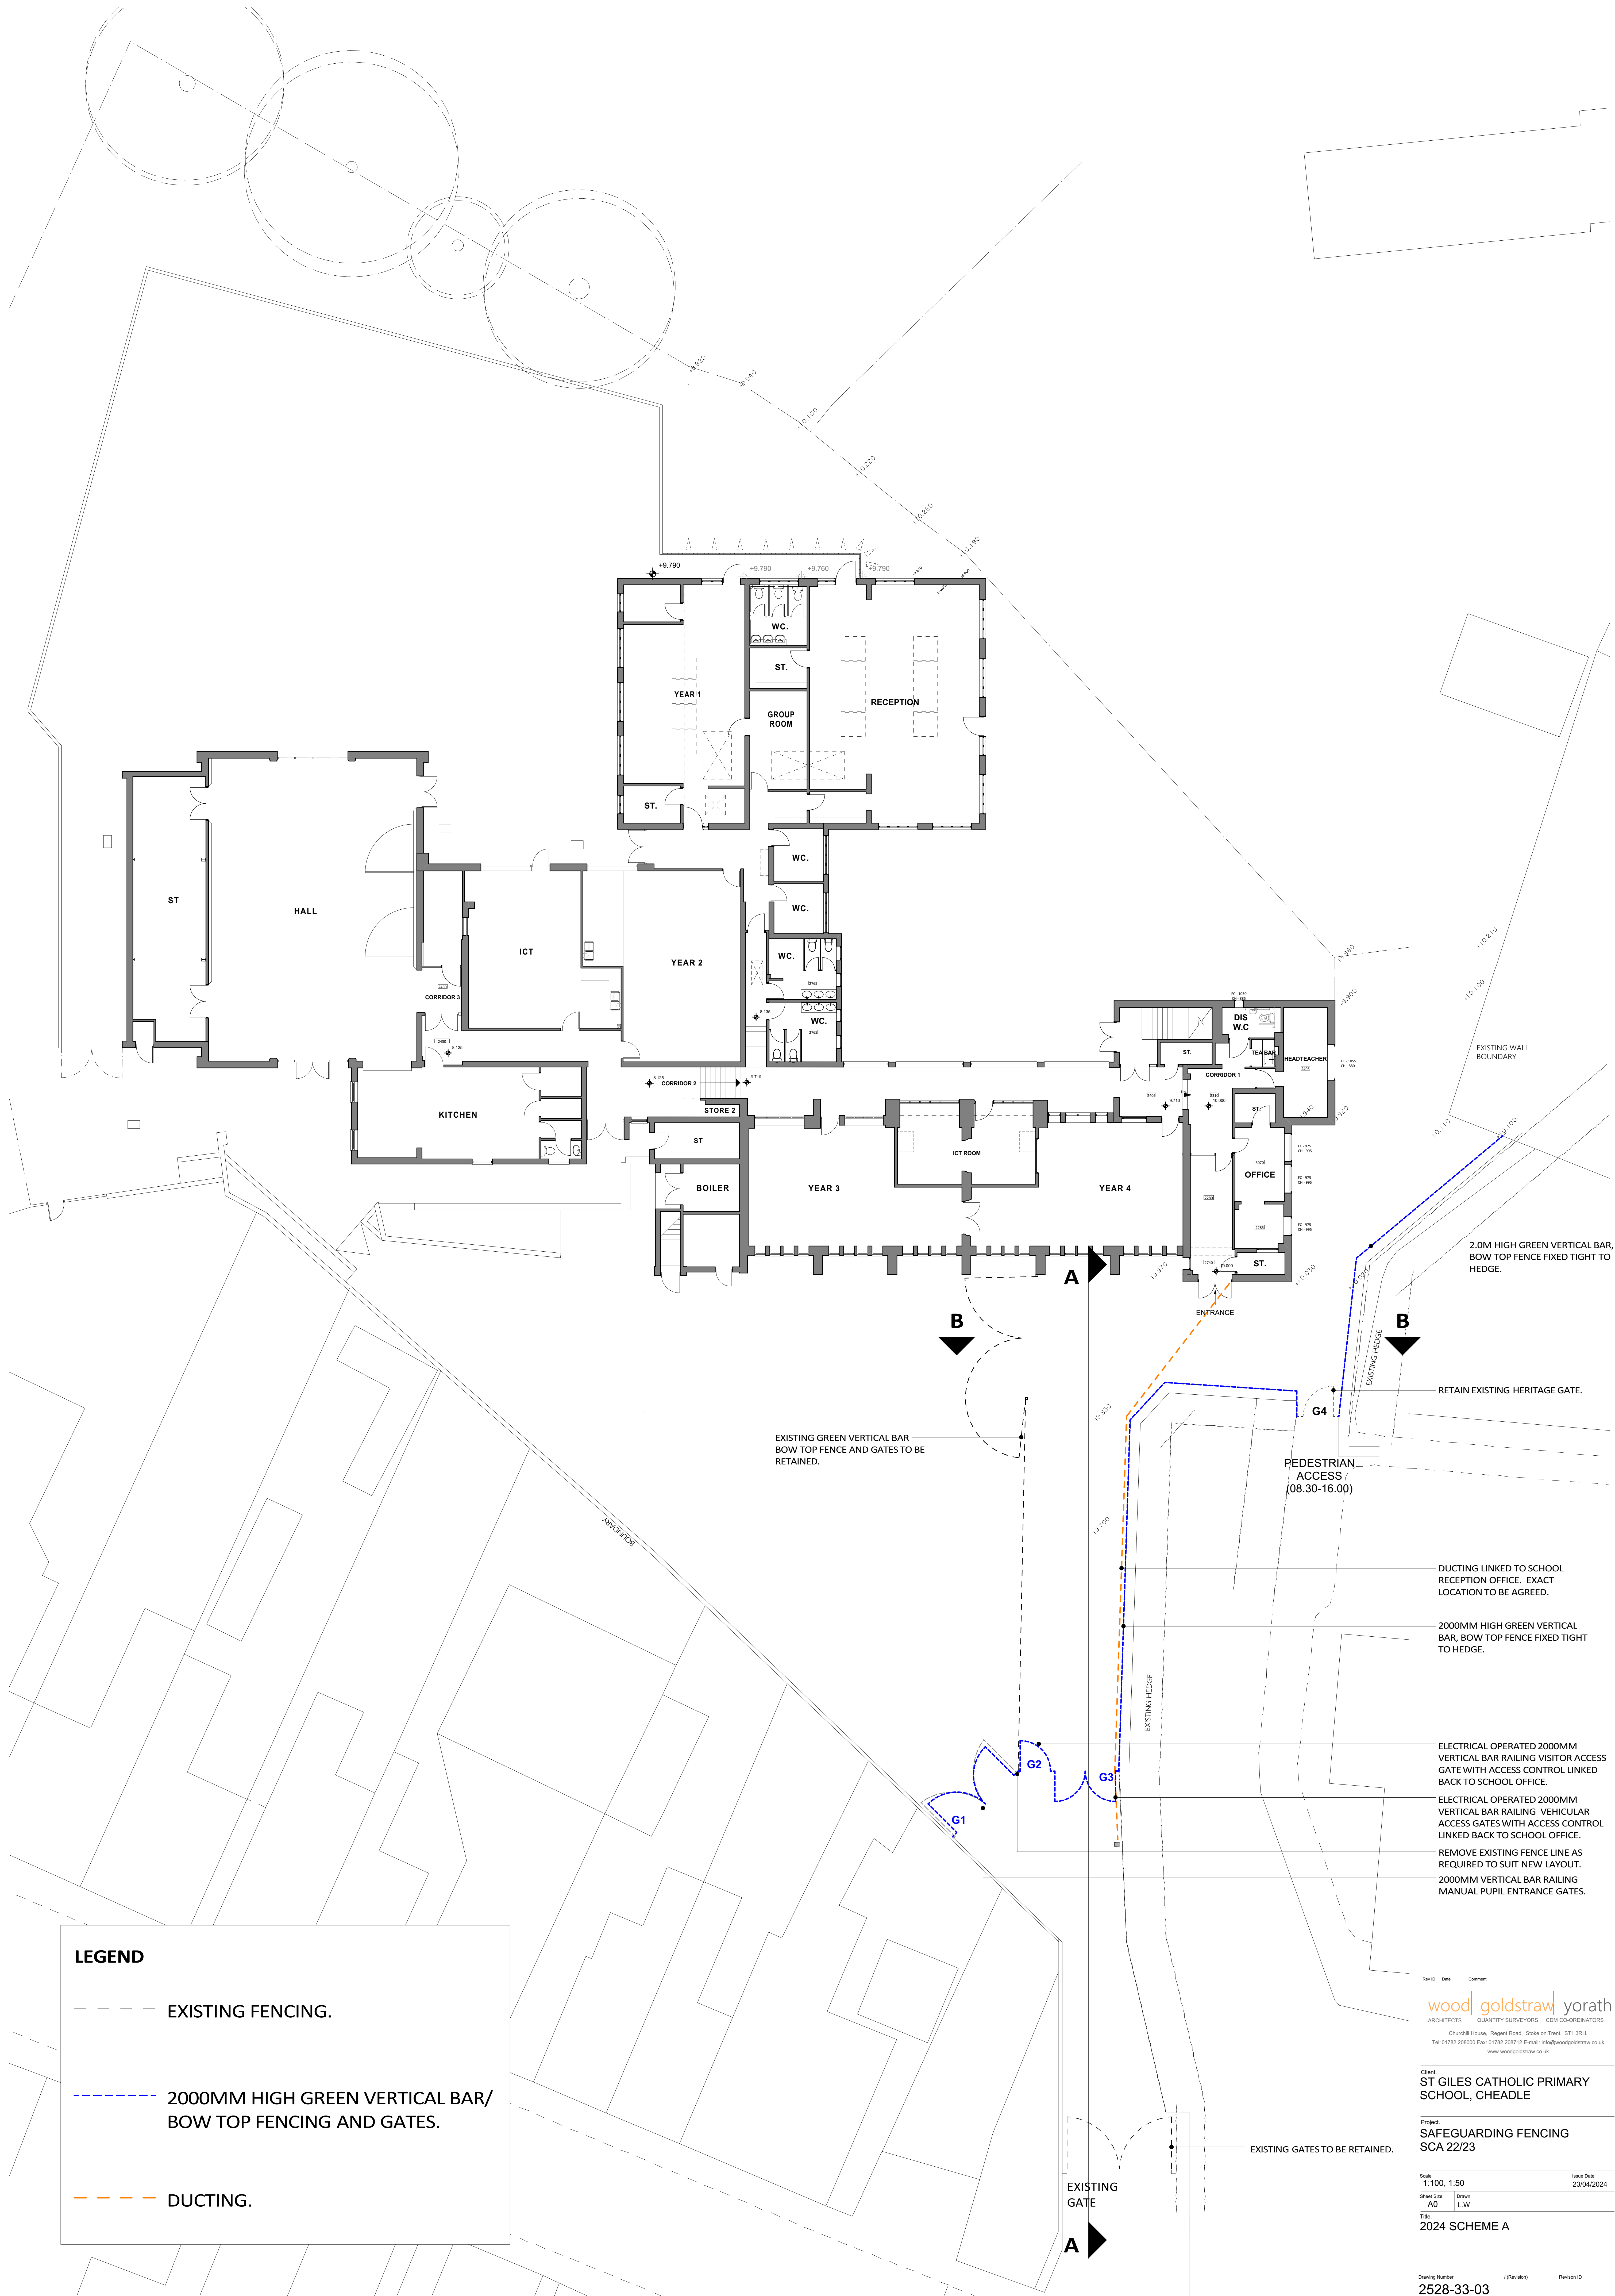

LEGEND

— — — — EXISTING FENCING.

----- 2000MM HIGH GREEN VERTICAL BAR/
BOW TOP FENCING AND GATES.

— — — — DUCTING.

File ID	Date	Comments
---------	------	----------

wood | goldstraw | yorath
ARCHITECTS | QUANTITY SURVEYORS | CDM CO-ORDINATORS
Churchill House, Regent Road, Stoke on Trent, ST1 3RH.
Tel: 01782 205000 Fax: 01782 203712 E-mail: info@woodgoldstraw.co.uk
www.woodgoldstraw.co.uk

Client:
**ST GILES CATHOLIC PRIMARY
SCHOOL, CHEADLE**

Project.
SAFEGUARDING FENCING
SCA 22/23

Scale 1:100, 1:50	
Sheet Size A0	Drawn L.W.

Issue Date	23/04/2024
------------	------------

Title:
2024 SCHEME A

Drawing Number	/ (Revision)	Revision ID
2528-33-03		

CAD file path:
X:\PROJECTS\G528 St Giles RCS, Cheddar\2528-33 Safeguarding Fencing\Design\Arch\CAD
G528-33 SURVEY 2024.dgn
Copyright, Wood Goldstraw Yorath LLP.
Contractors are to check all dimensions on site and refer any discrepancies to the Architects immediately. Do
not fix any errors on site.