


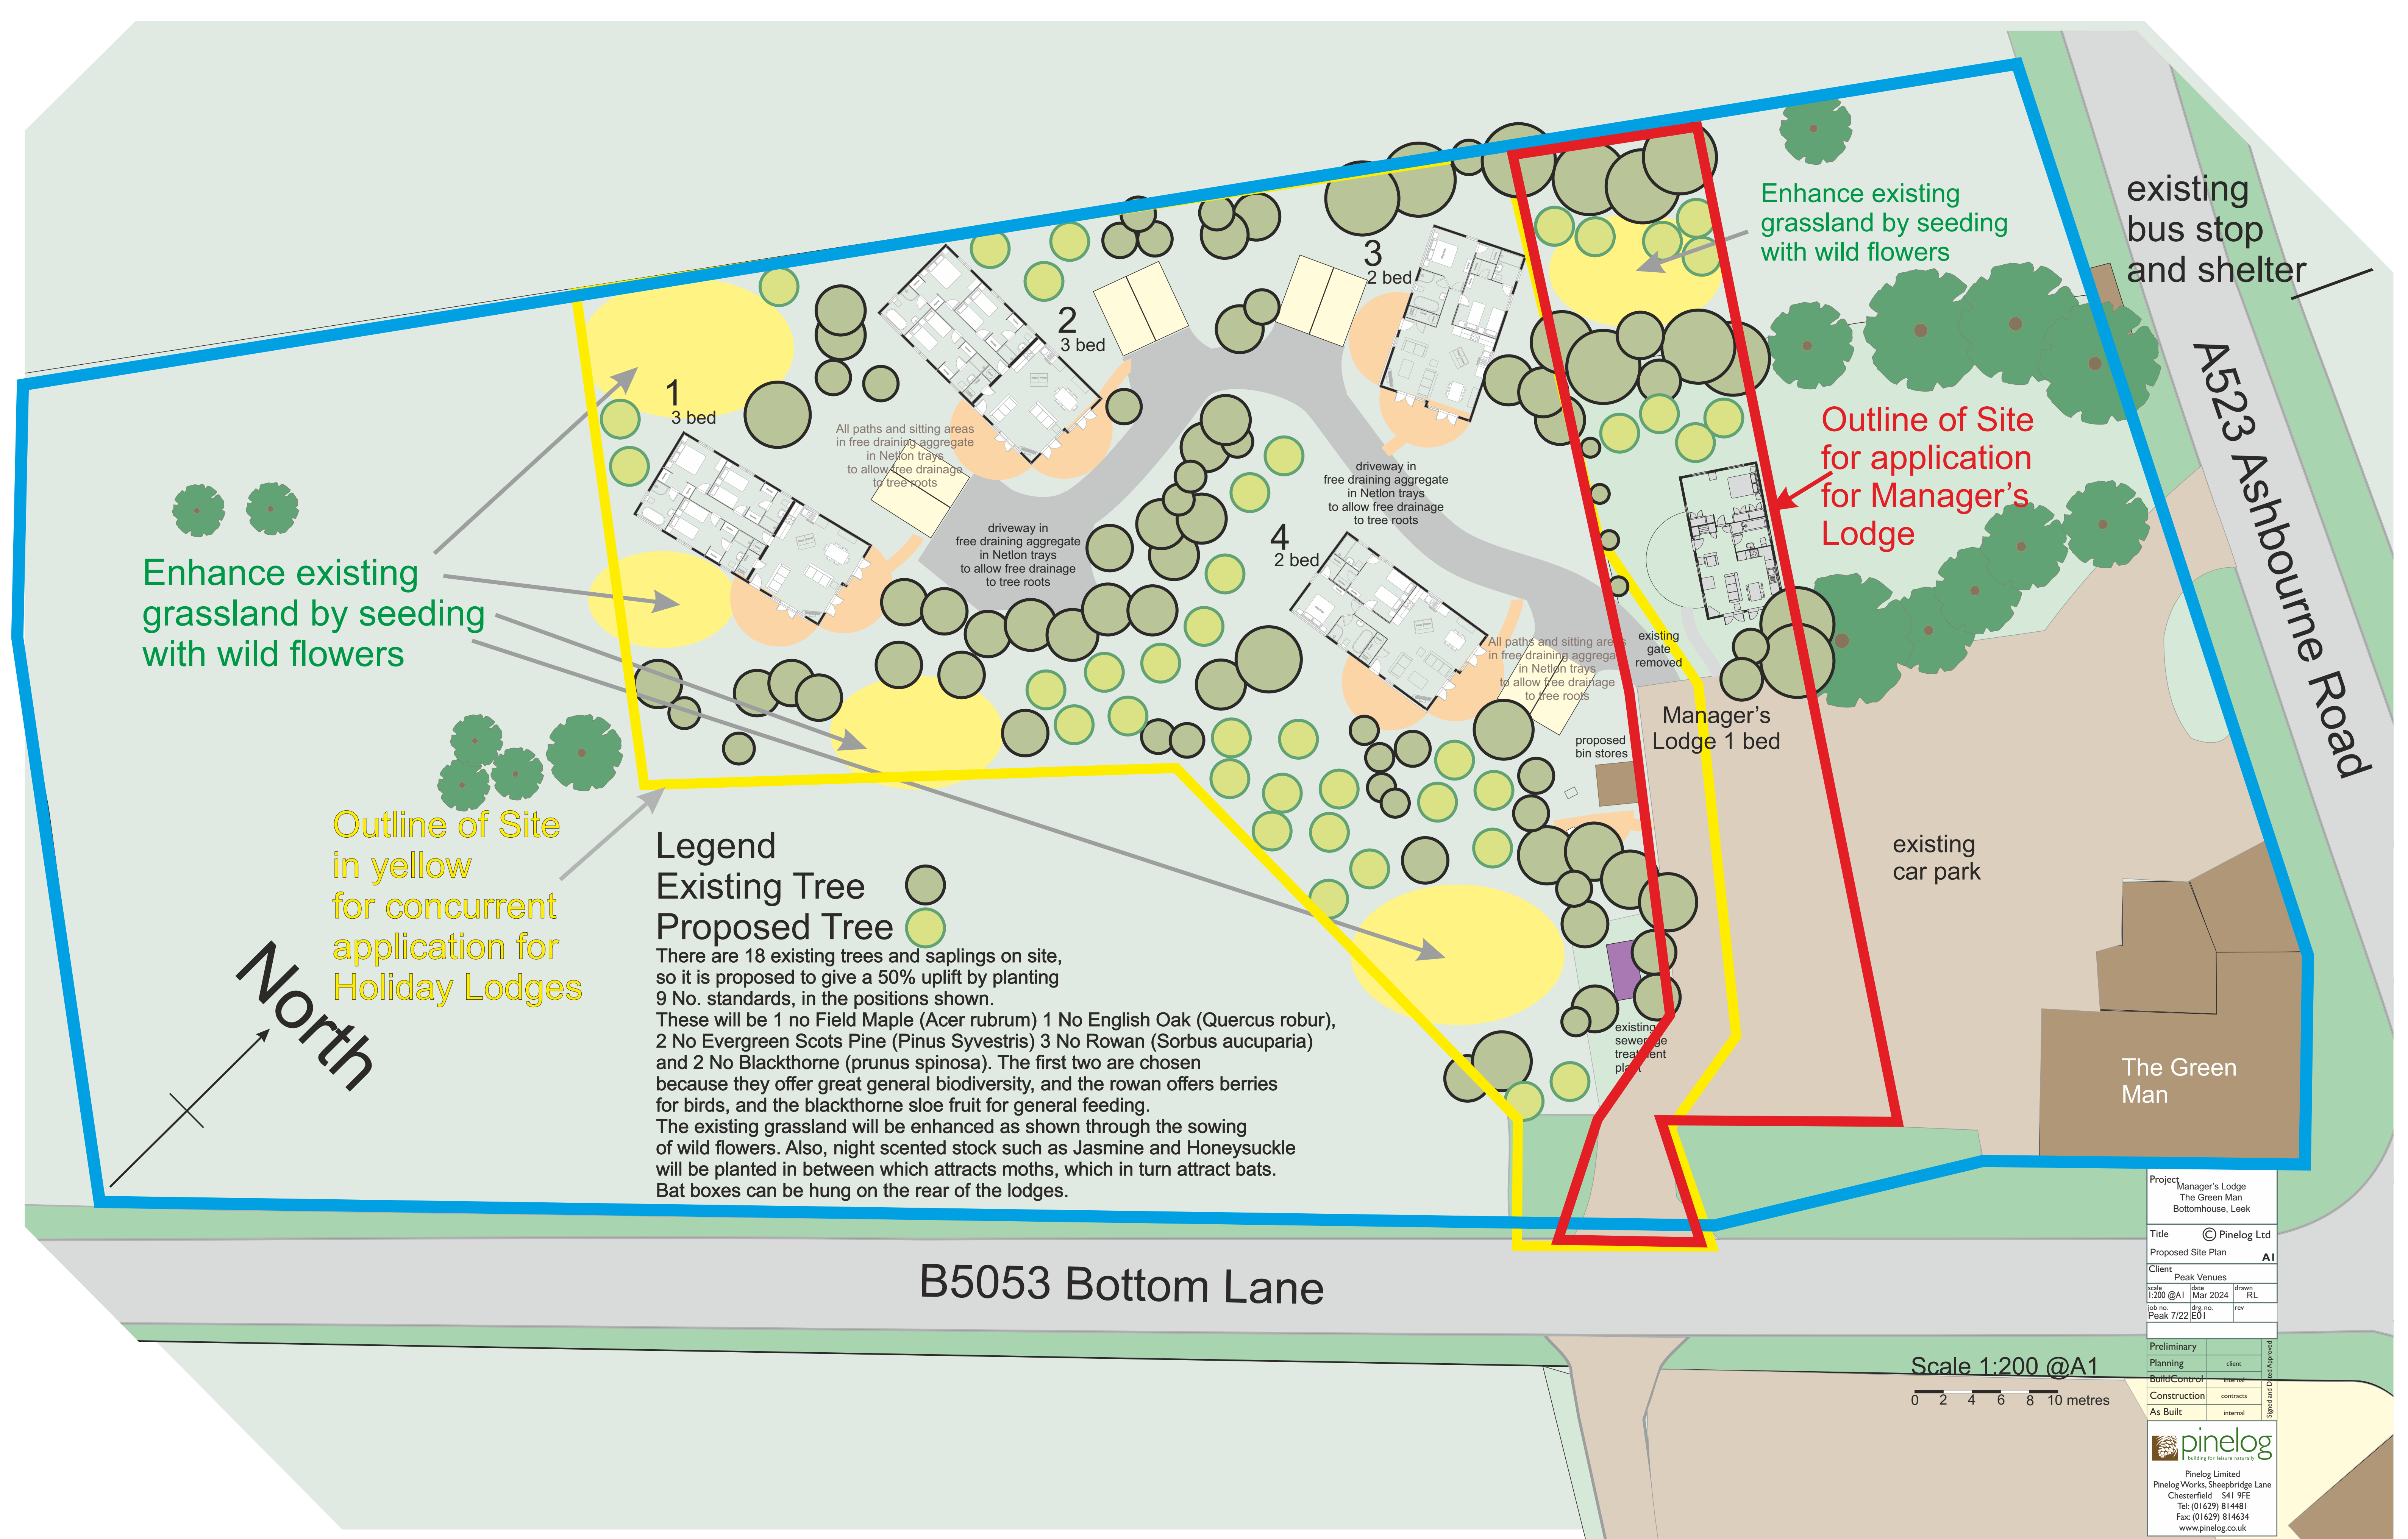

Project	Manager's Lodge The Green Man Bottomhouse, Leek
Title	© Pinelog Ltd Proposed Site Plan A1
Client	Peak Venues
Scale	1:200 @A1
Date	Mar 2024
Drawn	RL
Job no.	Peak 7/22 E01
Rev	
Preliminary	
Planning	client
Built Control	internal
Construction	contracts
As Built	internal
Signed and Dated Approved	
 Pinelog Limited Pinelog Works, Sheepbridge Lane Chesterfield S41 9FE Tel: (01629) 814481 Fax: (01629) 814634 www.pinelog.co.uk	