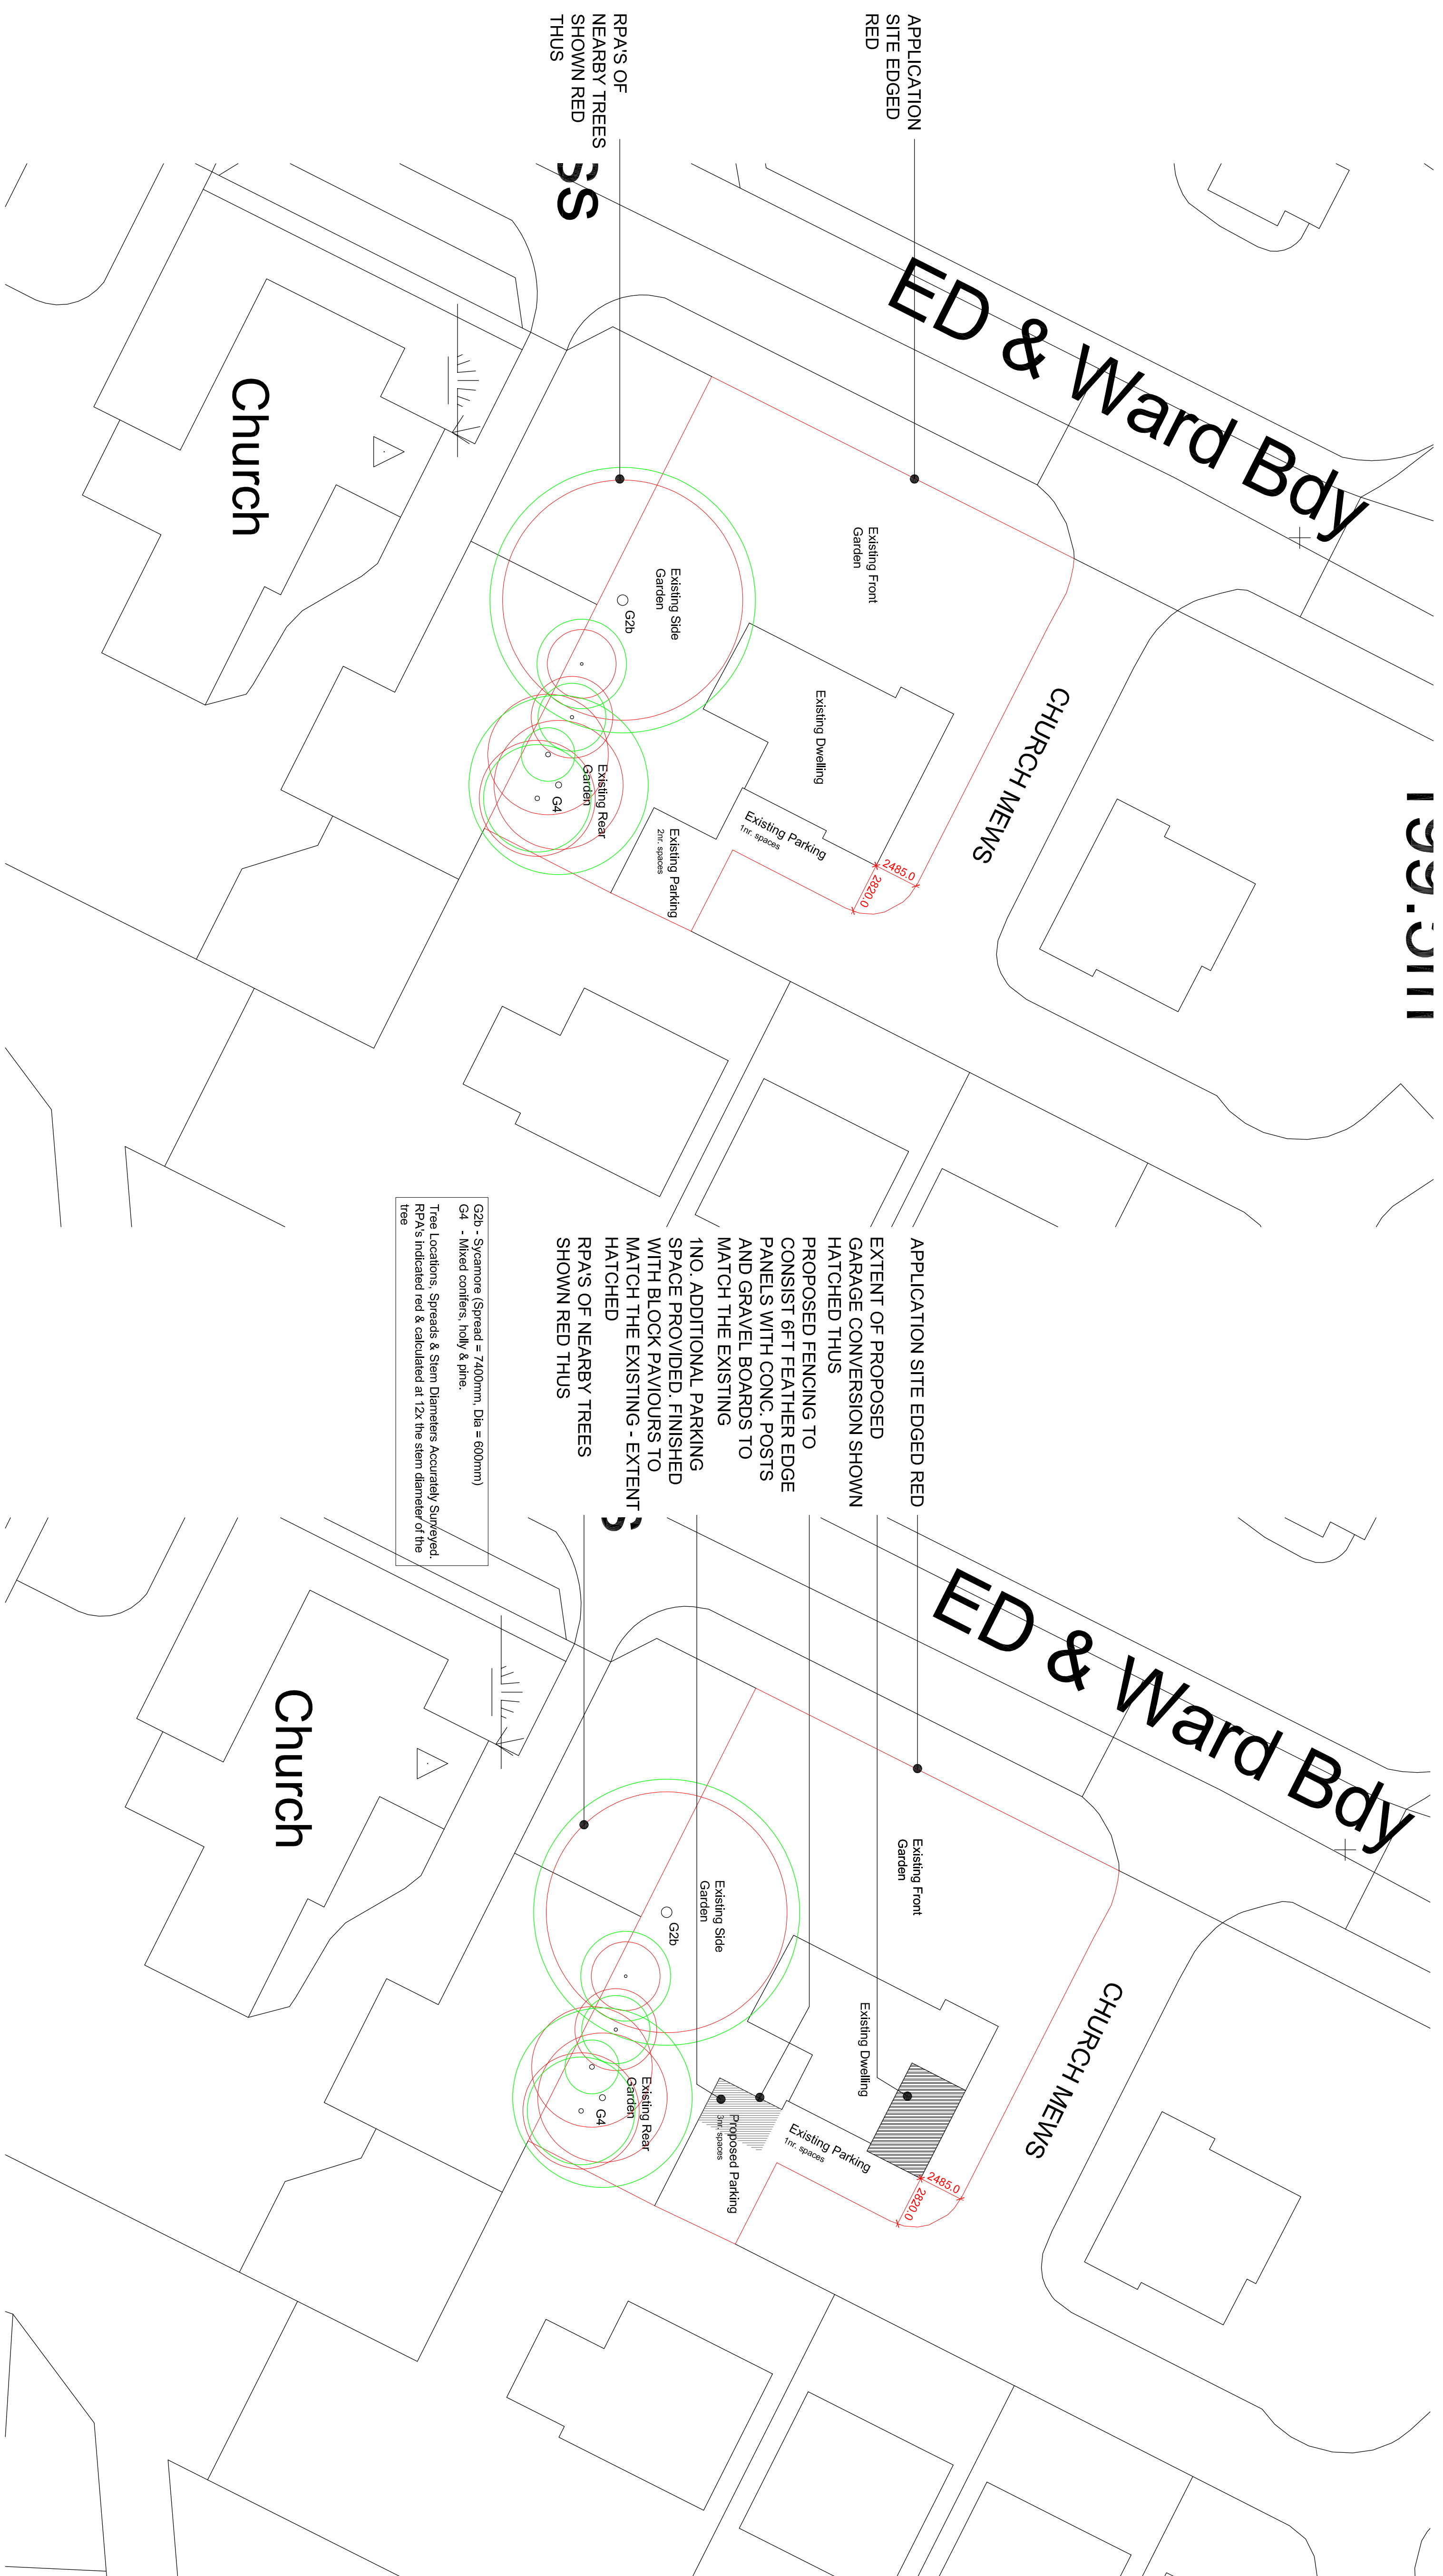


The contractor is to check all setting out dimensions are in accordance with the project specific drawings as approved by the planning department prior to commencing construction works. Contact Epoch Architecture Ltd as required for clarification.

Works to be completed in strict accordance with all project specifications and documents produced in accordance with the CDM Regulations 2015.

It remains the duty of the client and contractor to establish all legal boundaries on site.

This drawing and its contents remain the copyright of Epoch Architecture Ltd.

KEY

- | | |
|----------|--|
| F.C. | Floor / Oil Height |
| C.H. | Head Height |
| D.H. | Door Head Height |
| P.C.H. | Post-Ceiling Height |
| ES/CMC # | Existing Combined Water Inspection Chamber |
| ES/WIC # | Existing Surface Water Inspection Chamber |
| ES/CMC # | Existing Combined Water Inspection Chamber |
| ES/CMH # | Existing Combined Water Manhole |
| ES/SMH # | Existing Surface Water Manhole |
| ES/CMH # | Existing Combined Water Manhole |
| (P) | Proposed |
| RWP | Renewer Pipes |
| SS | Sanitary Sewer |
| SS | Sanitary Sewer |
| G | Gully |
| BIG | Black Iron Gully |
| M.J. | Manhole Joint |

Rev. A	North arrow added, scale revised in title block, materials confirmed, tree spreads & info added	29/05/22
Revision	Description	Date

Revision	Description	Date
----------	-------------	------

Mr & Mrs Griffiths

Project	1 Church Mews, Knypersley Garage Conversion
---------	--

Existing & Proposed Block Plans

Drawing Ref.	P369 - 204		Rev.	A
Date	17/05/24	Scale	1:200	Size
Status	Feasibility	Bldg. Regs	Contract	Construction
	Planning	Tender		



EPOCH
ARCHITECTURE

EPOCH Architecture Ltd
12 Robin Hill,
Biddulph Moor, Staffordshire, ST8 7NN
T: 01782 929536
M: 07709 390128
E: jonathan@epocharchitecture.co.uk
W: www.epocharchitecture.co.uk

