


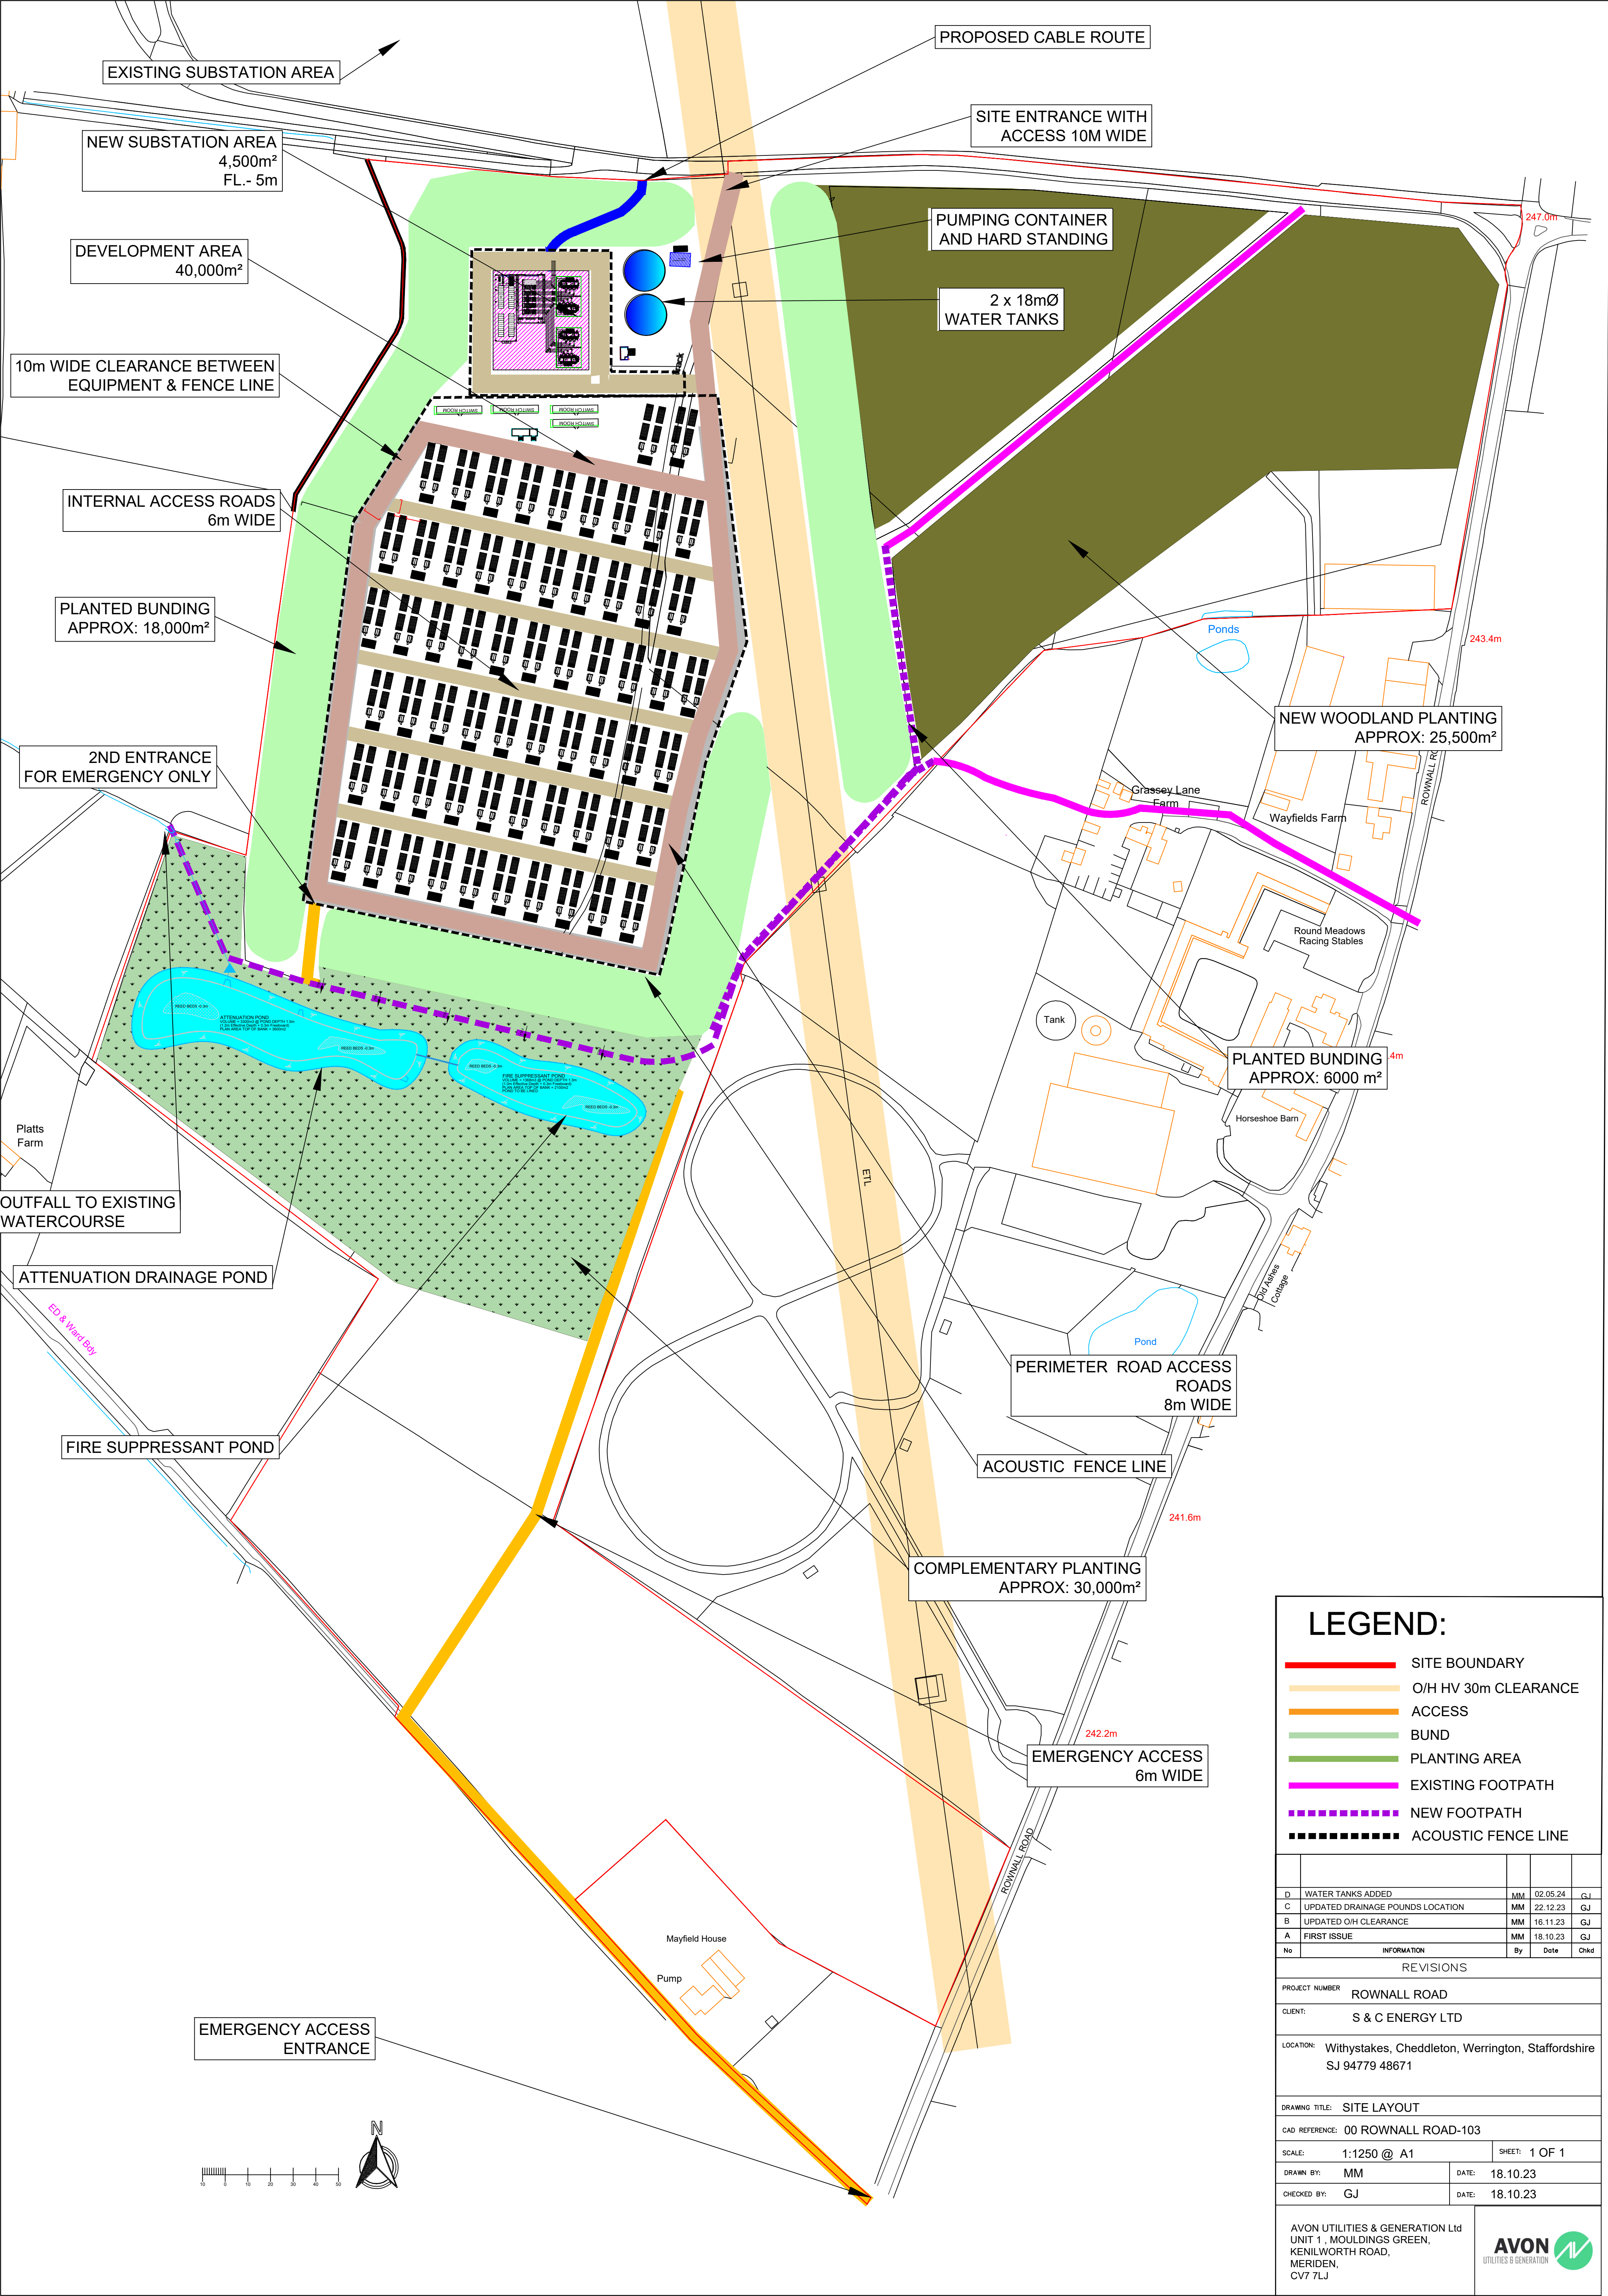

LEGEND:

- SITE BOUNDARY
- O/H HV 30m CLEARANCE
- ACCESS
- BUND
- PLANTING AREA
- EXISTING FOOTPATH
- NEW FOOTPATH
- ACOUSTIC FENCE LINE

D	WATER TANKS ADDED	MM	02.05.24	GJ
C	UPDATED DRAINAGE POUNDS LOCATION	MM	22.12.23	GJ
B	UPDATED O/H CLEARANCE	MM	16.11.23	GJ
A	FIRST ISSUE	MM	18.10.23	GJ
No	INFORMATION	By	Date	Chkd

PROJECT NUMBER		ROWNALL ROAD	
CLIENT:		S & C ENERGY LTD	
LOCATION:		Withystakes, Cheddleton, Werrington, Staffordshire SJ 94779 48671	
DRAWING TITLE:		SITE LAYOUT	
CAD REFERENCE:		00 ROWNALL ROAD-103	
SCALE:		1:1250 @ A1	SHEET: 1 OF 1
DRAWN BY:		MM	DATE: 18.10.23
CHECKED BY:		GJ	DATE: 18.10.23

AVON UTILITIES & GENERATION Ltd
UNIT 1, MOULDINGS GREEN,
KENILWORTH ROAD,
MERIDEN,
CV7 7LJ

