


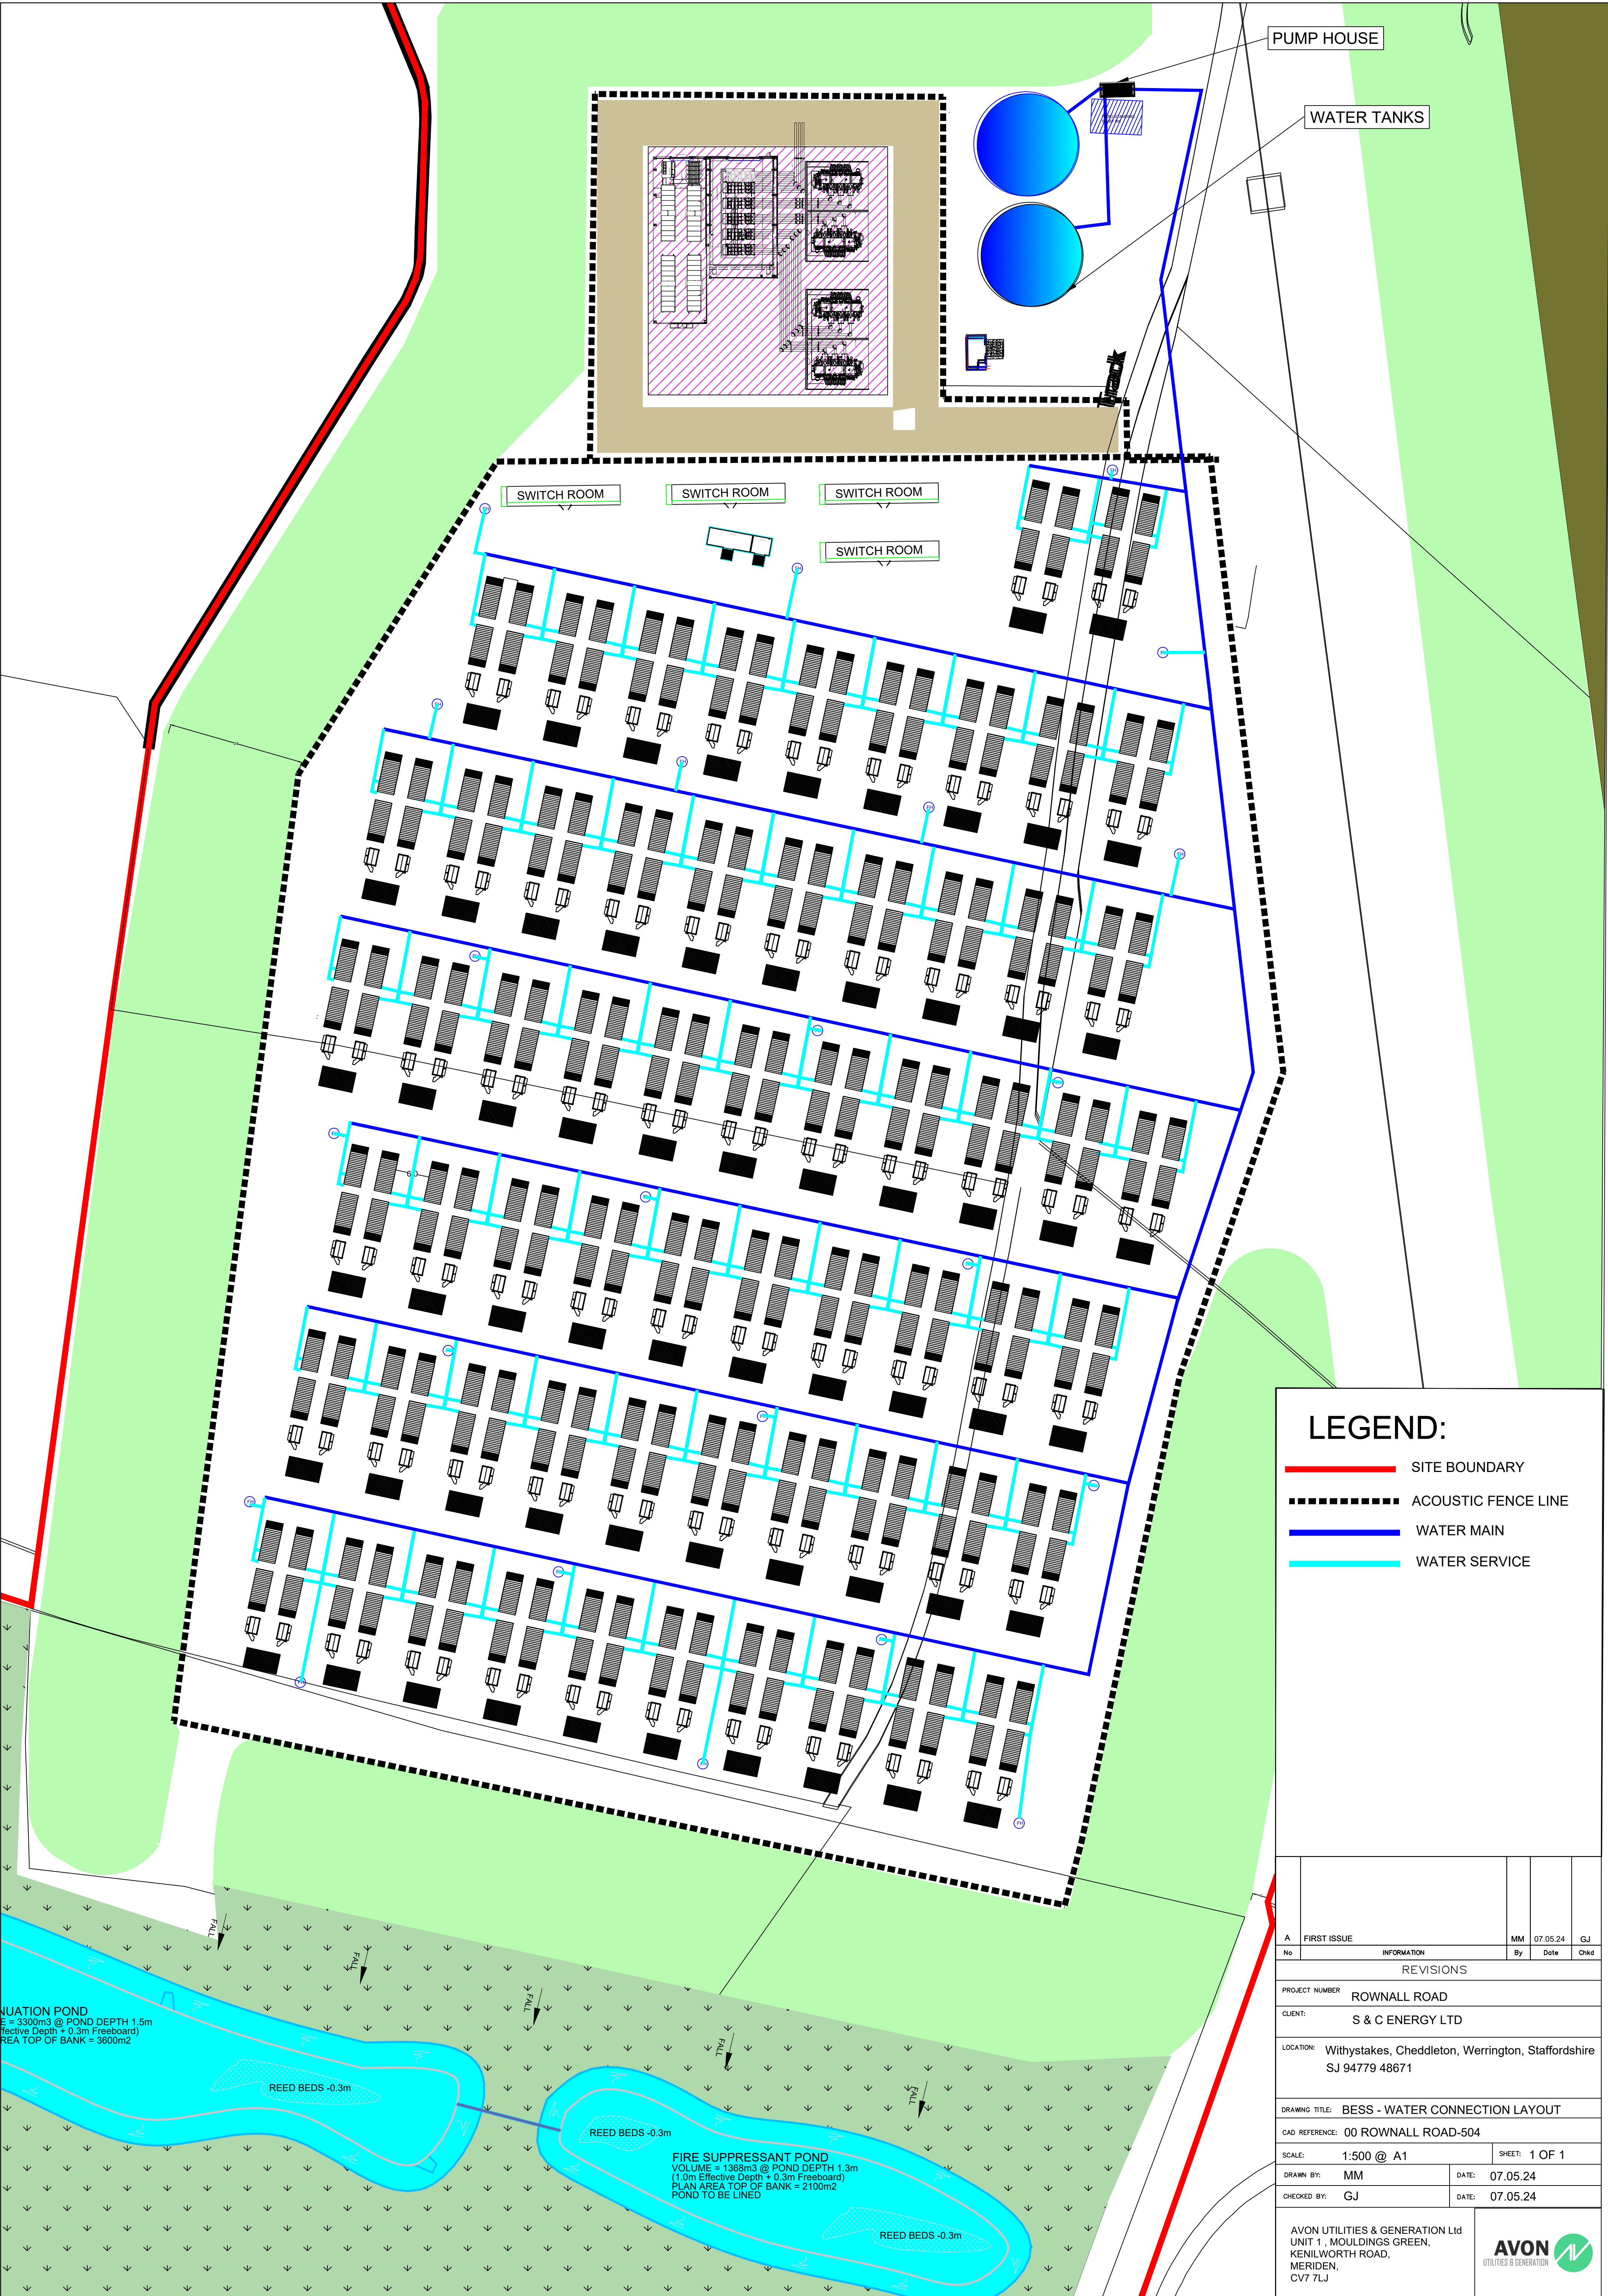

QUATION POND
E = 3300m3 @ POND DEPTH 1.5m
(ective Depth + 0.3m Freeboard)
REA TOP OF BANK = 3600m2

REED BEDS -0.3m

REED BEDS -0.3m

FIRE SUPPRESSANT POND
VOLUME = 1368m3 @ POND DEPTH 1.3m
(1.0m Effective Depth + 0.3m Freeboard)
PLAN AREA TOP OF BANK = 2100m2
POND TO BE LINED

REED BEDS -0.3m