


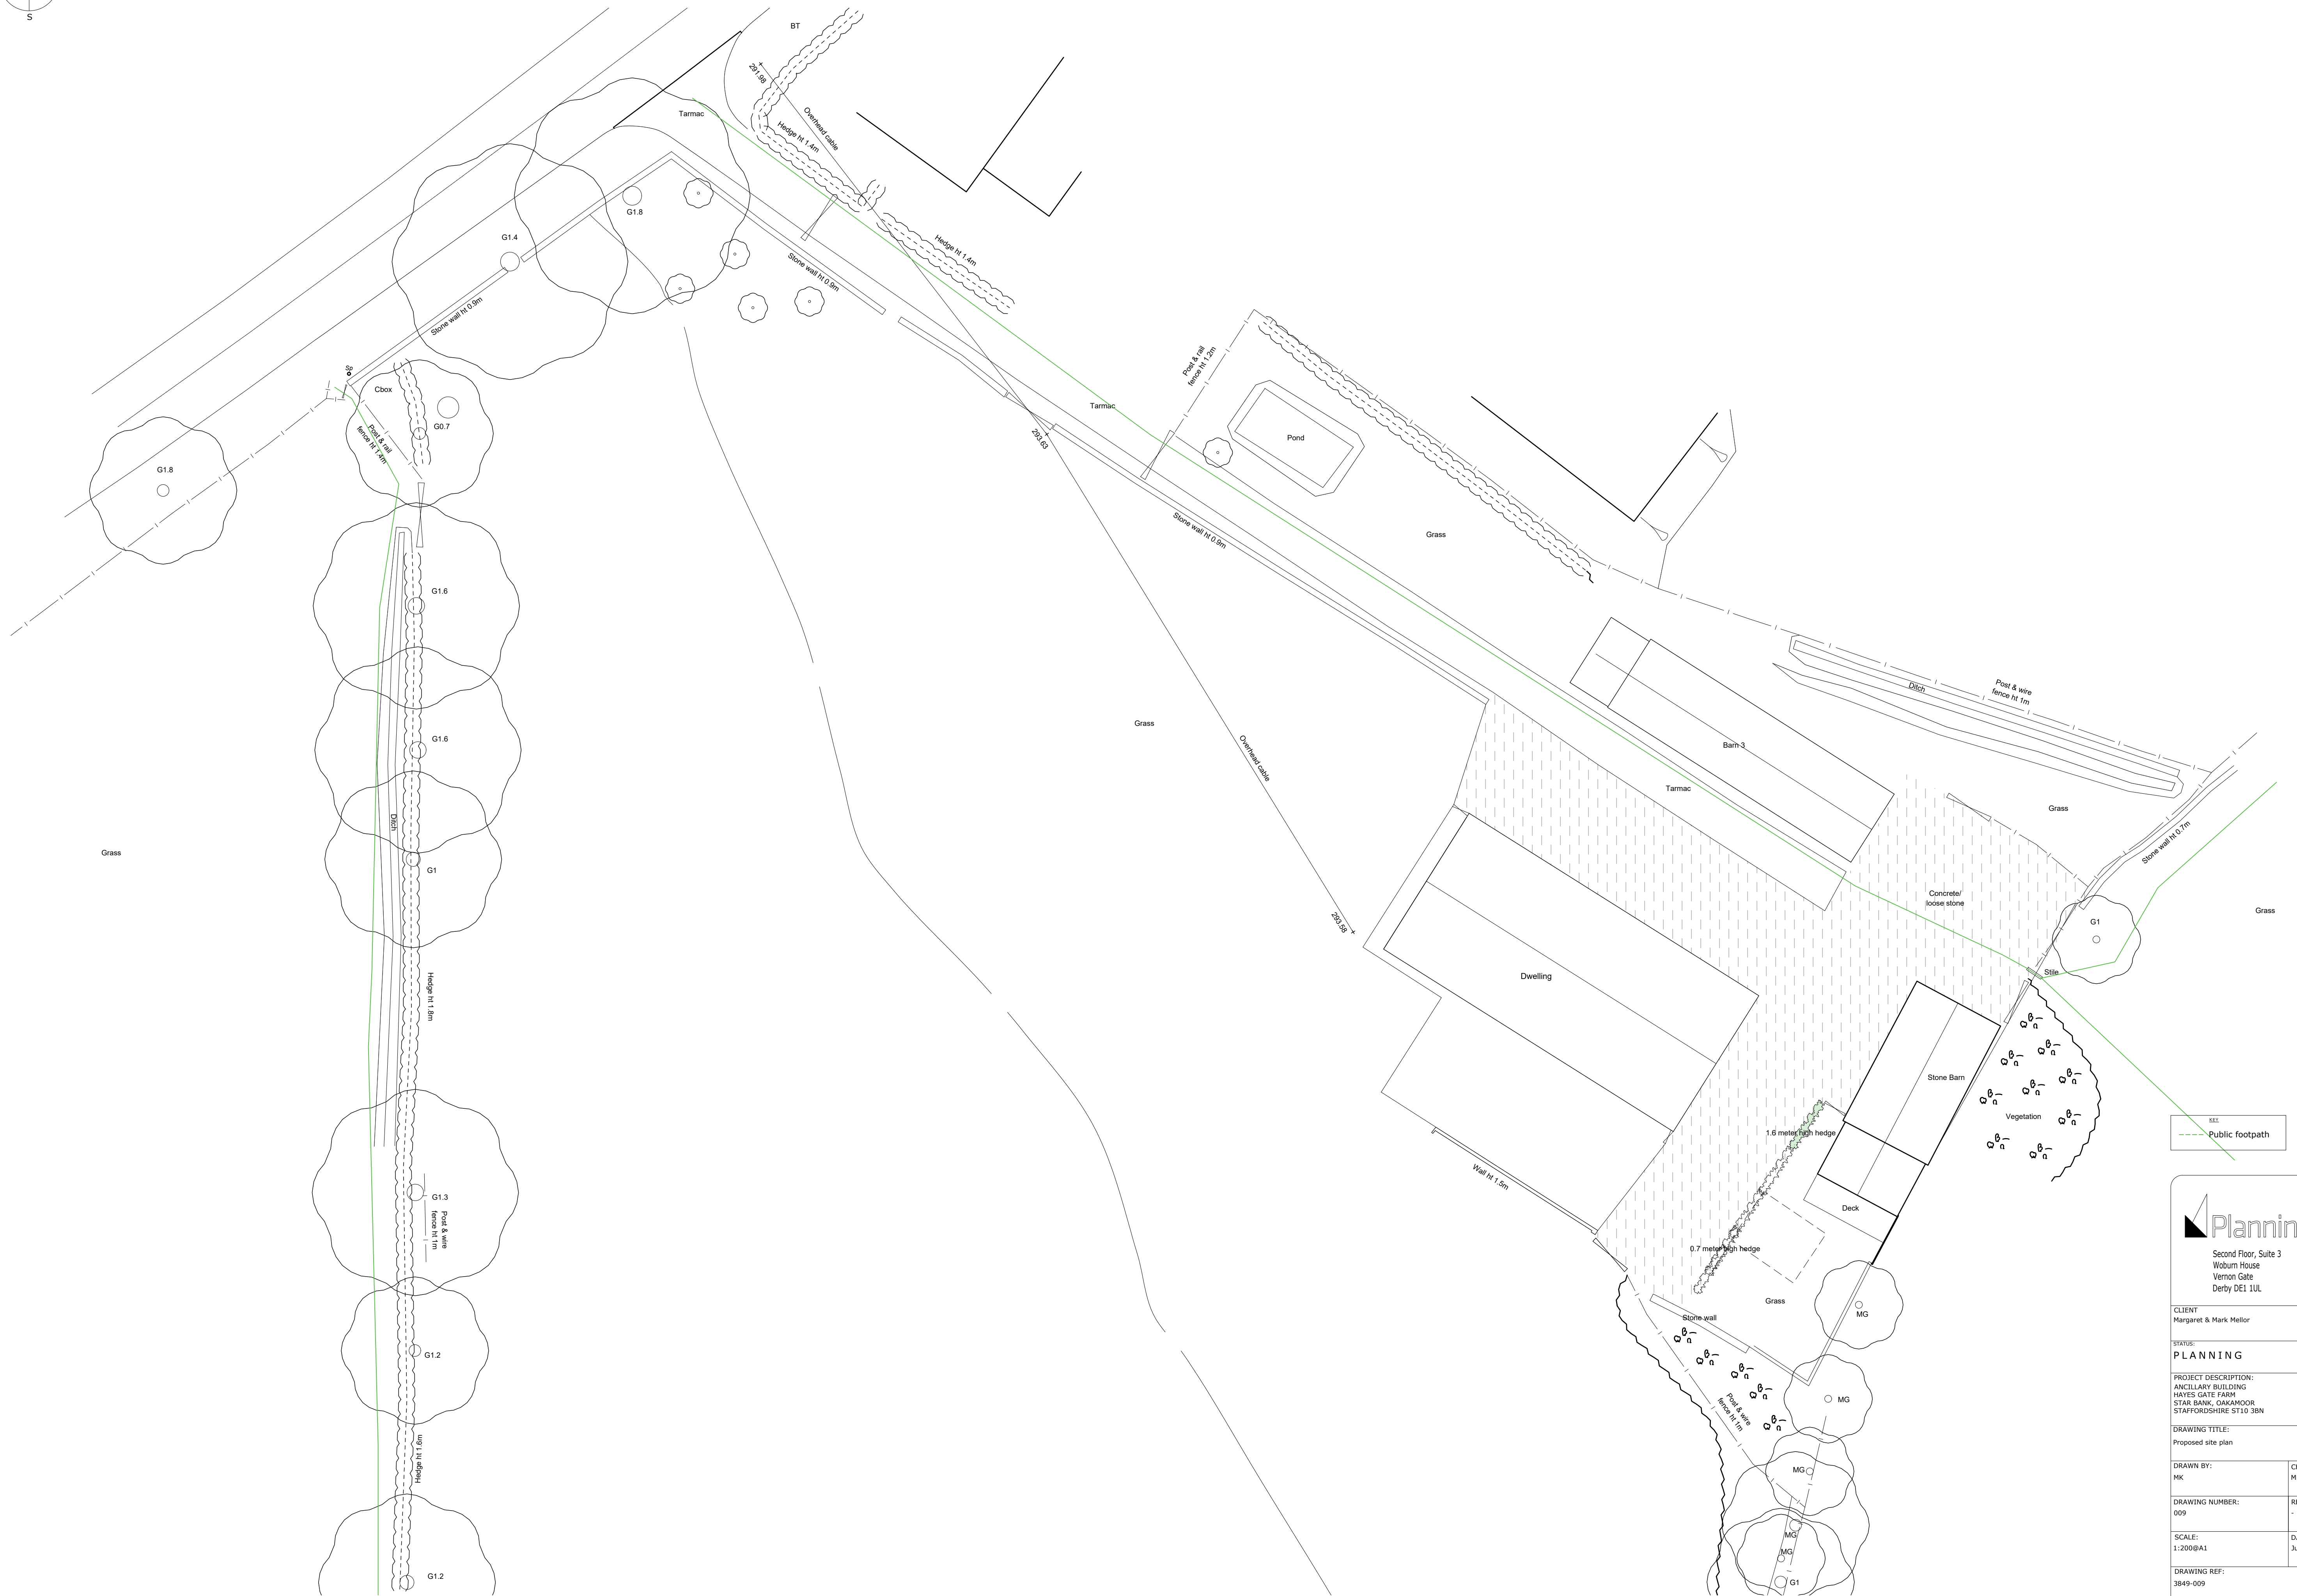

DRAWING REF:
849-009

TE:
e 2022

COPYRIGHT EXISTS ON THE DESIGNS AND INFORMATION SHOWN ON THIS DRAWING.
Contractor must verify all dimensions on site before making shop drawings or
commencing work of any kind. Architect to be notified of any discrepancies in dimensions
immediately.