


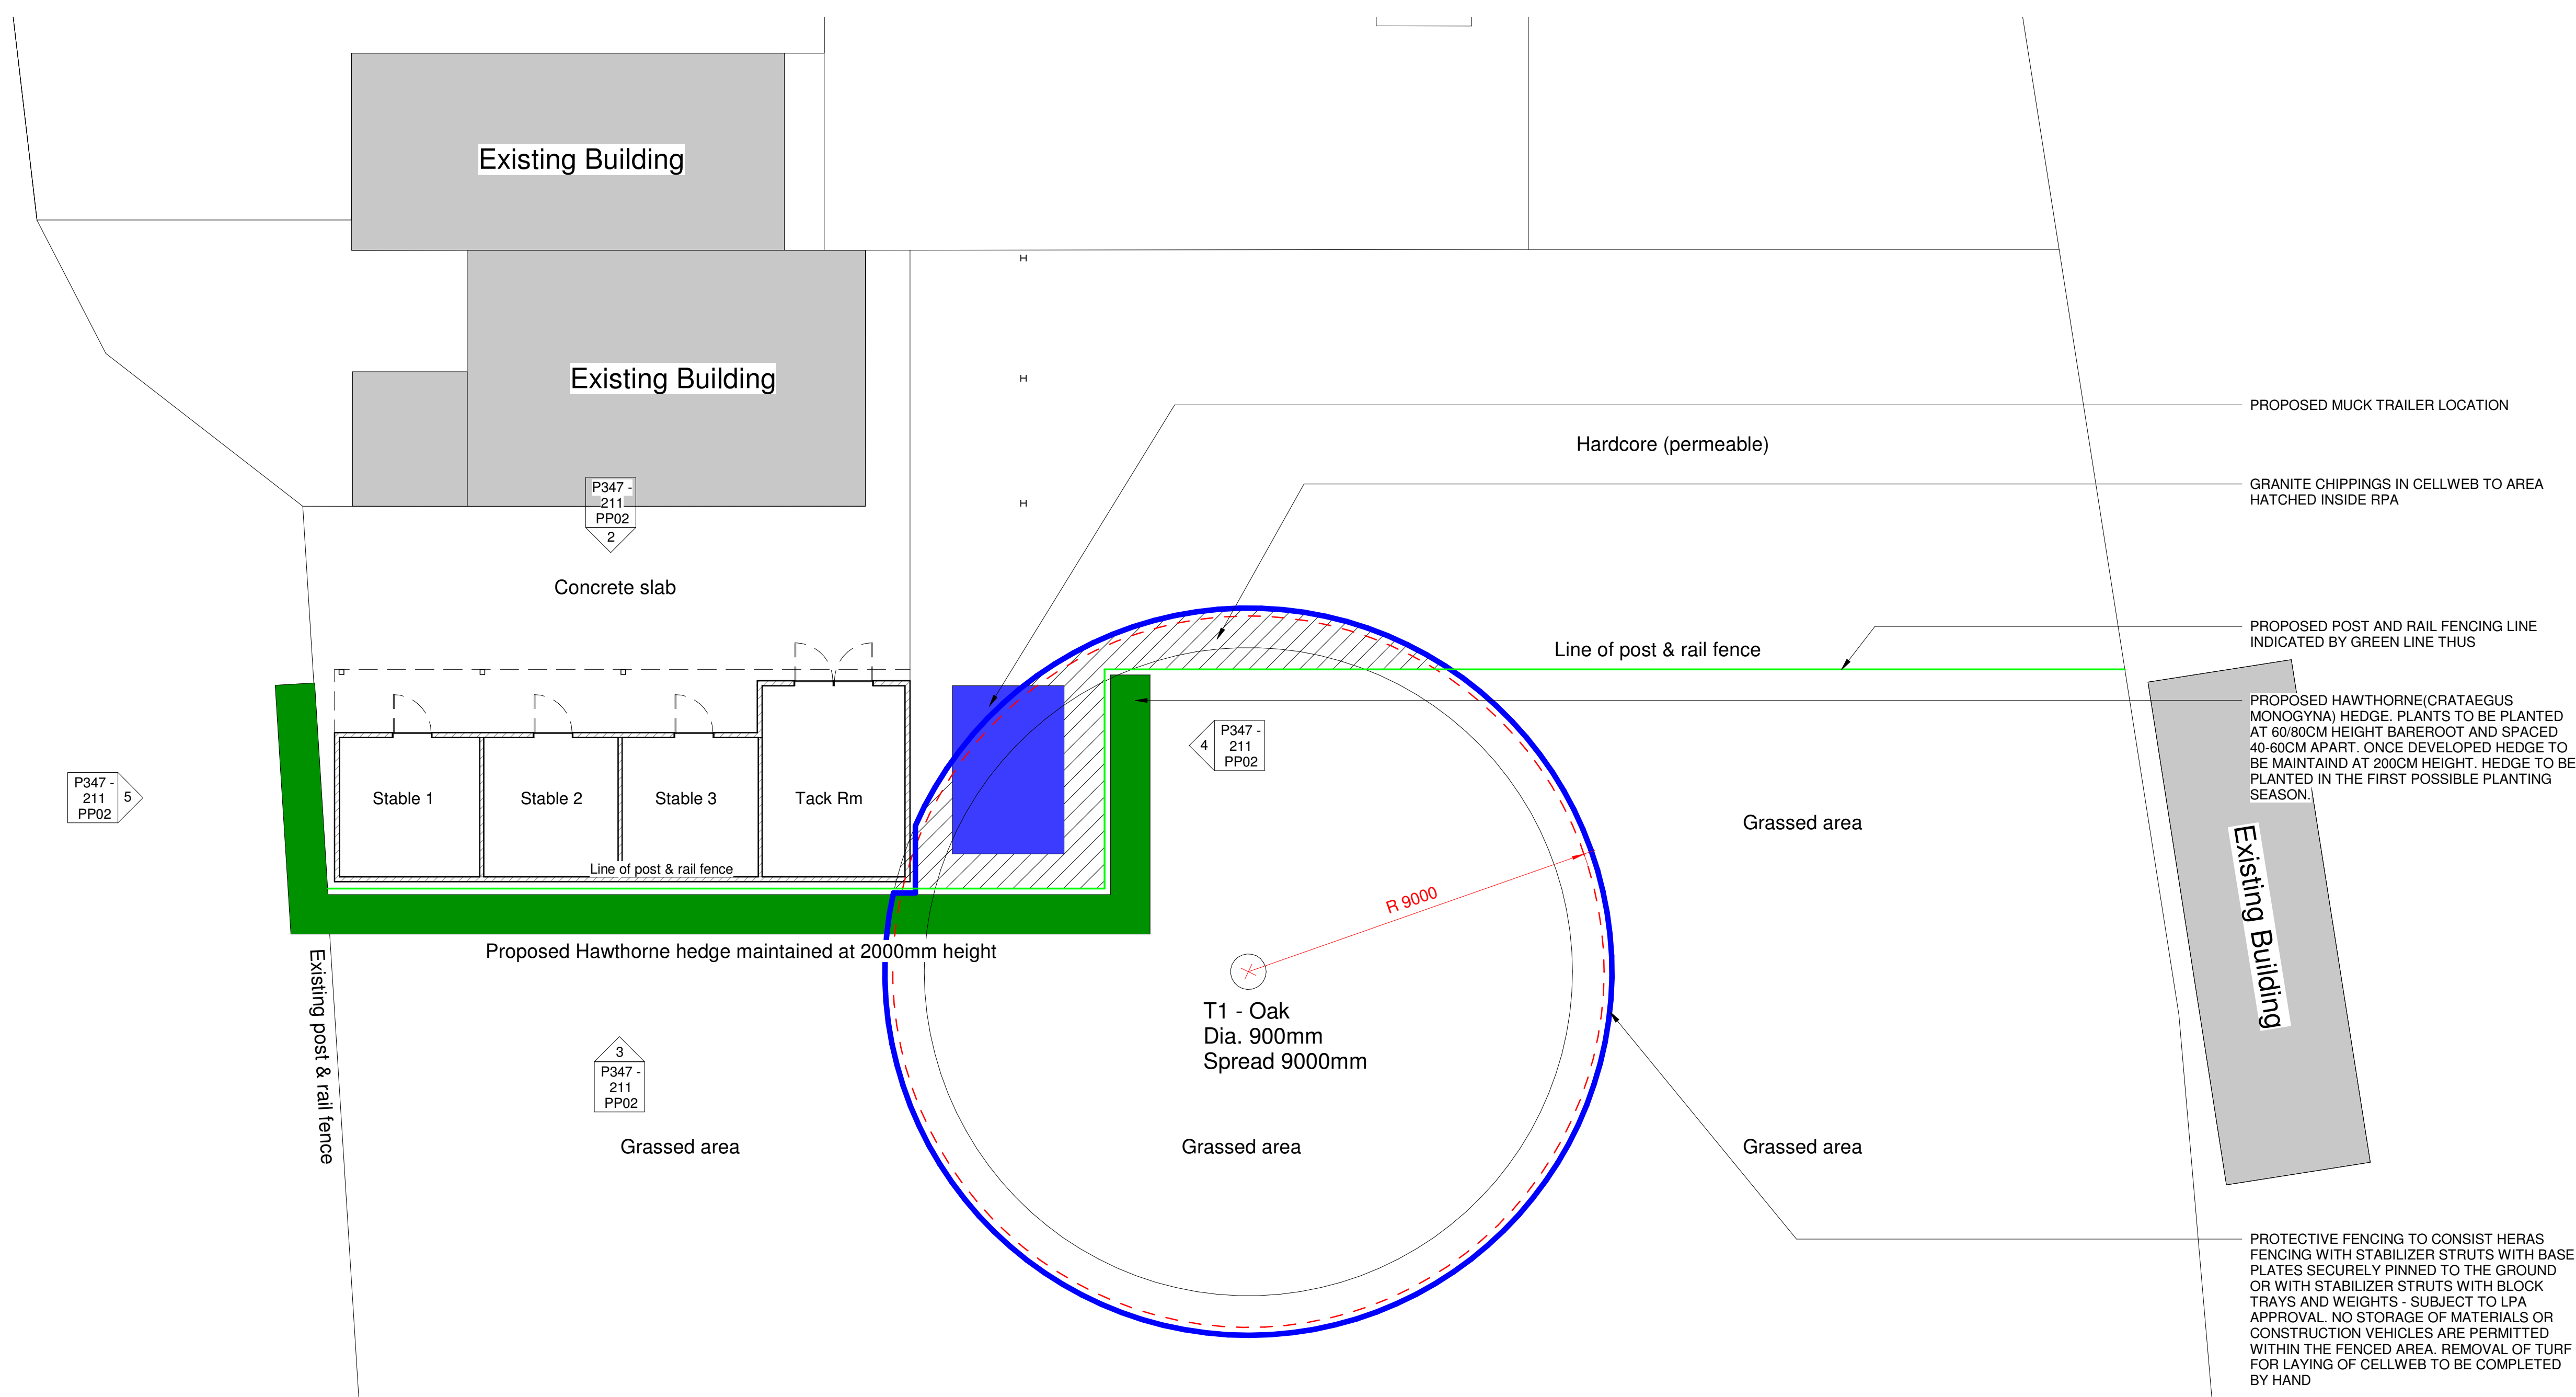

1 Proposed Part Block Plan
1 : 100

- KEY**
- TEMPORARY BS 5837 TREE PROTECTION FENCING
 - CELLWEB CONFINEMENT SYSTEM WITH GRANITE CHIPPINGS
 - ROOT PROTECTION ZONE OF TREE

GENERAL NOTES		
All work is to be completed in accordance with the planning consent notice ref.		
All building work is to conform with the 2010 Building Regulations and all subsequent revised documents and to the satisfaction of the building control officer.		
The contractor is to check all dimensions and conditions on site prior to commencing works.		
Works to be completed in strict accordance with all project specific documents produced in accordance with the CDM Regulations 2015.		
It remains the duty of the client and contractor to establish all legal boundaries on site.		
This drawing and its contents remain the copyright of EPOCH Architecture Ltd.		
KEY		
F.C.	-	Floor - Cill Height
C.H.	-	Head Height
D.H.	-	Door Head Height
[250]	-	Floor - Ceiling Height
ETPW.I.C.#	-	Existing Four Water Inspection Chamber
ES.W.I.C.#	-	Existing Surface Water Inspection Chamber
EC.W.M.H.#	-	Existing Combined Water Inspection Chamber
EP.W.M.H.#	-	Existing Full Water Manhole
ES.W.M.H.#	-	Existing Surface Water Manhole
EC.W.M.H.#	-	Existing Combined Water Manhole
Rwp.	-	Rainwater Pipe
SVP	-	Soil Vent Pipe
S.S.	-	Sub-Stack
G.	-	Gully
BIG.	-	Back Inlet Gully

DRAWING NOTES:

0m 2m 4m 6m 8m

VISUAL SCALE 1:100 @ A1

B	Proposed stable block location revised. Proposed stable block reduced in size. Proposed soft landscaping added.		19/06/24
A	Stable block reduced by one stable, layout and position revised further to the case officer and conservation officers comments		29/02/24
Rev:	Details:	By/Chk:	Date:



EPOCH Architecture Limited
12 Robin Hill, Bladuph Moor, Staffordshire, ST8 7NN
T: 01782 606336
M: 07709 260128
E: jonathan@epocharchitecture.co.uk
W: www.epocharchitecture.co.uk

EPOCH Architecture Limited
Registered in England & Wales
10183180

Client: Mr & Mrs Woodrow		
Project: 5 Mill Hayes Road, Knypersley Proposed Stable Block		
Drawing Title: Proposed Stable Part Block Plan		
Stage:	Status:	
Drawn By: EA	Date: 23/11/23	Scale: As indicated
EPOCH Project Number:	Client Project Number:	Sheet Size: A1
P347 - 210 PP01		Revision: B