


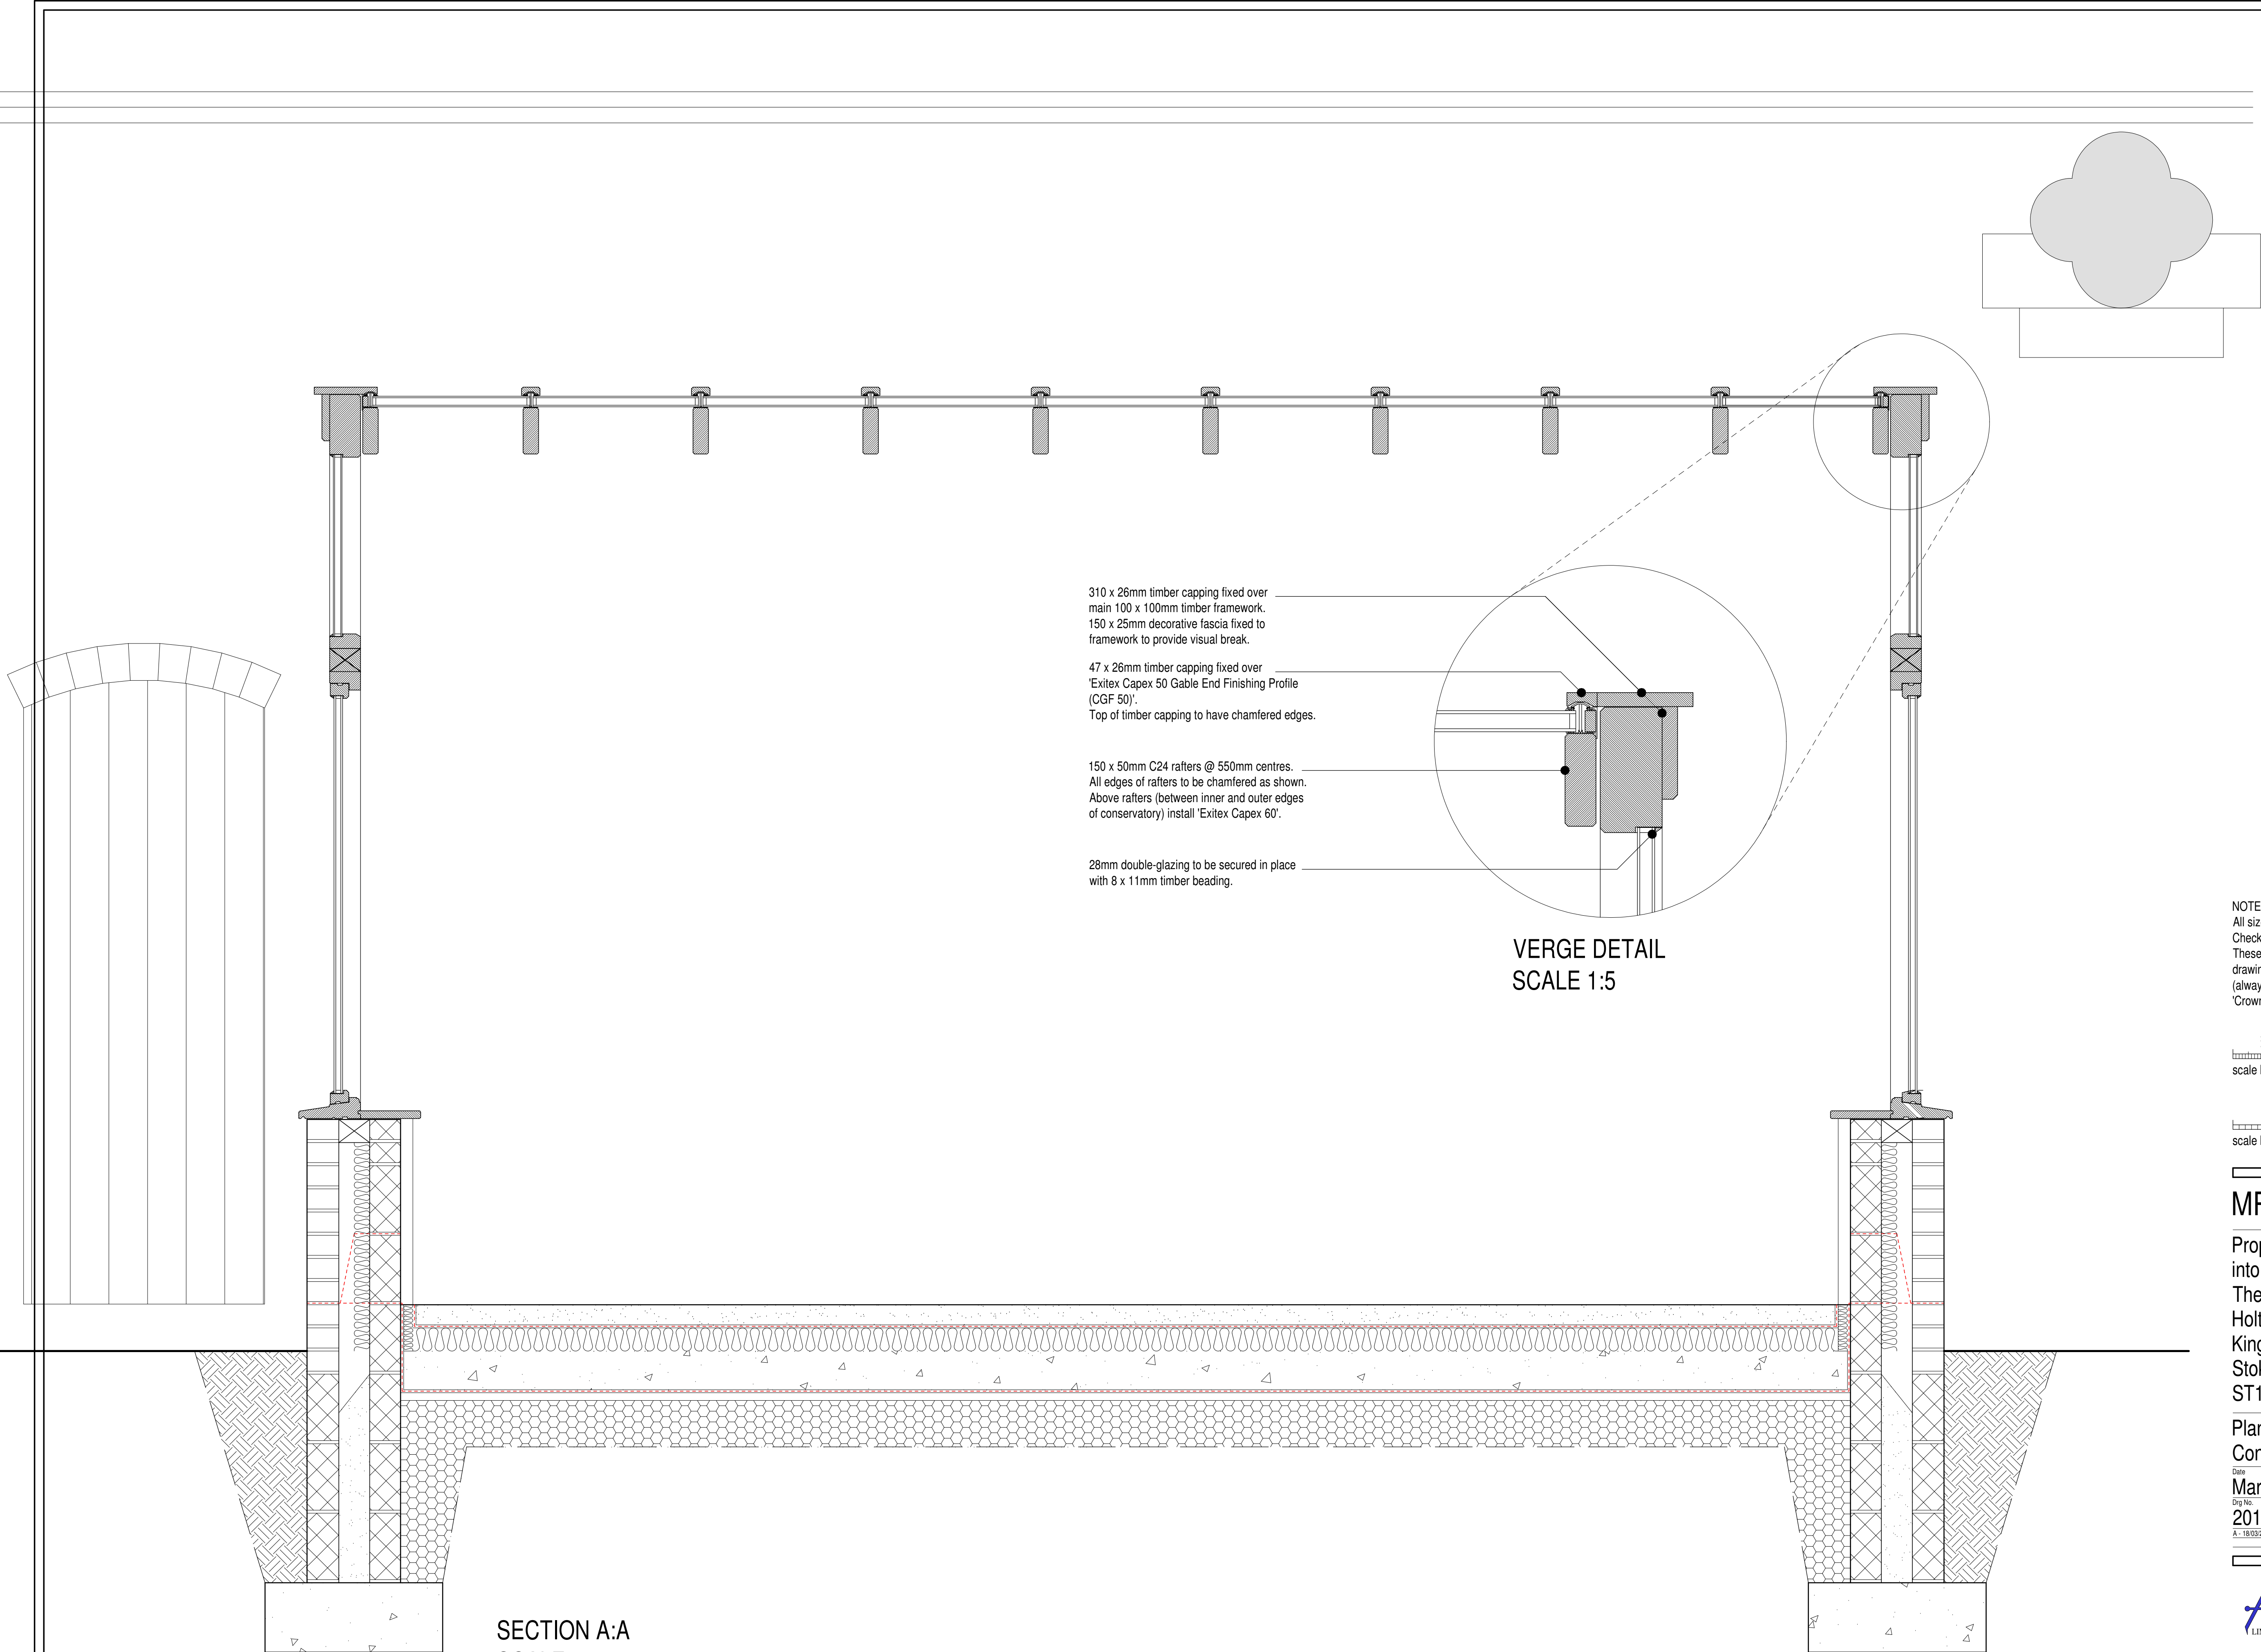


310 x 26mm timber capping fixed over main 100 x 100mm timber framework. 150 x 25mm decorative fascia fixed to framework to provide visual break.

47 x 26mm timber capping fixed over 'Exitex Capex 50 Gable End Finishing Profile (CGF 50)'. Top of timber capping to have chamfered edges.



150 x 50mm C24 rafters @ 550mm centres. All edges of rafters to be chamfered as shown. Above rafters (between inner and outer edges of conservatory) install 'Exitex Capex 60'.

28mm double-glazing to be secured in place with 8 x 11mm timber beading.

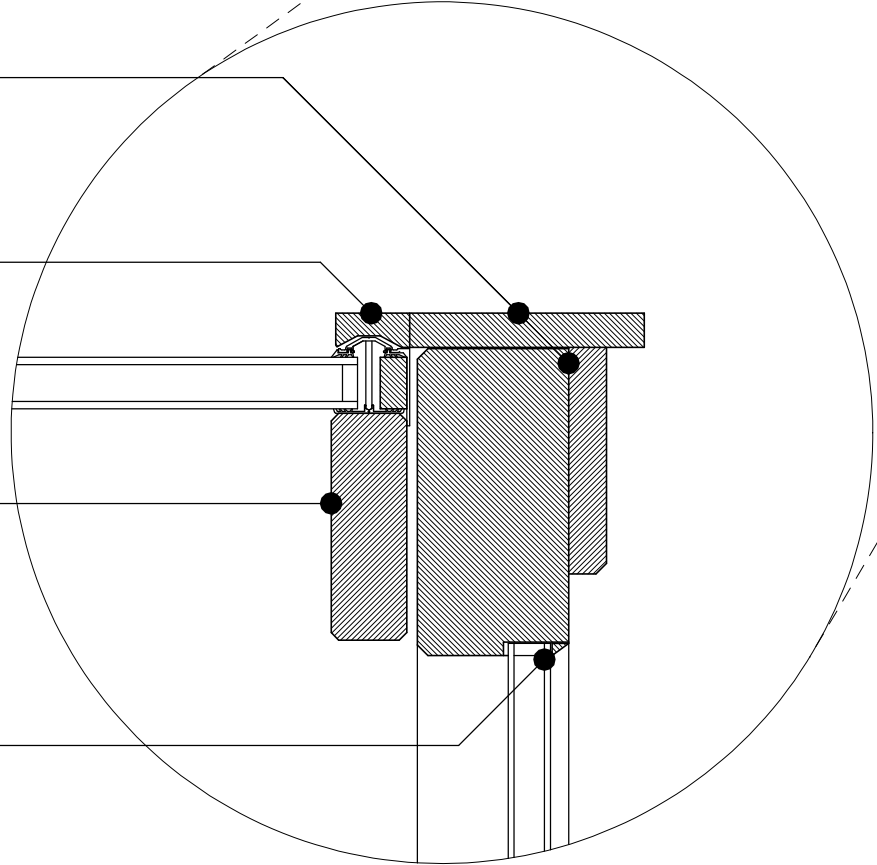

VERGE DETAIL
SCALE 1:5

NOTES -
All sizes shall be measured on site by the manufacturer. Check on site prior to commencement.
These details are to form part of the planning proposal for drawing ref: 2019-2442-02 Revision Q / 2019-2442-09 (always refer to the latest amended drawing).
'Crown - Clay White P3830F' paint finish to timber joinery.

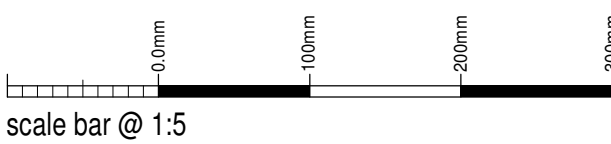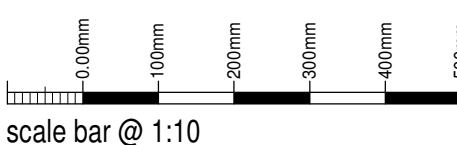

MRS RANGLES

Proposed Conversion of Outbuilding into Holiday Let at
The Old Rectory,
Holt Lane,
Kingsley,
Stoke-on-Trent,
ST10 2BA

Planning Conditions
Conservatory Details - Sheet 5

Date	Sheet	Scale
March 2022	A1	1:10 + 1:1
Dwg No.	Rev.	Drawn
2019-2442-15	A	NAW

A - 18/03/2024 - WINDOW FRAMES SET BACK 75MM



10 Cawdry Buildings, Fountain Street, Leek, ST13 6JP
Telephone: 01538 386002
E-mail: info@sammonsltd.co.uk
Web: www.sammonsltd.co.uk

This drawing is copyright.
All dimensions must be checked prior to commencement.