




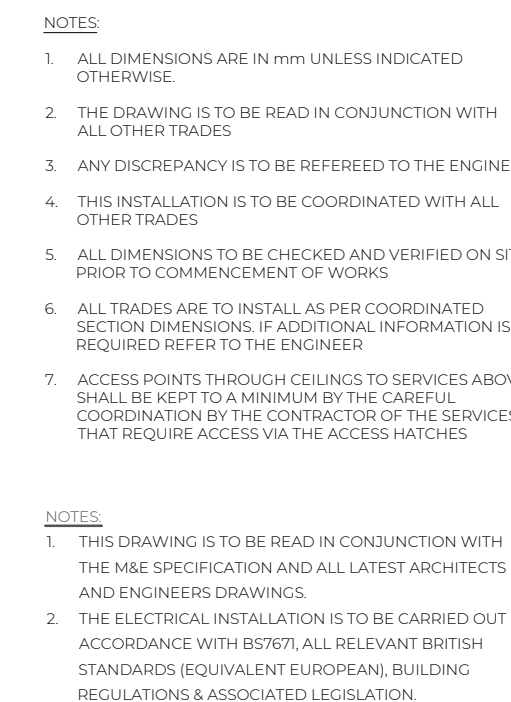

NO ALLOWANCE HAS BEEN MADE
FOR UPGRADES TO THE MUGA
LIGHTING & ASSOCIATED CABLING

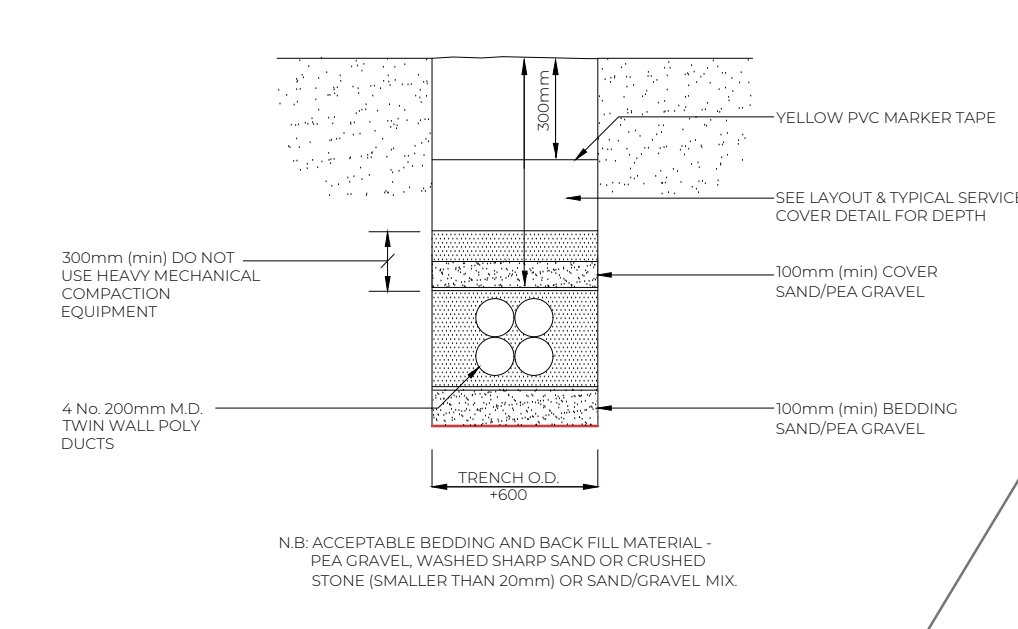

LIGHTING LEGEND			
SYMBOL	IMAGE	DESCRIPTION	MANUFACTURER
E1 		IN6 POST TOP LED LUMINAIRE c/w SEALED DIE CAST HOUSING, TEMPERED GLASS LENS, IN60 RATED	HOLOPHANE LIGHTING S-LINE POST TOP LED 3000K 37W-498lm-103lm/W
E2 		IN6 POST TOP LED LUMINAIRE c/w SEALED DIE CAST HOUSING, TEMPERED GLASS LENS, IN60 RATED	HOLOPHANE LIGHTING S-LINE POST TOP LED 3000K 43W-575lm-134lm/W
Ec 		EXISTING LIGHTING COLUMN	

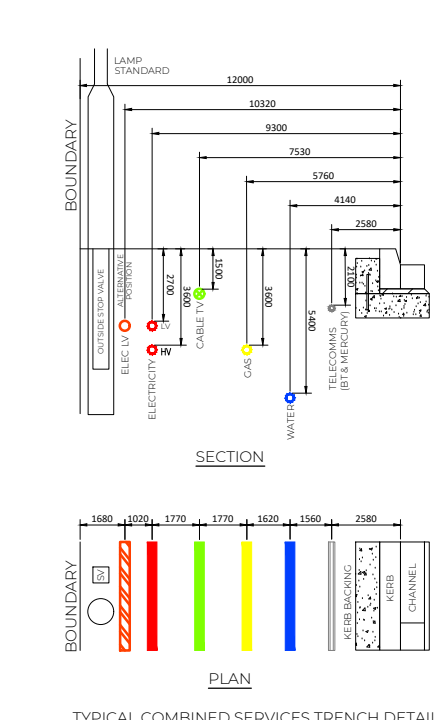

DETAIL NOTES

THE LAYOUT OF MAINS IS GENERALLY IN ACCORDANCE WITH THE 'REPORT OF JOINT COMMITTEE ON LOCATION OF UNDERGROUND SERVICES' PUBLISHED BY THE INSTITUTION OF CIVIL ENGINEERS.

THE DIMENSIONS SHOWN REPRESENT THE PRESCRIBED MINIMUM IN STRAIGHT ROUTES ON RESIDENTIAL SITES. VARIATION MAY BE NECESSARY AT CURVES AND CHANGE OF GRADIENT.

THE SPACE ALLOCATED IS CONSIDERED TO BE THE MINIMUM AND IN CERTAIN CIRCUMSTANCES, E.G. WHERE BOTH HV AND LV CABLES ARE LAID, THE LV CABLE WILL BE LAID IN THE SPACE BETWEEN THE MAINS AND ADDITIONAL WIDTH MAY BE REQUIRED.

WHERE SERVICES ARE TO BE CONNECTED TO GAS MAINS, A MINIMUM DISTANCE OF 20cm IS REQUIRED BETWEEN THE BUILDING LINE AND THE CENTRE LINE OF THE MAIN.

DIMENSIONS SHOULD ALWAYS BE MEASURED FROM THE DEAD OF THE DRAINAGE AND

P3	FOR PLANNING	03.07.24	SD	MSL
P2	FOR PLANNING	15.03.24	SD	MSL
P1	FOR PLANNING	15.03.24	SD	MSL
Rev	Description	Date	Rev By	Checked

Description	Date	Rev By
FOR PLANNING		

CLIENT ALLIANCE LEISURE

PROJECT BROUGH PARK LEISURE CENTRE


ELECTRICAL SERVICES
PROPOSED CAR PARK LIGHTING,
ENCLOSING & SITE SUBSTATION

EV CHARGING & SITE DUCT WORK LAYOUT

Scale 1:100 @ A0 Drawn by SD

Date 04/03/24 Checked by MSL

Drawings Produced By:

HENSALL

DOWNLOAD THE
FREE KLIRITY APP

MECHANICAL SERVICES Ltd. Roofli Hall
Roofli Road

www.hensall.com Eggborough
Tel : 01977 562318 North Yorkshire

Fax: 01977 662127 DN14 0NY


HENSAI

HENSALL

Job No.	Org No.	Rev.
2399-HEN	PRO-XX-00-E-6915	P3