


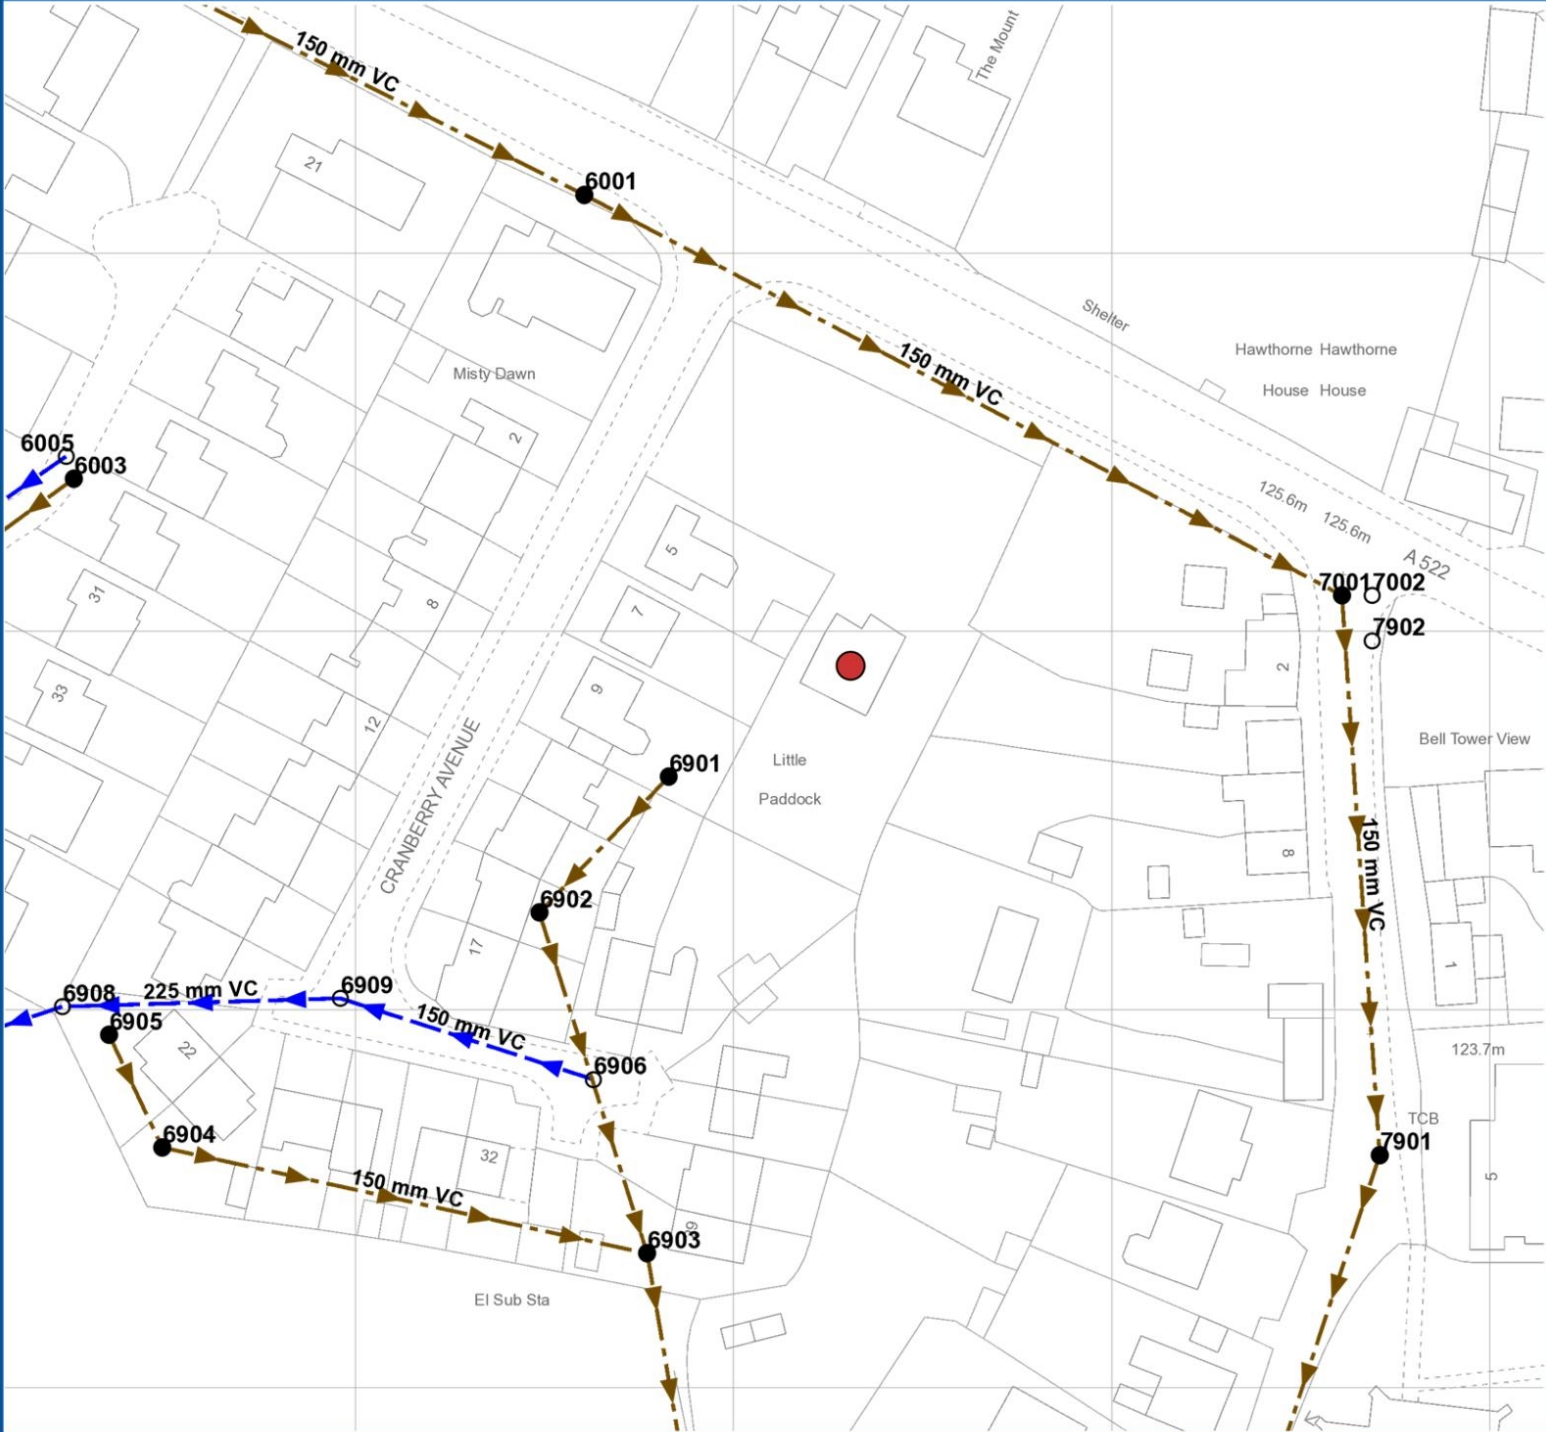

Reference	Cover Level	Invert Level Upstream	Invert Level Downstream	Purpose	Material	Pipe Shape	Max Size	Min Size	Gradient	Year Laid
SK02376901	126.16	125.16	<UNK>	F	VC	C	150	<UNK>	0	31/12/1899 00:00:00
SK02376908	<UNK>	<UNK>	117.087	S	<UNK>	<UNK>	<UNK>	<UNK>	0	31/12/1899 00:00:00
SK02376904	124.6999	123.31	122.69	F	VC	C	150	<UNK>	105.66	31/12/1899 00:00:00
SK02377901	123.7099	122.14	<UNK>	F	VC	C	150	<UNK>	0	31/12/1899 00:00:00
SK02387001	125.33	123.45	122.17	F	VC	C	150	<UNK>	57.95	31/12/1899 00:00:00
SK02386005	126.72	125.6	124.55	S	VC	C	150	<UNK>	14.3	31/12/1899 00:00:00
SK02376909	125.76	123.37	<UNK>	S	VC	C	225	<UNK>	0	31/12/1899 00:00:00
SK02376906	125.0299	123.7	123.43	S	VC	C	150	<UNK>	128.85	31/12/1899 00:00:00
SK02376905	124.87	123.62	123.32	F	VC	C	150	<UNK>	55.17	31/12/1899 00:00:00
SK02386003	126.72	125.2	124.25	F	VC	C	150	<UNK>	16.4	31/12/1899 00:00:00
SK02376903	124	122.62	122.18	F	VC	C	150	<UNK>	59.8	31/12/1899 00:00:00
SK02386001	127.8899	126.38	123.47	F	VC	C	150	<UNK>	38.89	31/12/1899 00:00:00
SK02376902	<UNK>	<UNK>	122.66	F	VC	C	150	<UNK>	0	31/12/1899 00:00:00

LEGEND

Operational Site

Waste Water Pump

Transfered Asset

S24

S104

S102

Null Private

Null

None

Highway Drain

Adopted Sewer

Storage

DS

Disposal Site

Off-Line Waste Water Storage

On-Line Waste Water Storage

Wet Well

Waste Water Process Structure

119

111

117

1111

Manhole

Foul Bifurcation Manhole

Combined Bifurcation Manhole

Surface Water Bifurcation Manhole

Dual Manhole

Foul Single Manhole

Combined Single Manhole

Surface Water Single Manhole

Twin Manhole

Foul Adopted Manhole

Combined Adopted Manhole

Surface Adopted Manhole

Transfered Manhole

Unsurveyed Manhole

Gravity Sewer Pipe

Foul Gravity Sewer

Combined Gravity Sewer

Surface Water Gravity Sewer

S104 Surface Water Gravity Sewer

S104 Combined Gravity Sewer

S104 Foul Gravity Sewer

Private Surface Water Gravity Sewer

Private Combined Gravity Sewer

Private Foul Gravity Sewer

Surface Water Unsurveyed Pipe

Combined Unsurveyed Pipe

Foul Vacuum Sewer

Combined Vacuum Sewer

S104 Surface Water Vacuum Sewer

S104 Combined Vacuum Sewer

S104 Foul Vacuum Sewer

Private Surface Water Vacuum Sewer

Private Combined Vacuum Sewer

Private Foul Vacuum Sewer

Surface Water Siphon

Combined Siphon

Foul Siphon

Private Surface Water Siphon

Private Combined Siphon

S104 Surface Water Siphon

S104 Combined Siphon

S104 Foul Siphon

Surface Water Unsurveyed Pipe

Combined Unsurveyed Pipe

Foul Unsurveyed Pipe

Disposal Pipe

Service Pipe

Surface Water Lateral Drain

Combined Lateral Drain

Fitting

Foul Lateral Drain

S104 Surface Water Lateral Drain

S104 Combined Lateral Drain

S104 Foul Lateral Drain

Private Surface Water Lateral Drain

Private Combined Lateral Drain

Private Foul Lateral Drain

Transfered Surface Water Lateral Dia

Transfered Combined Lateral Drain

Transfered Foul Lateral Drain

Ancillary

Balancing Lagoon

Grease Trap

Interceptor

Screen

Chamber

Flushing Chamber

Scalaway

Overflow

Connector

Sewer Junctions

SewerLine Connection Node

Blind Shaft

Facility Connector

Head Node

Lamphole

Sewerage Air Valve

Sewerage Chemical Injection Point

Sewerage Hatch Box

Sewerage Pressure Washout

Vent Column

Waste Water Outfall

Control Valve

Hydrobrake

Penstock

Sewerage Isolation Valve

Sewerage Non Return Valve

LandlineSymbol

Culvert Symbol

Direction Of Flow Symbol

Boundary Half Meeting Symbol

Bench Mark Symbol

Railway Switch Symbol

Road Related Flow Symbol

Print50mLine

MATERIALS

-
- AC
- BR
- CC
- CI
- CO
- CSB
- CSU
- DI
- GRP
- MAC
- MAR
- PE
- PF
- PP
- PSC
- PVC
- RPM
- SI
- ST
- U
- VC
- XXX
- NONE
- ASBESTOS CEME
- BRICK
- CONCRETE BOX CULVERT
- CAST IRON
- CONCRETE
- CONCRETE SEGMENTS (BOLTED)
- CONCRETE SEGMENTS (UNBOLTED)
- DUCTILE IRON
- GLASS REINFORCED PLASTIC
- MASONRY IN REGULAR COURSES
- MASONRY RANDOMLY COURSED
- POLYETHLENE
- PITCH
- POLYPROPYLENE
- PLASTIC STEEL COMPOSITE
- POLYVINYL CHLORIDE
- REINFORCED PLASTIC MATRIX
- SPUN (GREY) IRON
- STEEL
- UNKNOWN
- VITRIFIED CLAY
- OTHER

CATEGORIES

- W
- C
- DB
- SE
- FV
- BD
- S
- D
- S104
- WEIR
- CASCADE
- DAMBOARD
- SIDE ENTRY
- FLAP VALVE
- BACK DROP
- SIPHON
- HIGHWAY DRAIN
- SECTION 104

SHAPE

- C
- E
- O
- R
- S
- T
- U
- CIRCULAR
- EGG SHAPED
- OTHER
- RECTANGLE
- SQUARE
- TRAPEZOIDAL
- UNKNOWN

PURPOSE

- C
- E
- F
- L
- S
- COMBINED
- FINAL EFFLUENT
- FOUL
- SLUDGE
- SURFACE WATER



Severn Trent Water Limited
Asset Data Management
PO Box 5344
Coventry
CV3 9FT
Telephone: 0345 601 6616

SEWER RECORD (Tabular)

O/S Map Scale: 1:1,000
Date of Issue: 15-07-24
This map is centred upon:
X: 402705.36 Y: 337988.58

- Disclaimer Statement**
- 1 Do not scale off this Map.
- 2 This plan and any information supplied with it is furnished as a general guide, is only valid at the date of issue and no warranty as to its correctness is given or implied. In particular this plan and any information shown on it must not be relied upon in the event of any development or works (including but not limited to excavations) in the vicinity of SEVERN TRENT WATER assets or for the purposes of determining the suitability of a point of connection to the sewerage or distribution systems.
- 3 On 1 October 2011 most private sewers and private lateral drains in Severn Trent Water's sewerage area, which were connected to a public sewer as at 1 July 2011, transferred to the ownership of Severn Trent Water and became public sewers and public lateral drains. A further transfer takes place on 1 October 2012. Private pumping stations, which form part of these sewers or lateral drains, will transfer to ownership of Severn Trent Water on or before 1 October 2016. Severn Trent Water does not possess complete records of these assets. These assets may not be displayed on the map.
- 4 Reproduction by permission of Ordnance Survey on behalf of HMSO. Crown Copyright and database right 2004. All rights reserved.
- 5 Ordnance Survey licence number: 100031673
- 6 Document users other than SEVERN TRENT WATER business users are advised that this document is provided for reference purpose only and is subject to copyright, therefore, no further copies should be made from it.