

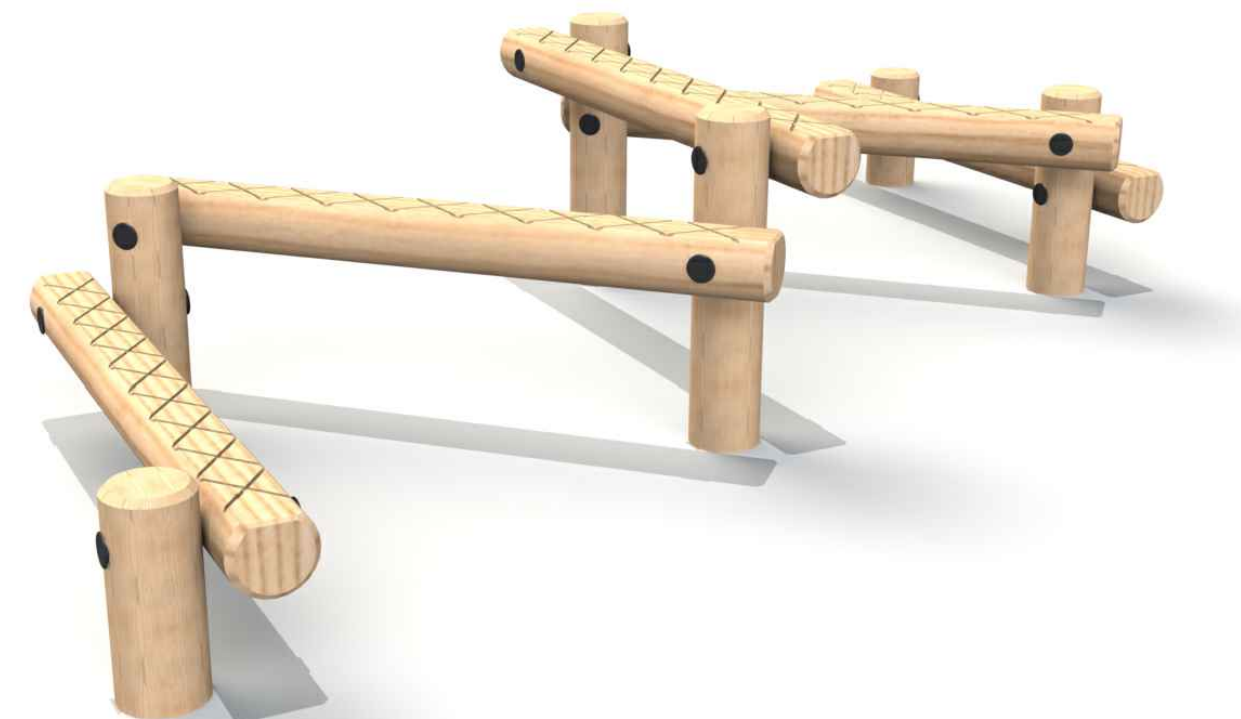
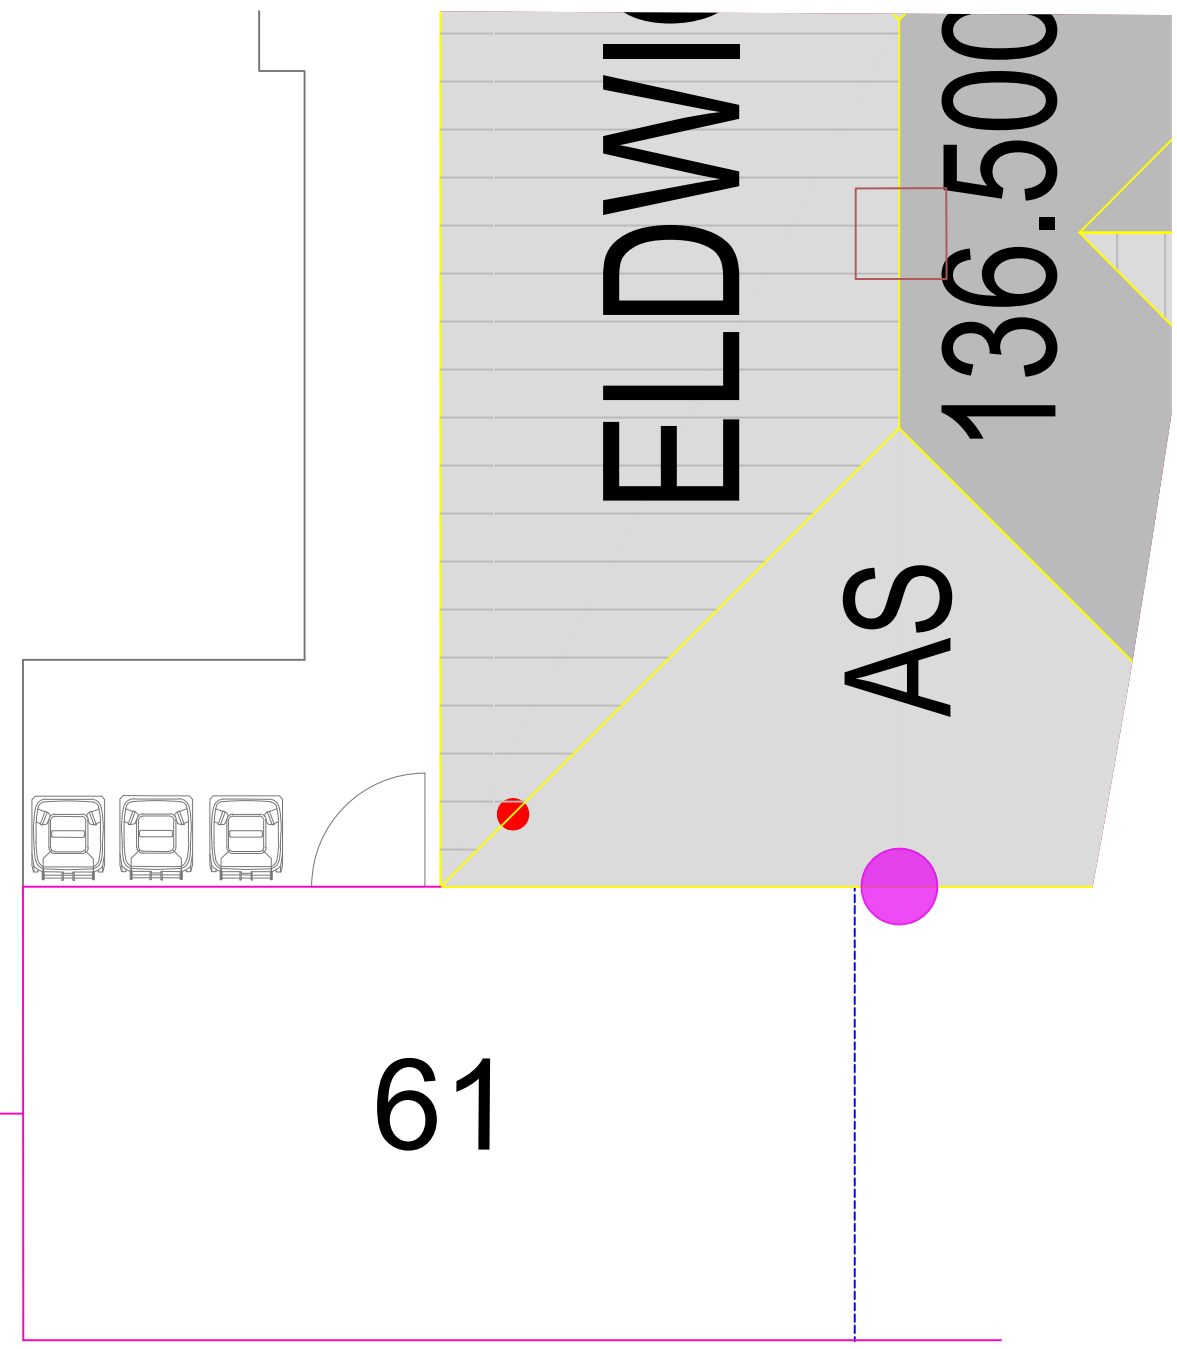


Orientation of site has not been checked, design subject to check before installation

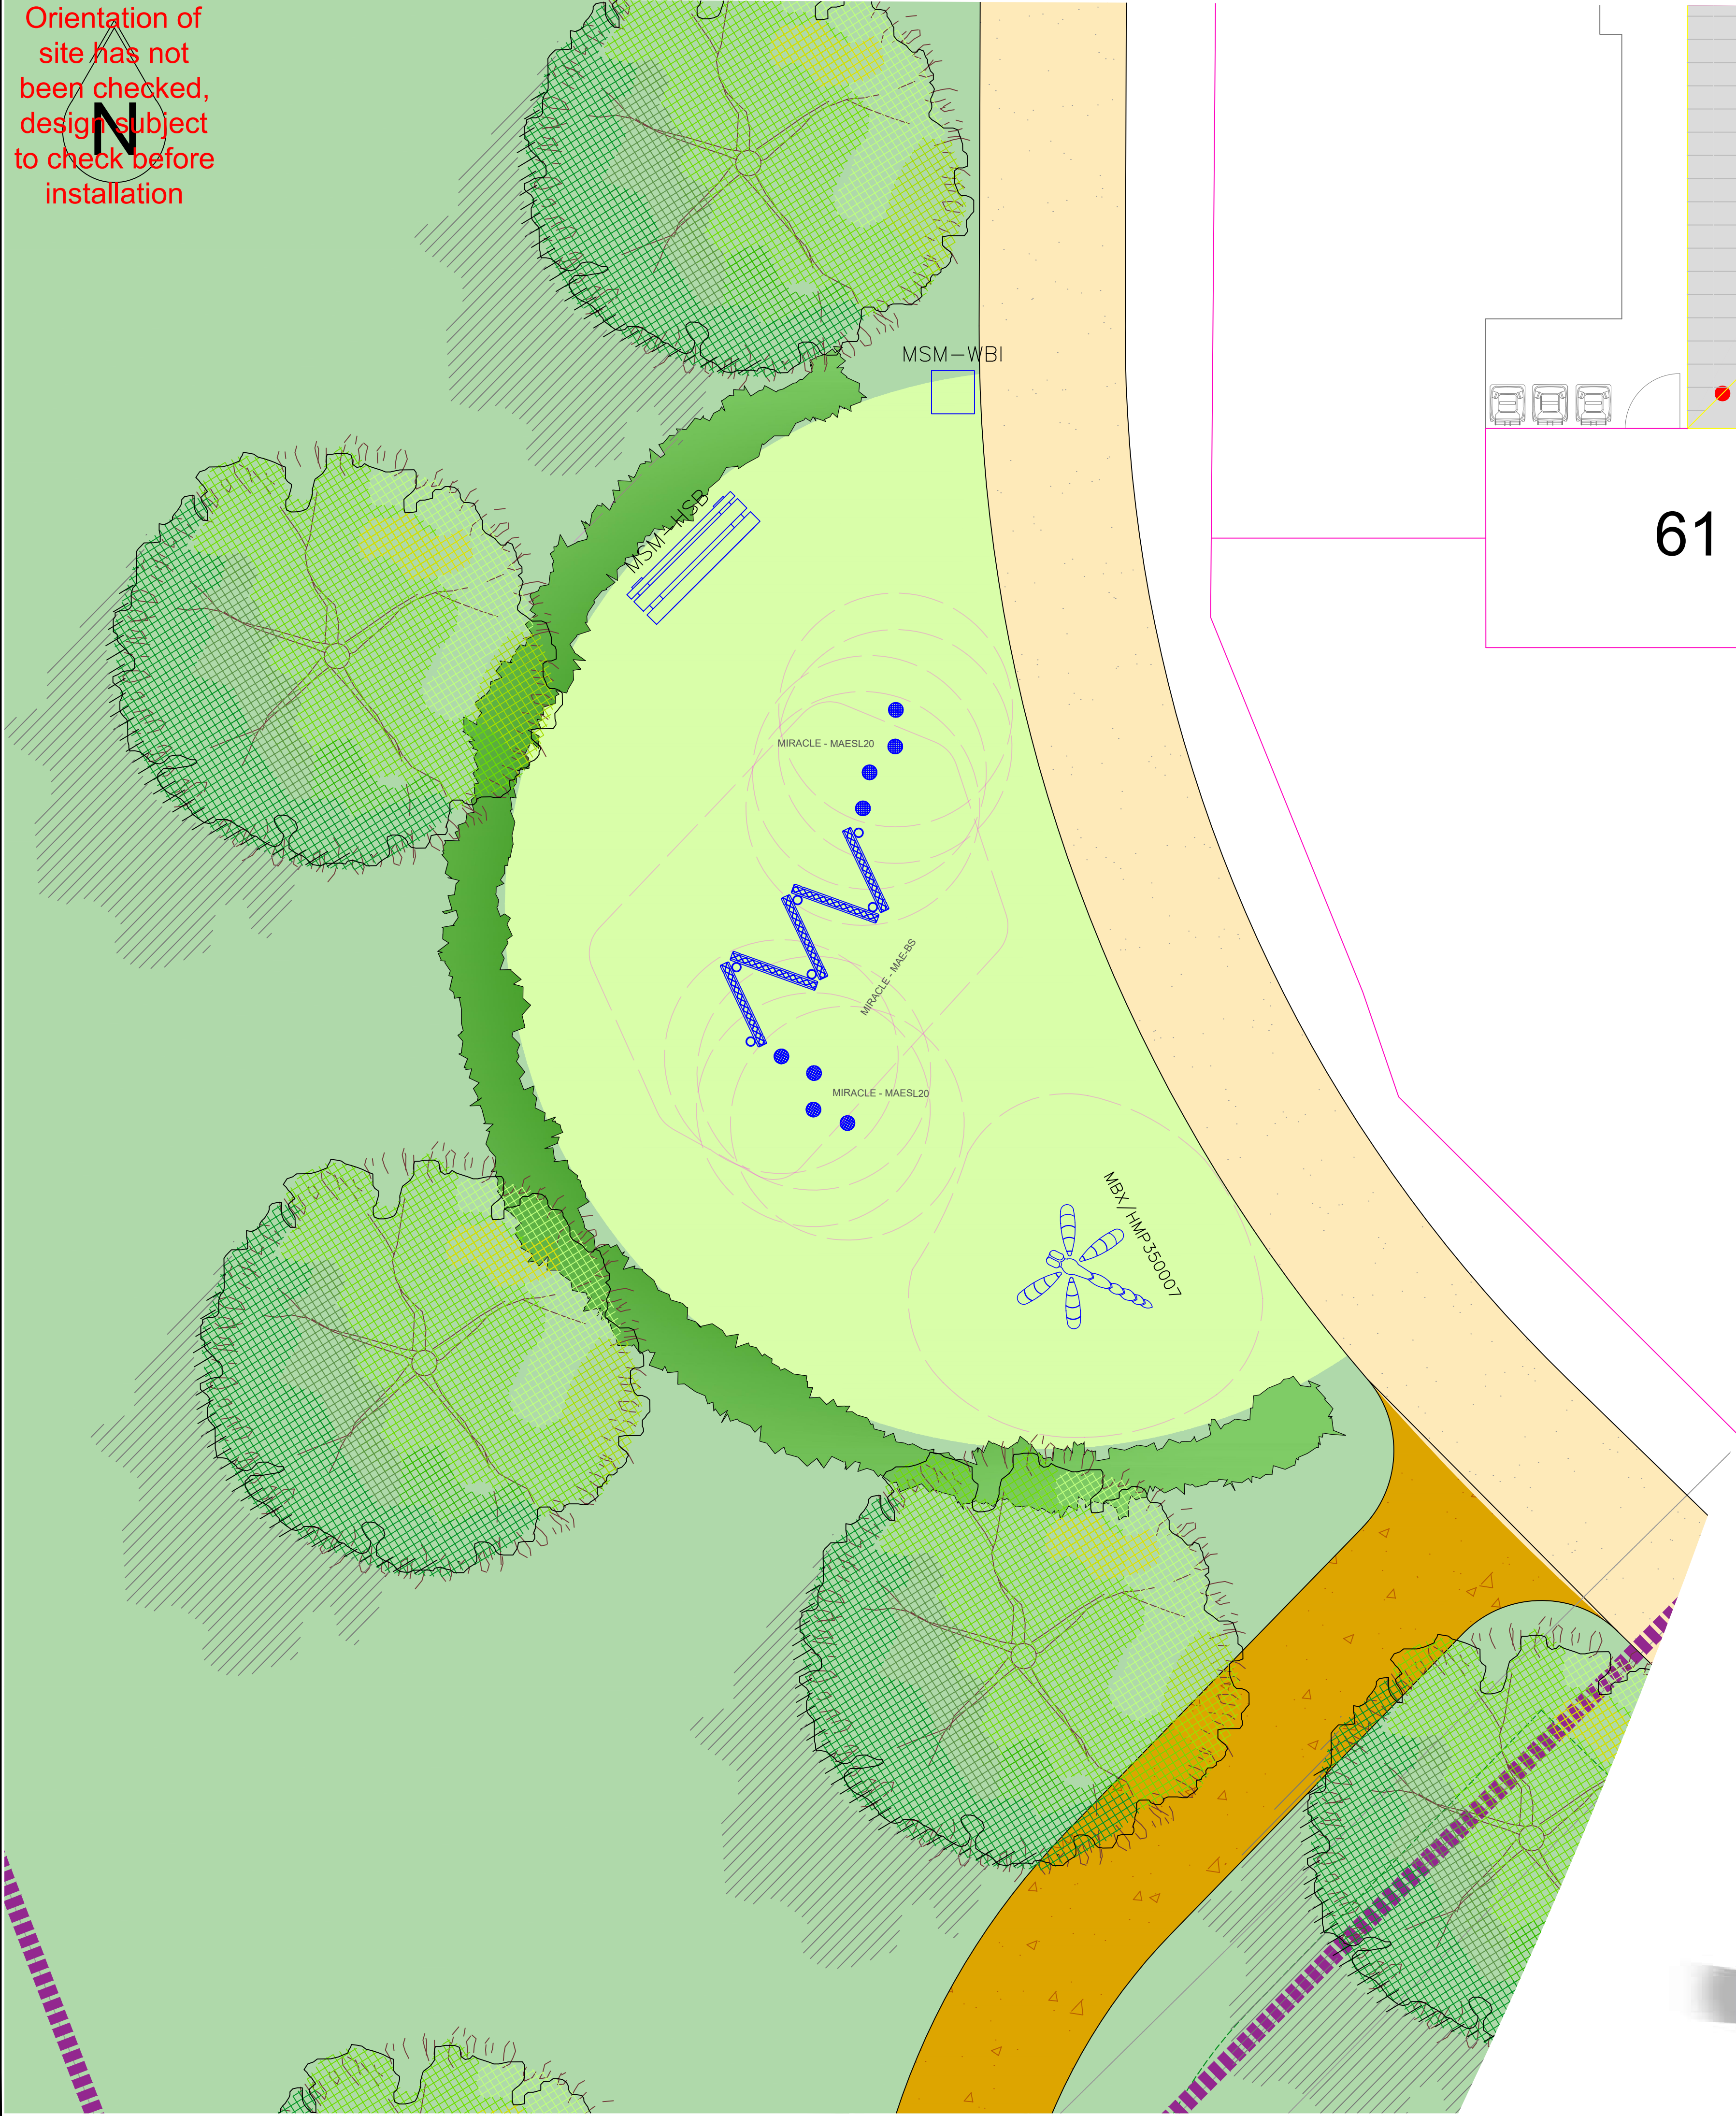

MAEBS - Balance Slalom

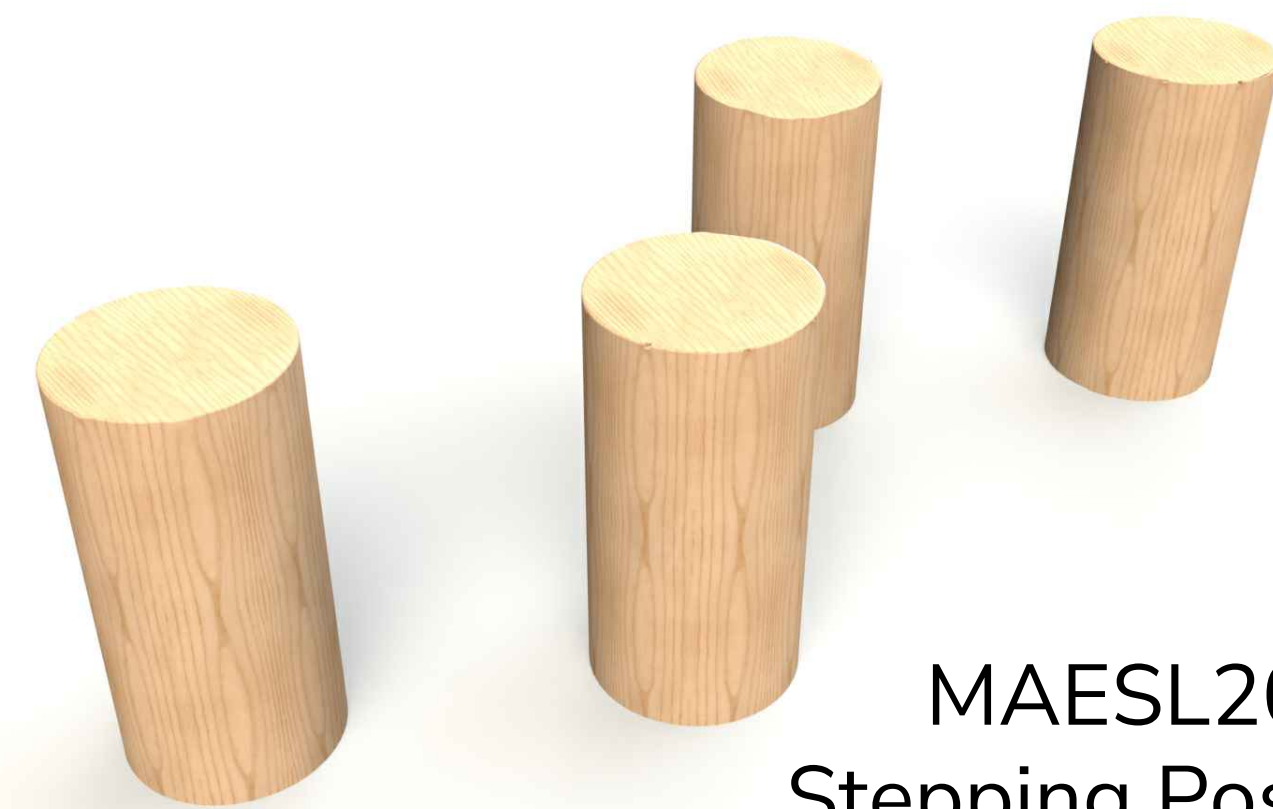

MAESL20 - Stepping Posts



MBX/HMP350007 - Dragonfly Sculpture



MSM-WBL - Litter Bin



MSM-HSB - Bench



Miracle
Design & Play

TEL: ++44 (0)1604 658240
E-MAIL: sales@miracledandp.co.uk
WEB: www.miracledesignandplay.co.uk

PROJECT TITLE: **Cheadle Road, Upper Tean**

SHEET TITLE: **Proposal**

KEY:

Surfacing:

-  Bark Mulch Pathway by Client
-  Compacted Aggregate Pathway by Client
-  Existing Grass

Landscaping:

-  Trees by Client
-  Planting by Client

Equipment Fall Zone (No safety surfacing required if located on well maintained turf and under 1.5m GPH)

REVISIONS		
Issue	Description	Date
-	-	-

DRAWN BY: **G. Medica**

REVISED BY:

CHECKED BY: **J. Gaskin**

SCALE: **1:50@A1** ISSUE: **--**

CLIENT: **Keepmoat Homes**

DRAWING NO: **Q9410**

DATE: **27/06/23**

© 2023 MIRACLE DESIGN AND PLAY LTD, "ALL RIGHTS RESERVED, THIS DRAWING MAY NOT BE REPRODUCED, TRANSMITTED OR STORED IN WHOLE OR IN PART WITHOUT OUR WRITTEN CONSENT"