


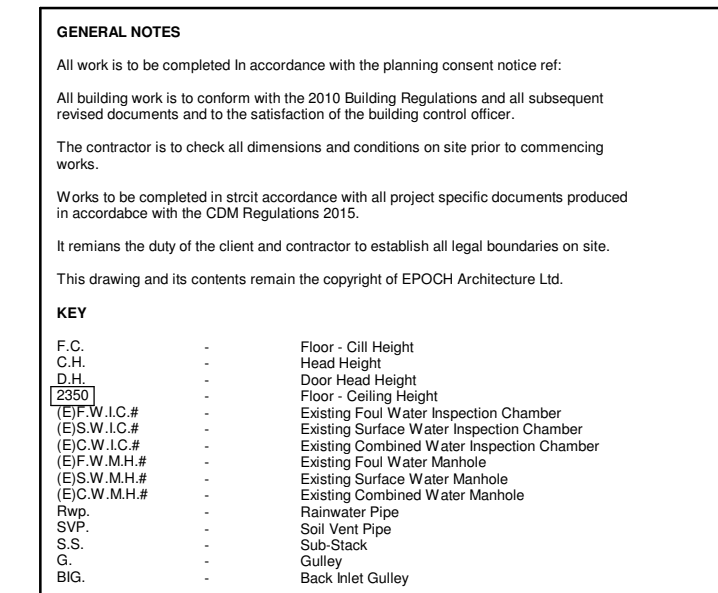

0m 4m 8m 12m 16m

VISUAL SCALE 1:200 @ A1

C	Minor revisions made and materials confirmed further to discussions with the case officer		08/08/24
B	Parking rationalised in accordance with policy requirements and re-located nearer built form. Patio areas reduced		13/06/24
A	Area around access updated to actual site condition, passing places added, visibility splay added		23/04/24
Rev	Details	Rev/Chk	Date



EPOCH Architecture Limited
12 Robin Hill, Biddulph Moor, Staffordshire, ST8 7NL
T: 01782 929536
M: 07709 390128
E: jonathan@epocharchitecture.co.uk
W: www.epocharchitecture.co.uk



EPOCH Architecture Limited
Registered in England &

Client:
Mr Parker


Project:
Barns At Endon Bank Farm, Endon

Drawing Title:

Proposed Block Plan

Stage:	Status:		
Drawn By: EA	Date: 19/07/23	Scale: 1 : 200	
EPOCH Project Number:	Client Project Number:	Sheet Size: A1	
P318 - 215 PP09			Revision: C

08/08/2024 08:46:25

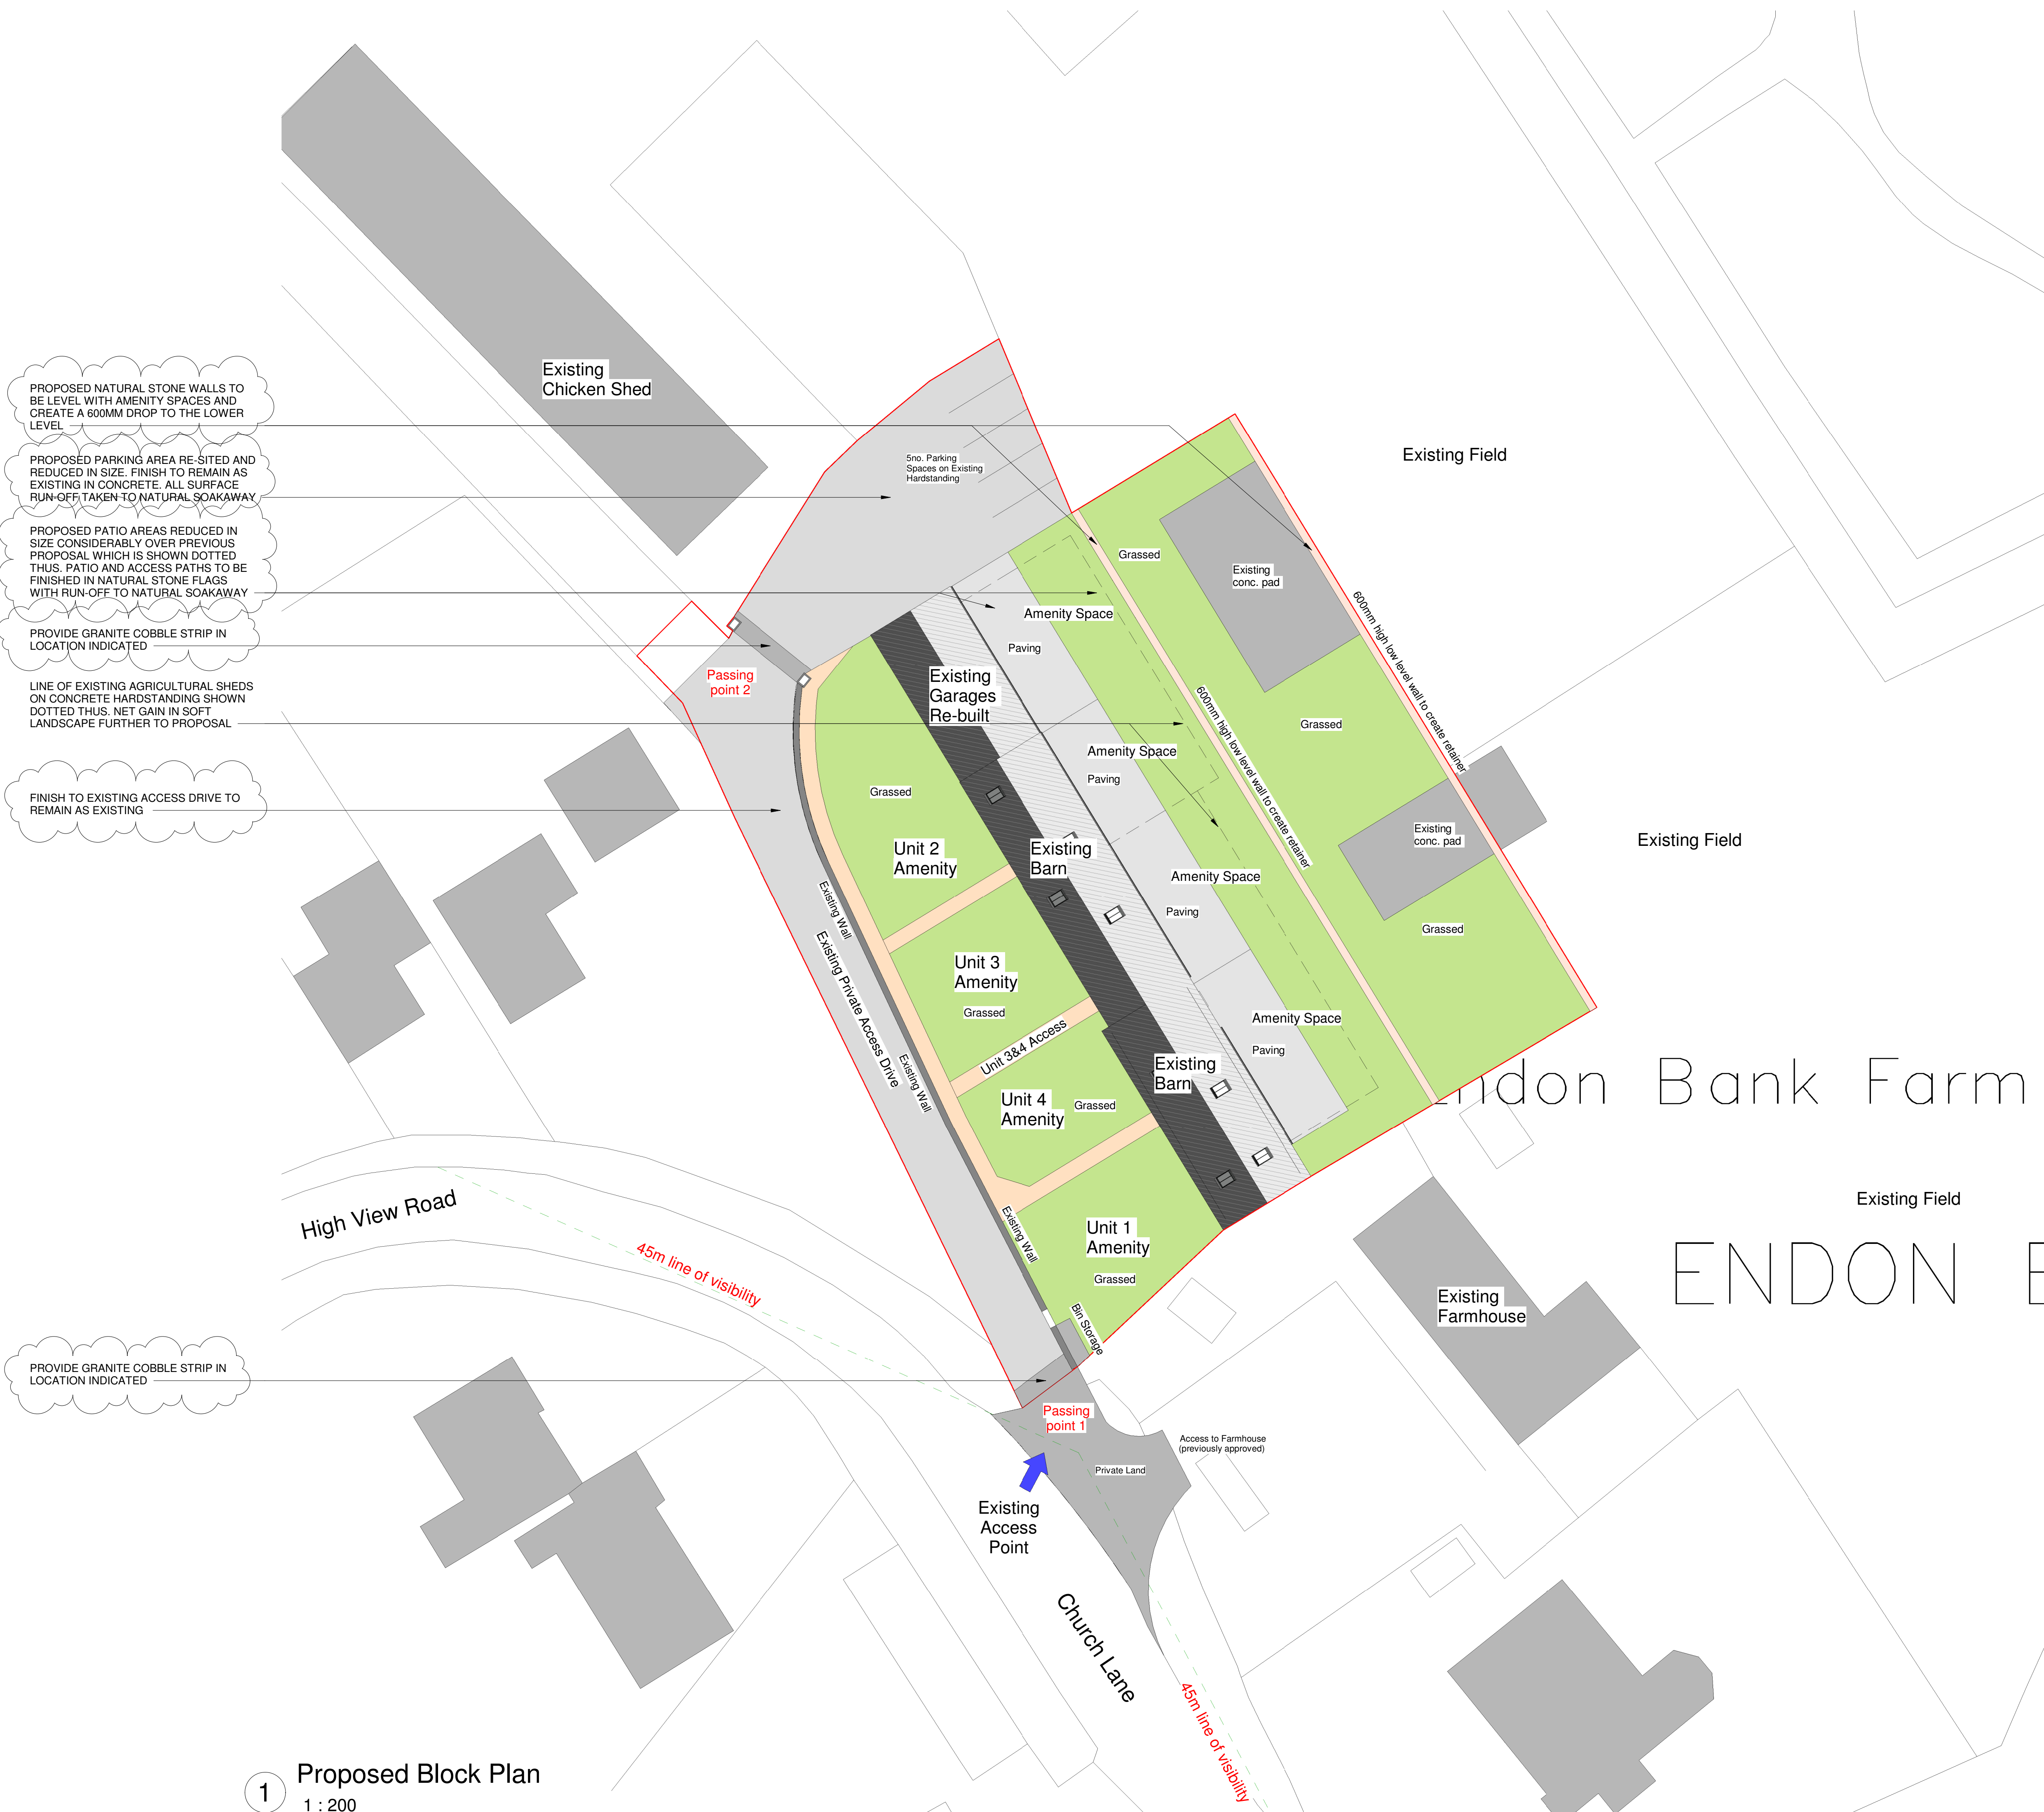

1 Proposed Block Plan
1 : 200