


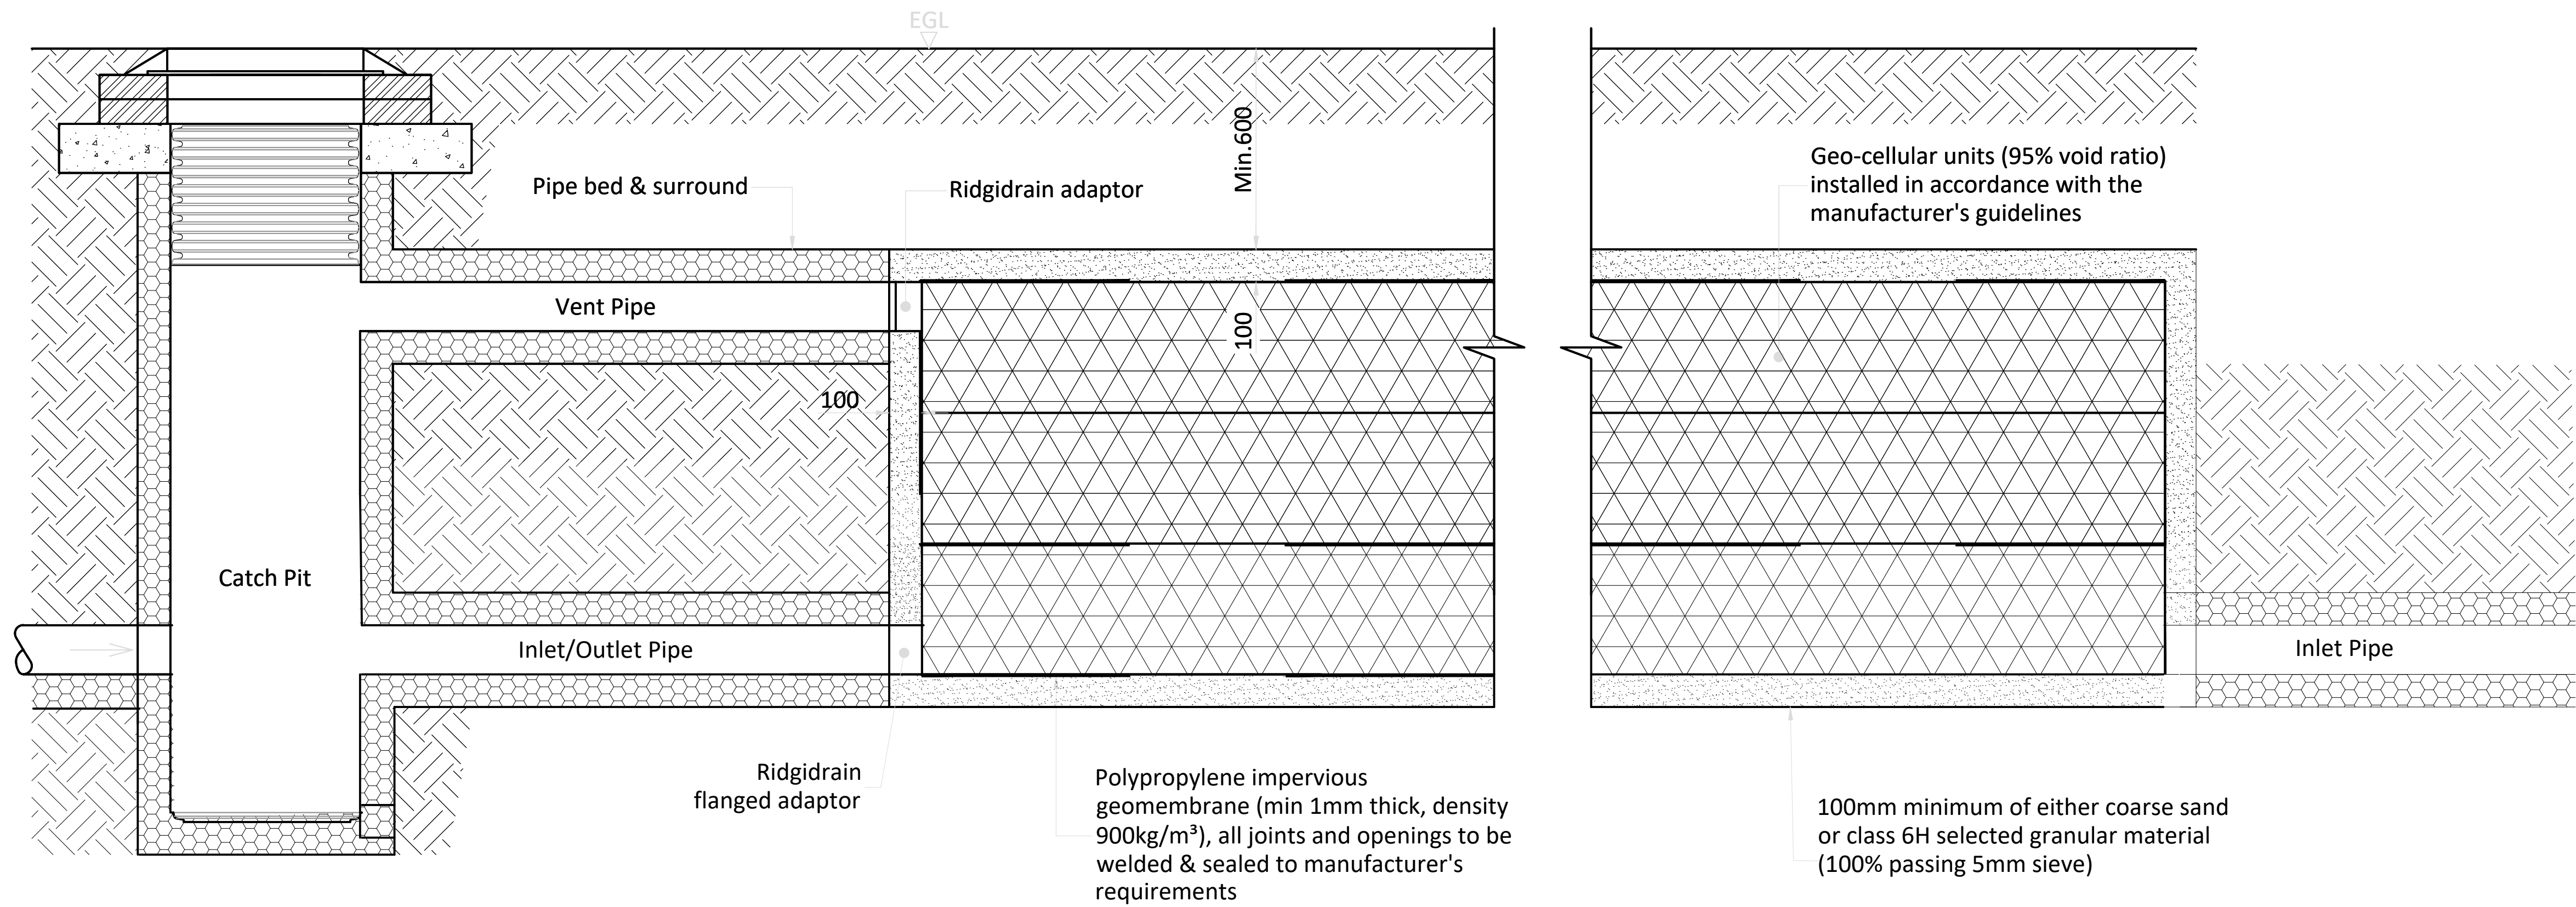

Section Through Storm Water Attenuation Crates

P01	Preliminary Issue			LS	SJ	11/07/24
REV	AMENDMENT			BY	CHK	DATE
		PROJECT EXECUTION CLASS:				
		All materials supplied in relations to those specified on this drawing are to be CE marked in accordance with the European Union Declaration of conformity				
DRAWING STATUS						
PRELIMINARY						
 CONSULTING ENGINEERS LTD CIVIL STRUCTURAL DESIGN The Old Church Offices Shelton New Road Hartshill, Stoke on Trent ST4 6DP Email: mail@c2cconsulting.co.uk Telephone: 01782 980330						
CLIENT						
Bagnall Heights						
PROJECT						
Leek Road, Cellarhead						
DRAWING TITLE						
Drainage Details Sheet (2 of 2)						
SHEET SIZE	SCALE	DATE	DRAWN	CHECKED	STATUS	
A1	As Shown	11/07/24	LS	SJ	S1	
PROJECT No.	DRAWING No.					REV
240363	C2C - XX - XX - DR - C			501	P01	