
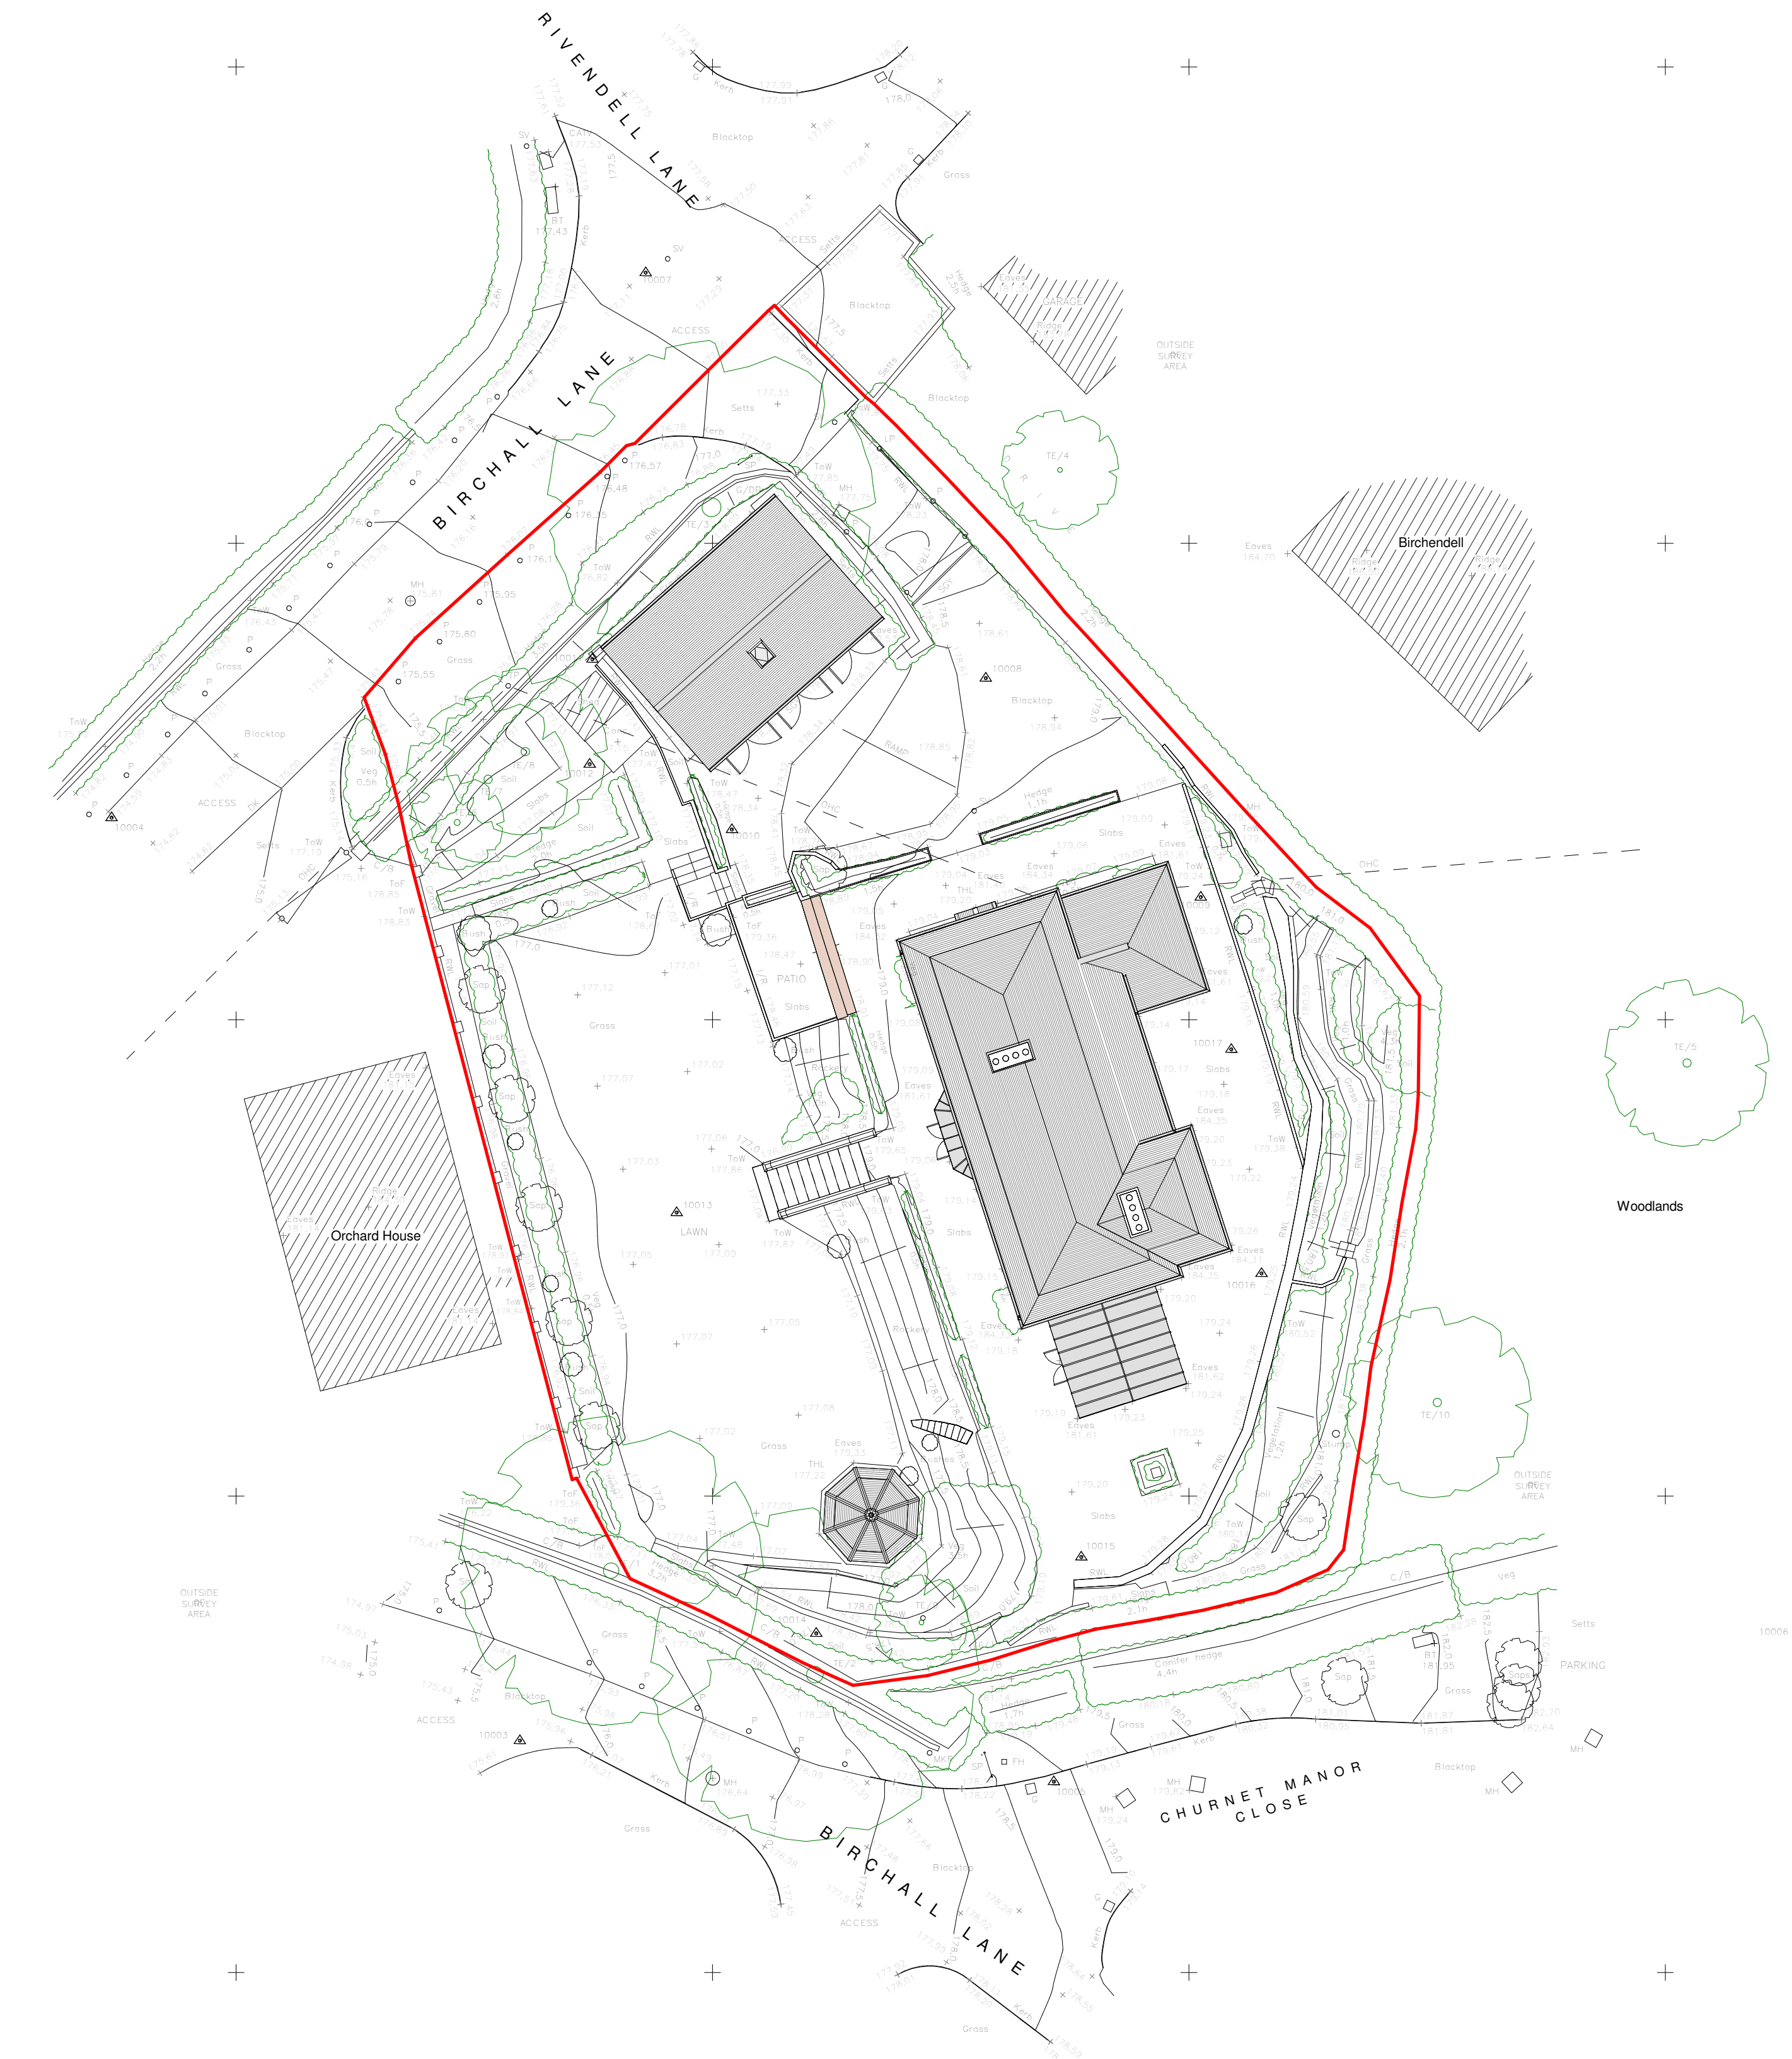


NORTH

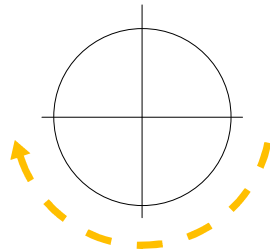

Rev	Date	Drawn	Description
			Clerk Bank House Clerk Bank LEEK Staffordshire ST13 5HE
			t: 01538 373477 e: info@ctdarchitects.co.uk f: 01538 386503 w: www.ctdarchitects.co.uk
Client			
Project			
Porch and Garage Alterations			
Westerdale, Birchall Lane, Leek, ST13 5RA			
Title			
Site Block Plan			
Scale			
1: 200			
Size			
A2			
Drawn			
ED			
Chkd			
KL			
Date			
14/08/24			
Status			
PLANNING			
Job No.			
2419			
Drawing No			
AL02			
Rev.			

architects | historic building advisors | project managers | landscape & urban designers