

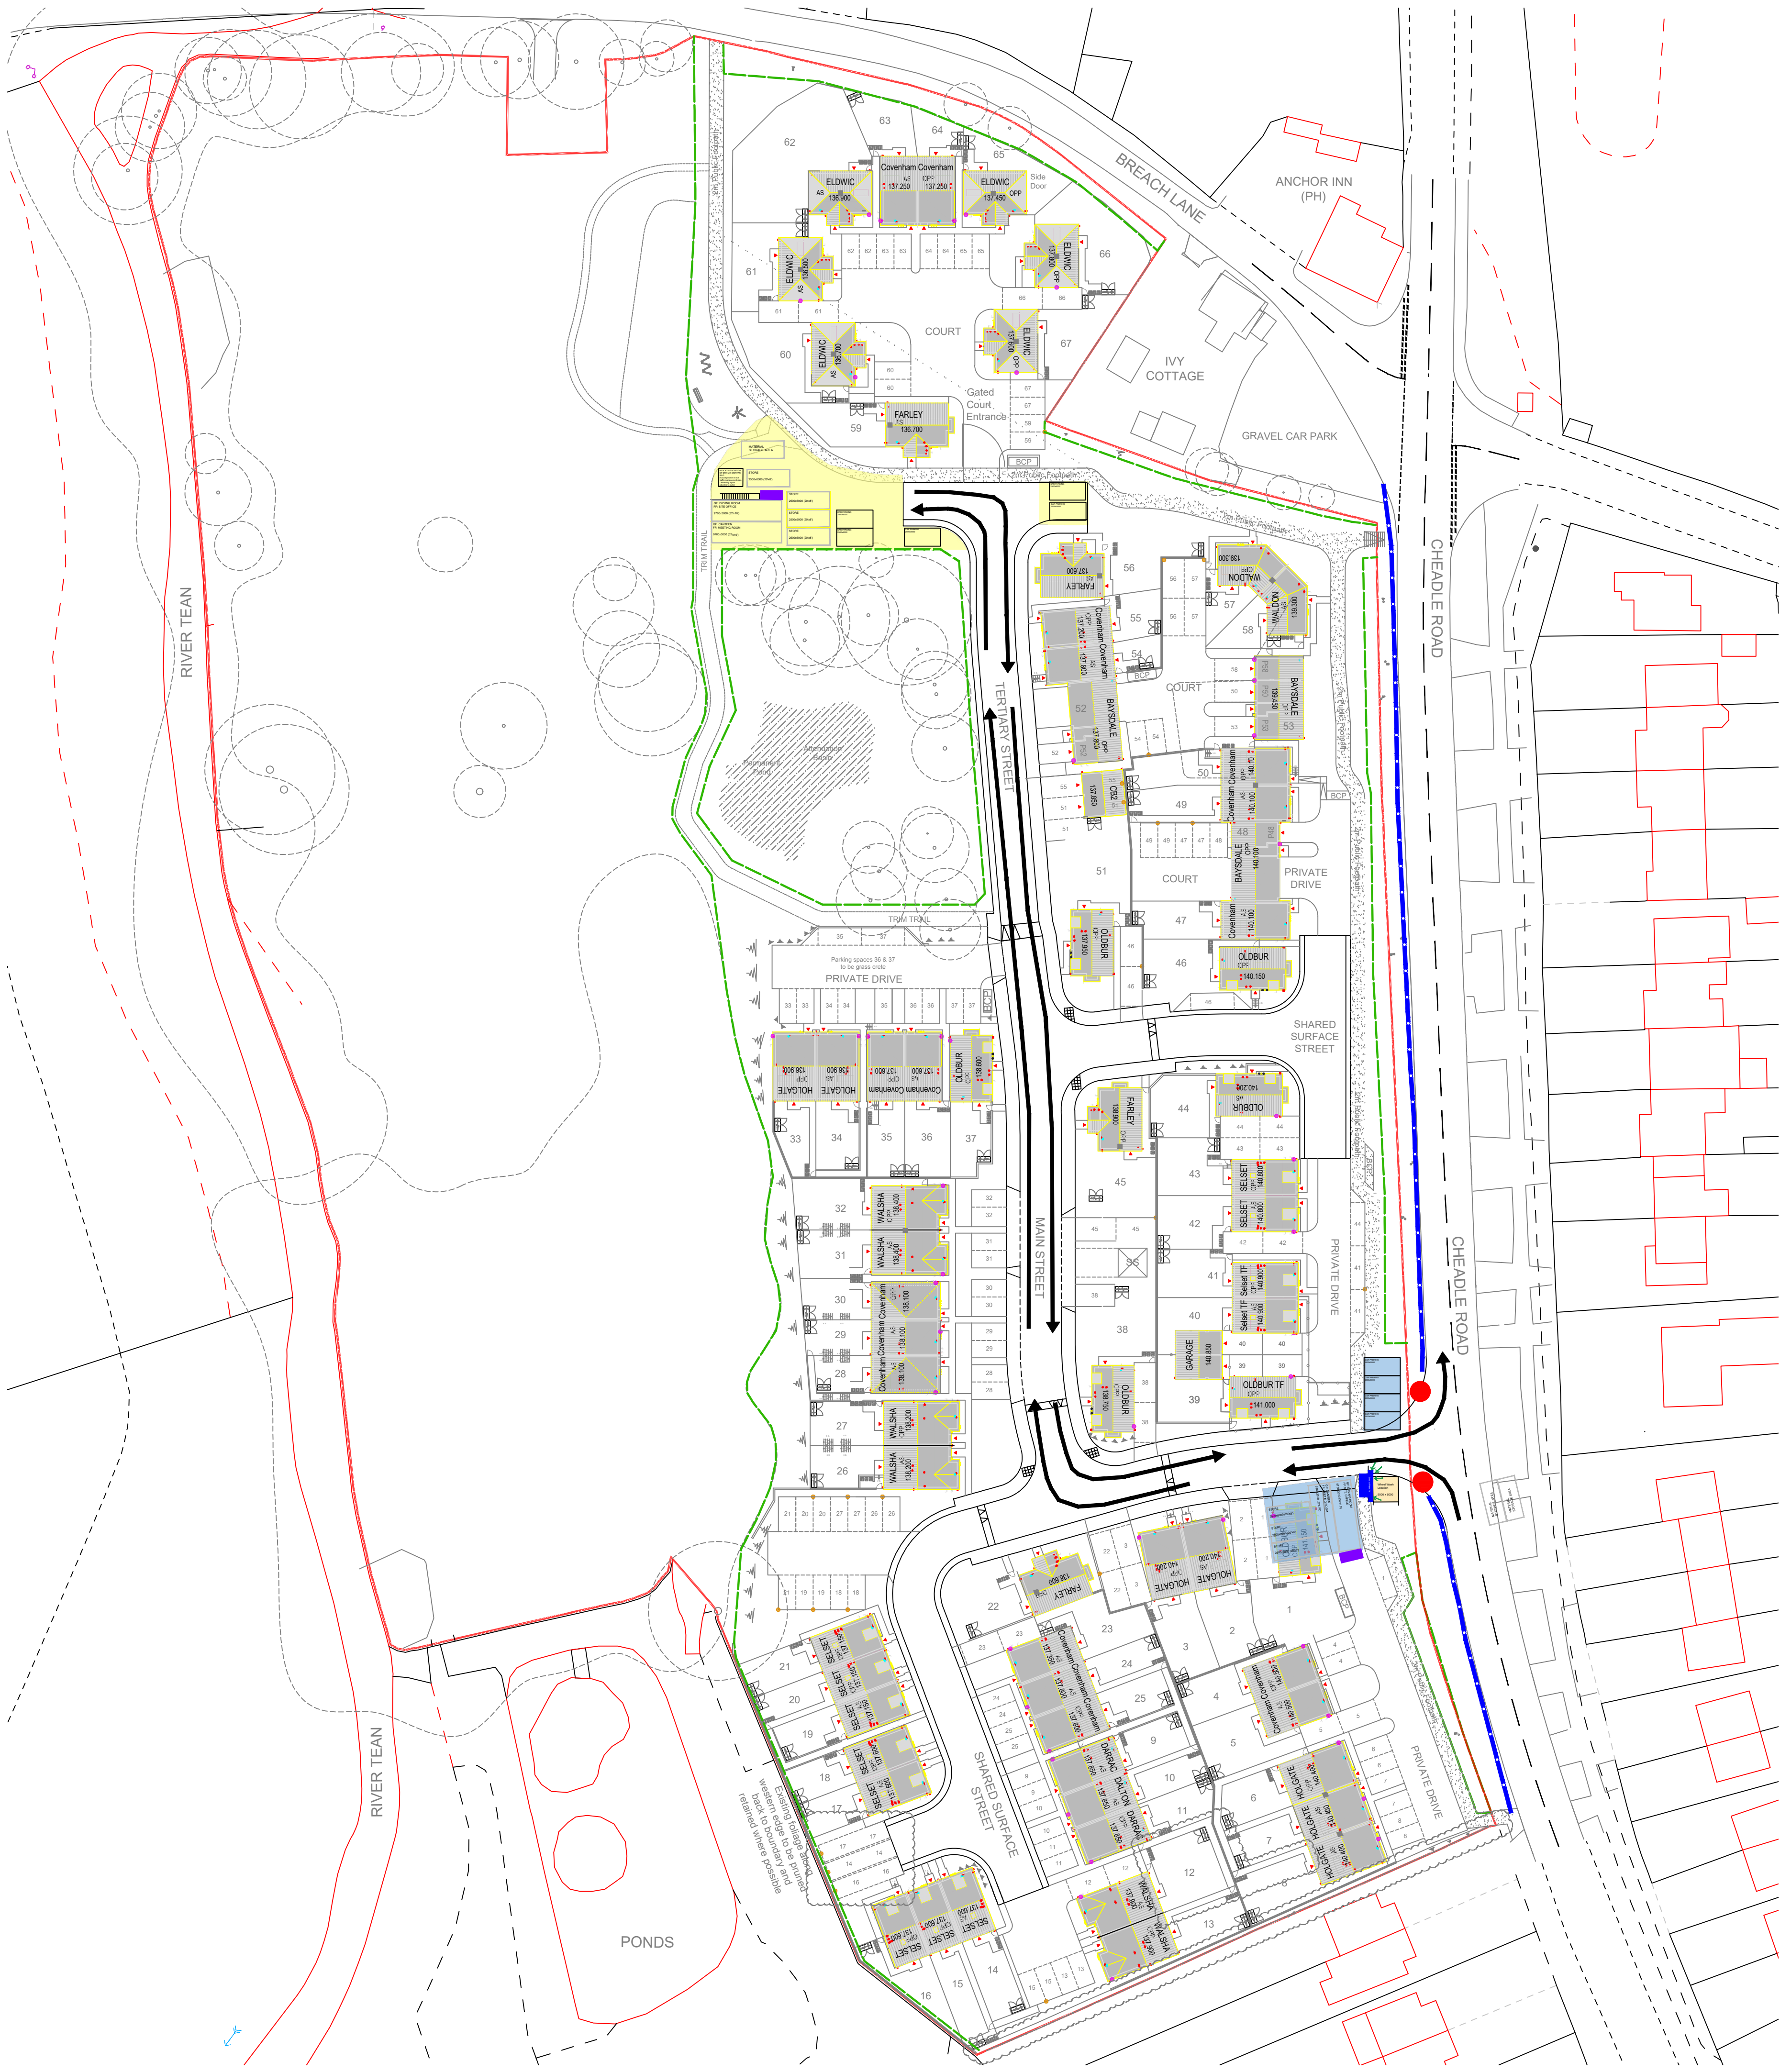
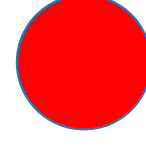


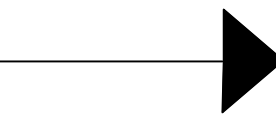

Key:

-  Site Boundary
-  Banksman Location
-  Hoarding
-  Indicates the flow of traffic to and from the site compound
-  Wheel Wash Location - Jet wash as per CEMP
-  Surface Water Pit to capture any surface water run off
-  Tree Protection Barrier
-  Flow of surface water into the catchment pit
-  Phase 1 Site Compound Location - 8 weeks Enabling for retention works/Access & 8 Weeks for Road Construction
-  Phase 2 Site Compound Location
-  Generator and Battery Pack Location

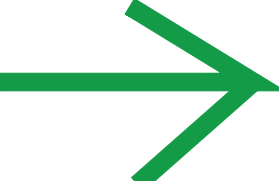

House Type Range					
2022 Range					
Scale at A1	Date	Drawn	By	Checked	
1:500	12.01.24	BK			
Site					
Cheadle Road, Upper Tean					
Sheet Name					
CEMP Plan					
House Type Code	Plotting	Harding	Style	Area	
-	-	-	-	0	
Project	Drawn	Rev	Sheet		
3038					