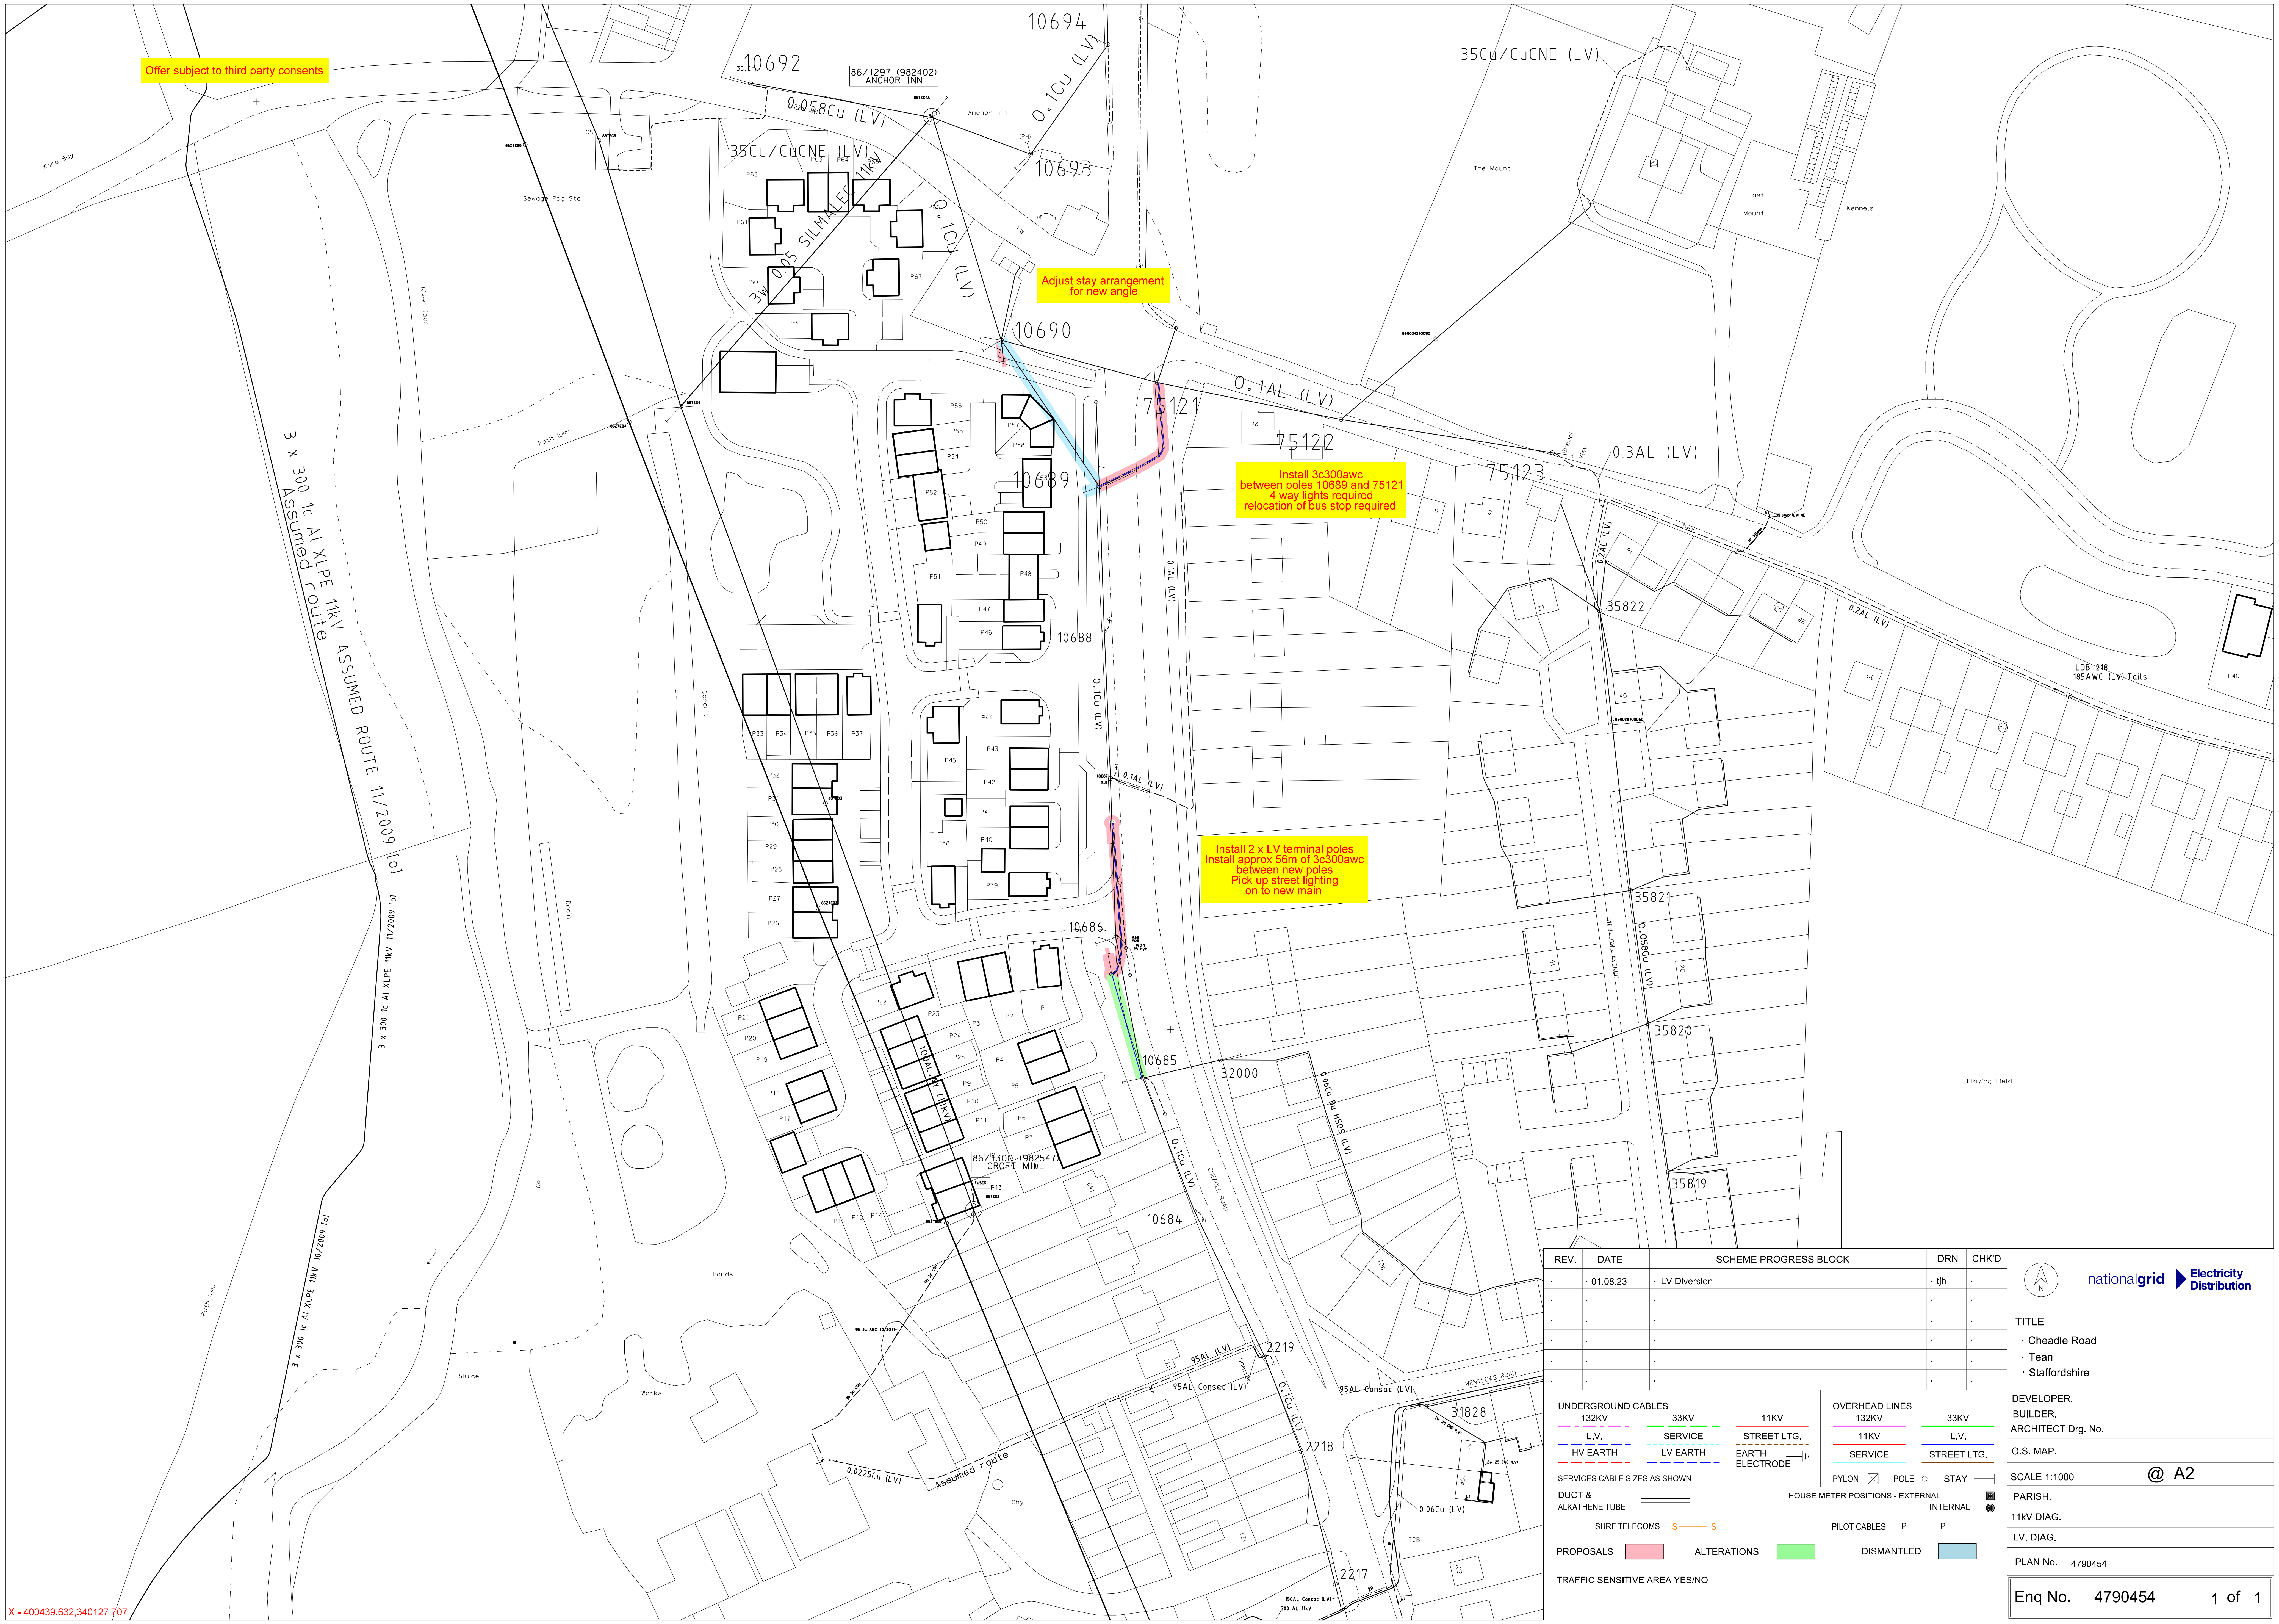

Offer subject to third party consents

Adjust stay arrangement for new angle

Install 3c300awc between poles 10689 and 75121
4 way lights required
relocation of bus stop required

Install 2 x LV terminal poles
Install approx 56m of 3c300awc between new poles
Pick up street lighting on to new main

X - 400439.632,340127.707

REV.	DATE	SCHEME PROGRESS BLOCK	DRN	CHK'D
·	· 01.08.23	· LV Diversion	· tjh	·
·	·	·	·	·
·	·	·	·	·
·	·	·	·	·
·	·	·	·	·
·	·	·	·	·

UNDERGROUND CABLES
132KV 33KV 11KV
L.V. SERVICE STREET LTG.
HV EARTH LV EARTH EARTH ELECTRODE
SERVICES CABLE SIZES AS SHOWN

OVERHEAD LINES
132KV 33KV
11KV L.V.
SERVICE STREET LTG.
PYLON ☒ POLE ○ STAY

DUCT & ALKATHENE TUBE

HOUSE METER POSITIONS - EXTERNAL ▣
INTERNAL ◉

SURF TELECOMS S——S
PILOT CABLES P——P

PROPOSALS 🟥 ALTERATIONS 🟩 DISMANTLED 🟦

TRAFFIC SENSITIVE AREA YES/NO

N

nationalgrid Electricity Distribution

TITLE
· Cheadle Road
· Tean
· Staffordshire

DEVELOPER.
BUILDER.
ARCHITECT Drg. No.

O.S. MAP.

SCALE 1:1000 @ A2

PARISH.

11kV DIAG.

LV. DIAG.

PLAN No. 4790454

Enq No. 4790454

1 of 1

PLEASE NOTE: This plan ONLY shows assets owned by National Grid Electricity Distribution (NGED).
Electricity assets owned by National Grid Electricity Transmission (NGET) and IDNO's (Independent Network Operators) MAY be present in this area.

Information is given as a guide only and it's accuracy cannot be guaranteed.

Based upon the Ordnance Surveys map with the permission of the Controller of His Majesty's Stationery Office. Crown Copyright Reserved.
National Grid Electricity Distribution, Avonbank, Feeder Road, Bristol, BS2 0TB. License No. 100022432.
CARE SHOULD BE EXERCISED TO ENSURE THE PRECISE POSITION OF THE NGED APPARATUS IF WORK IS TO BE EXECUTED IN ITS VICINITY. If in doubt, contact your local NGED office.

Copyright: This copy has been made by or with the authority of National Grid Electricity Distribution
pursuant to section 47 of the Copyright Designs and Patent Act 1988 unless that Act provides
a relevant exception to copyright this must not be copied without the prior permission of the copyright owner.