


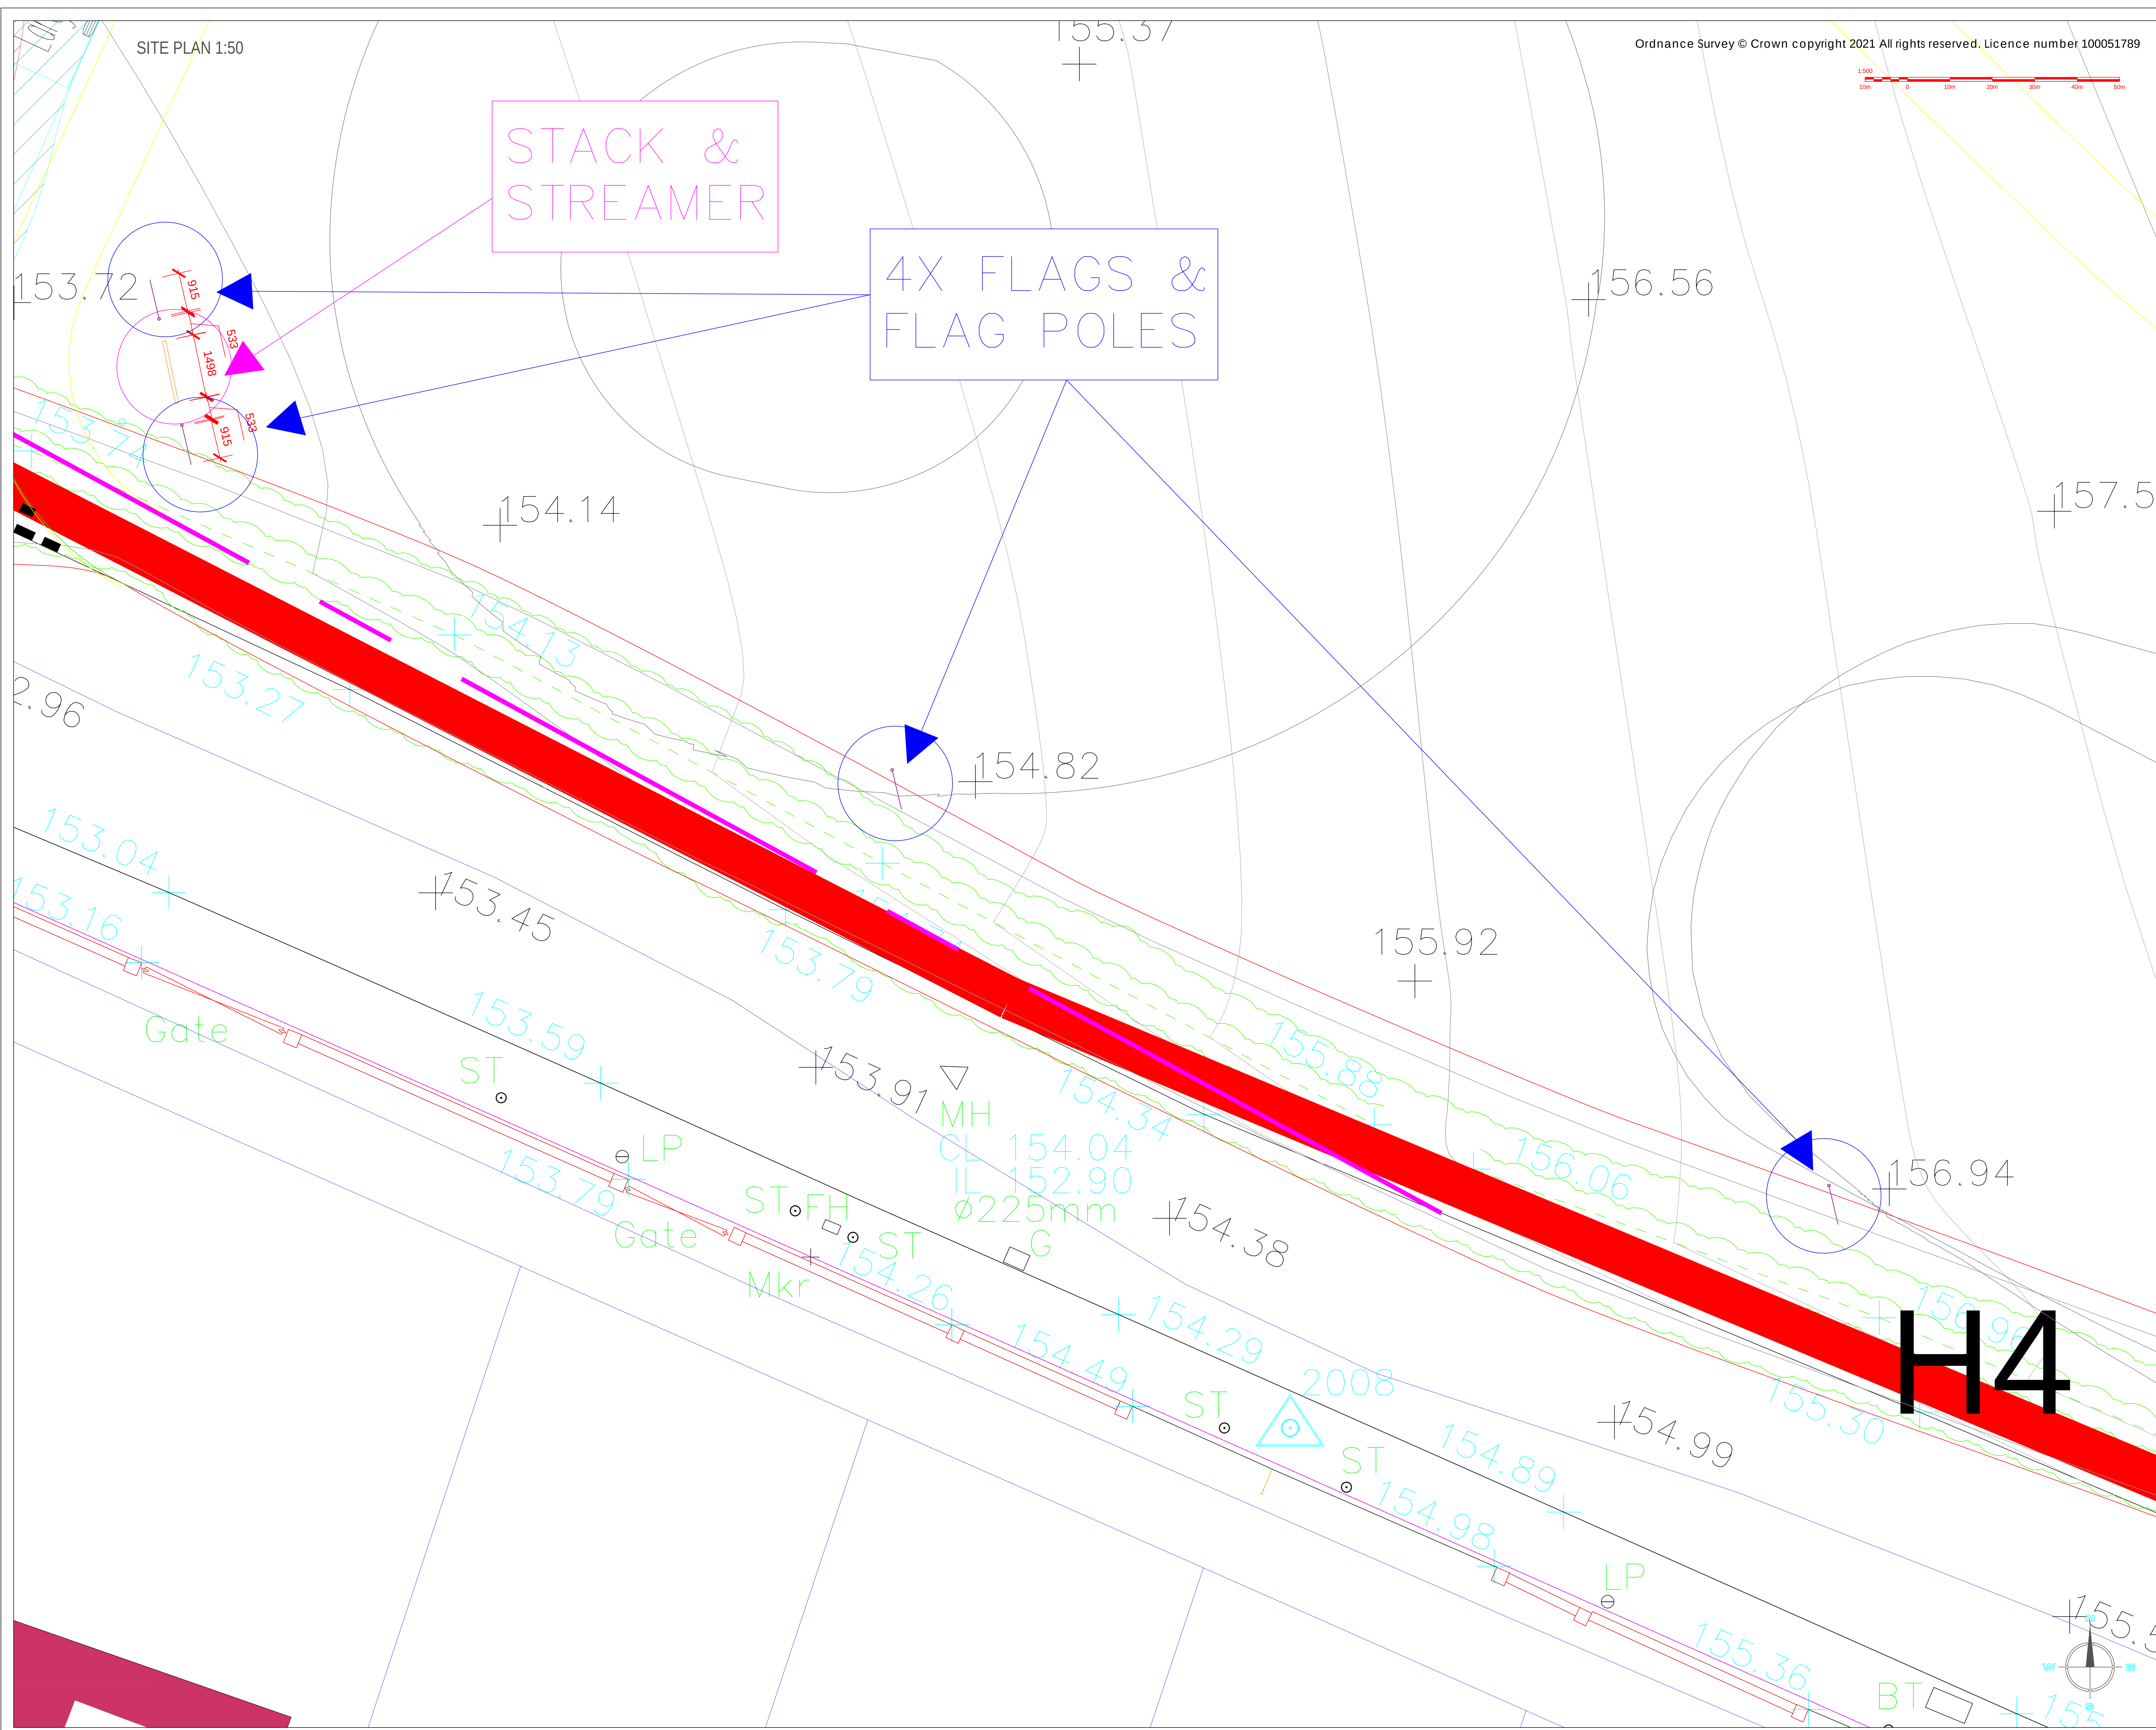

Additional Info:

 = FLAGS + POLES

 = STACK + STREAMER


Revision	Details	Date

evolution
contract interiors signage visual communication

t: 01604 40 55 70
w: www.evolutioncreates.co.uk

Fortune Close, Riverside Business Park, Northampton, NN3 9HZ

Customer	MARKDEN
Project	TEAN VALLEY VIEW
Drawing	LAYOUT
Date	15.08.24
Scale	1:50 @A0

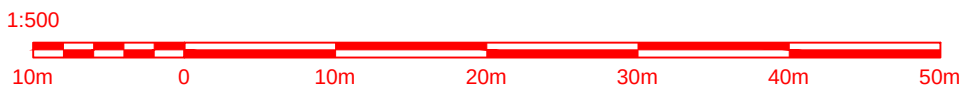

Additional Info:

-  = FLAGS + POLES
-  = STACK + STREAMER

Revision	Details	Date


evolution
contract interiors signage visual communication

t: 01604 40 55 70
w: www.evolutioncreates.co.uk

Fortune Close, Riverside Business Park, Northampton, NN3 9HZ

Customer	MARKDEN
Project	TEAN VALLEY VIEW
Drawing	LAYOUT
Date	15.08.24
Scale	1: 500 @A0



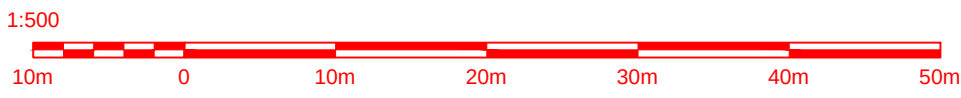

Additional Info:

- = FLAGS + POLES
- = STACK + STREAMER

Revision	Details	Date

evolution



contract interiors signage visual communication



t: 01604 40 55 70

w: www.evolutioncreates.co.uk

Fortune Close, Riverside Business Park, Northampton, NN3 9HZ

Customer	MARKDEN
Project	TEAN VALLEY VIEW
Drawing	LAYOUT
Date	15.08.24
Scale	1:15 @A0

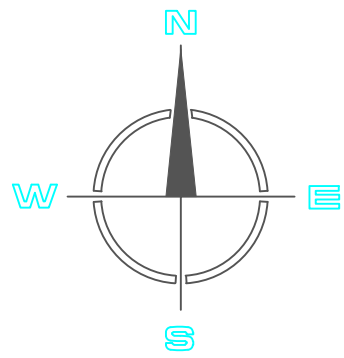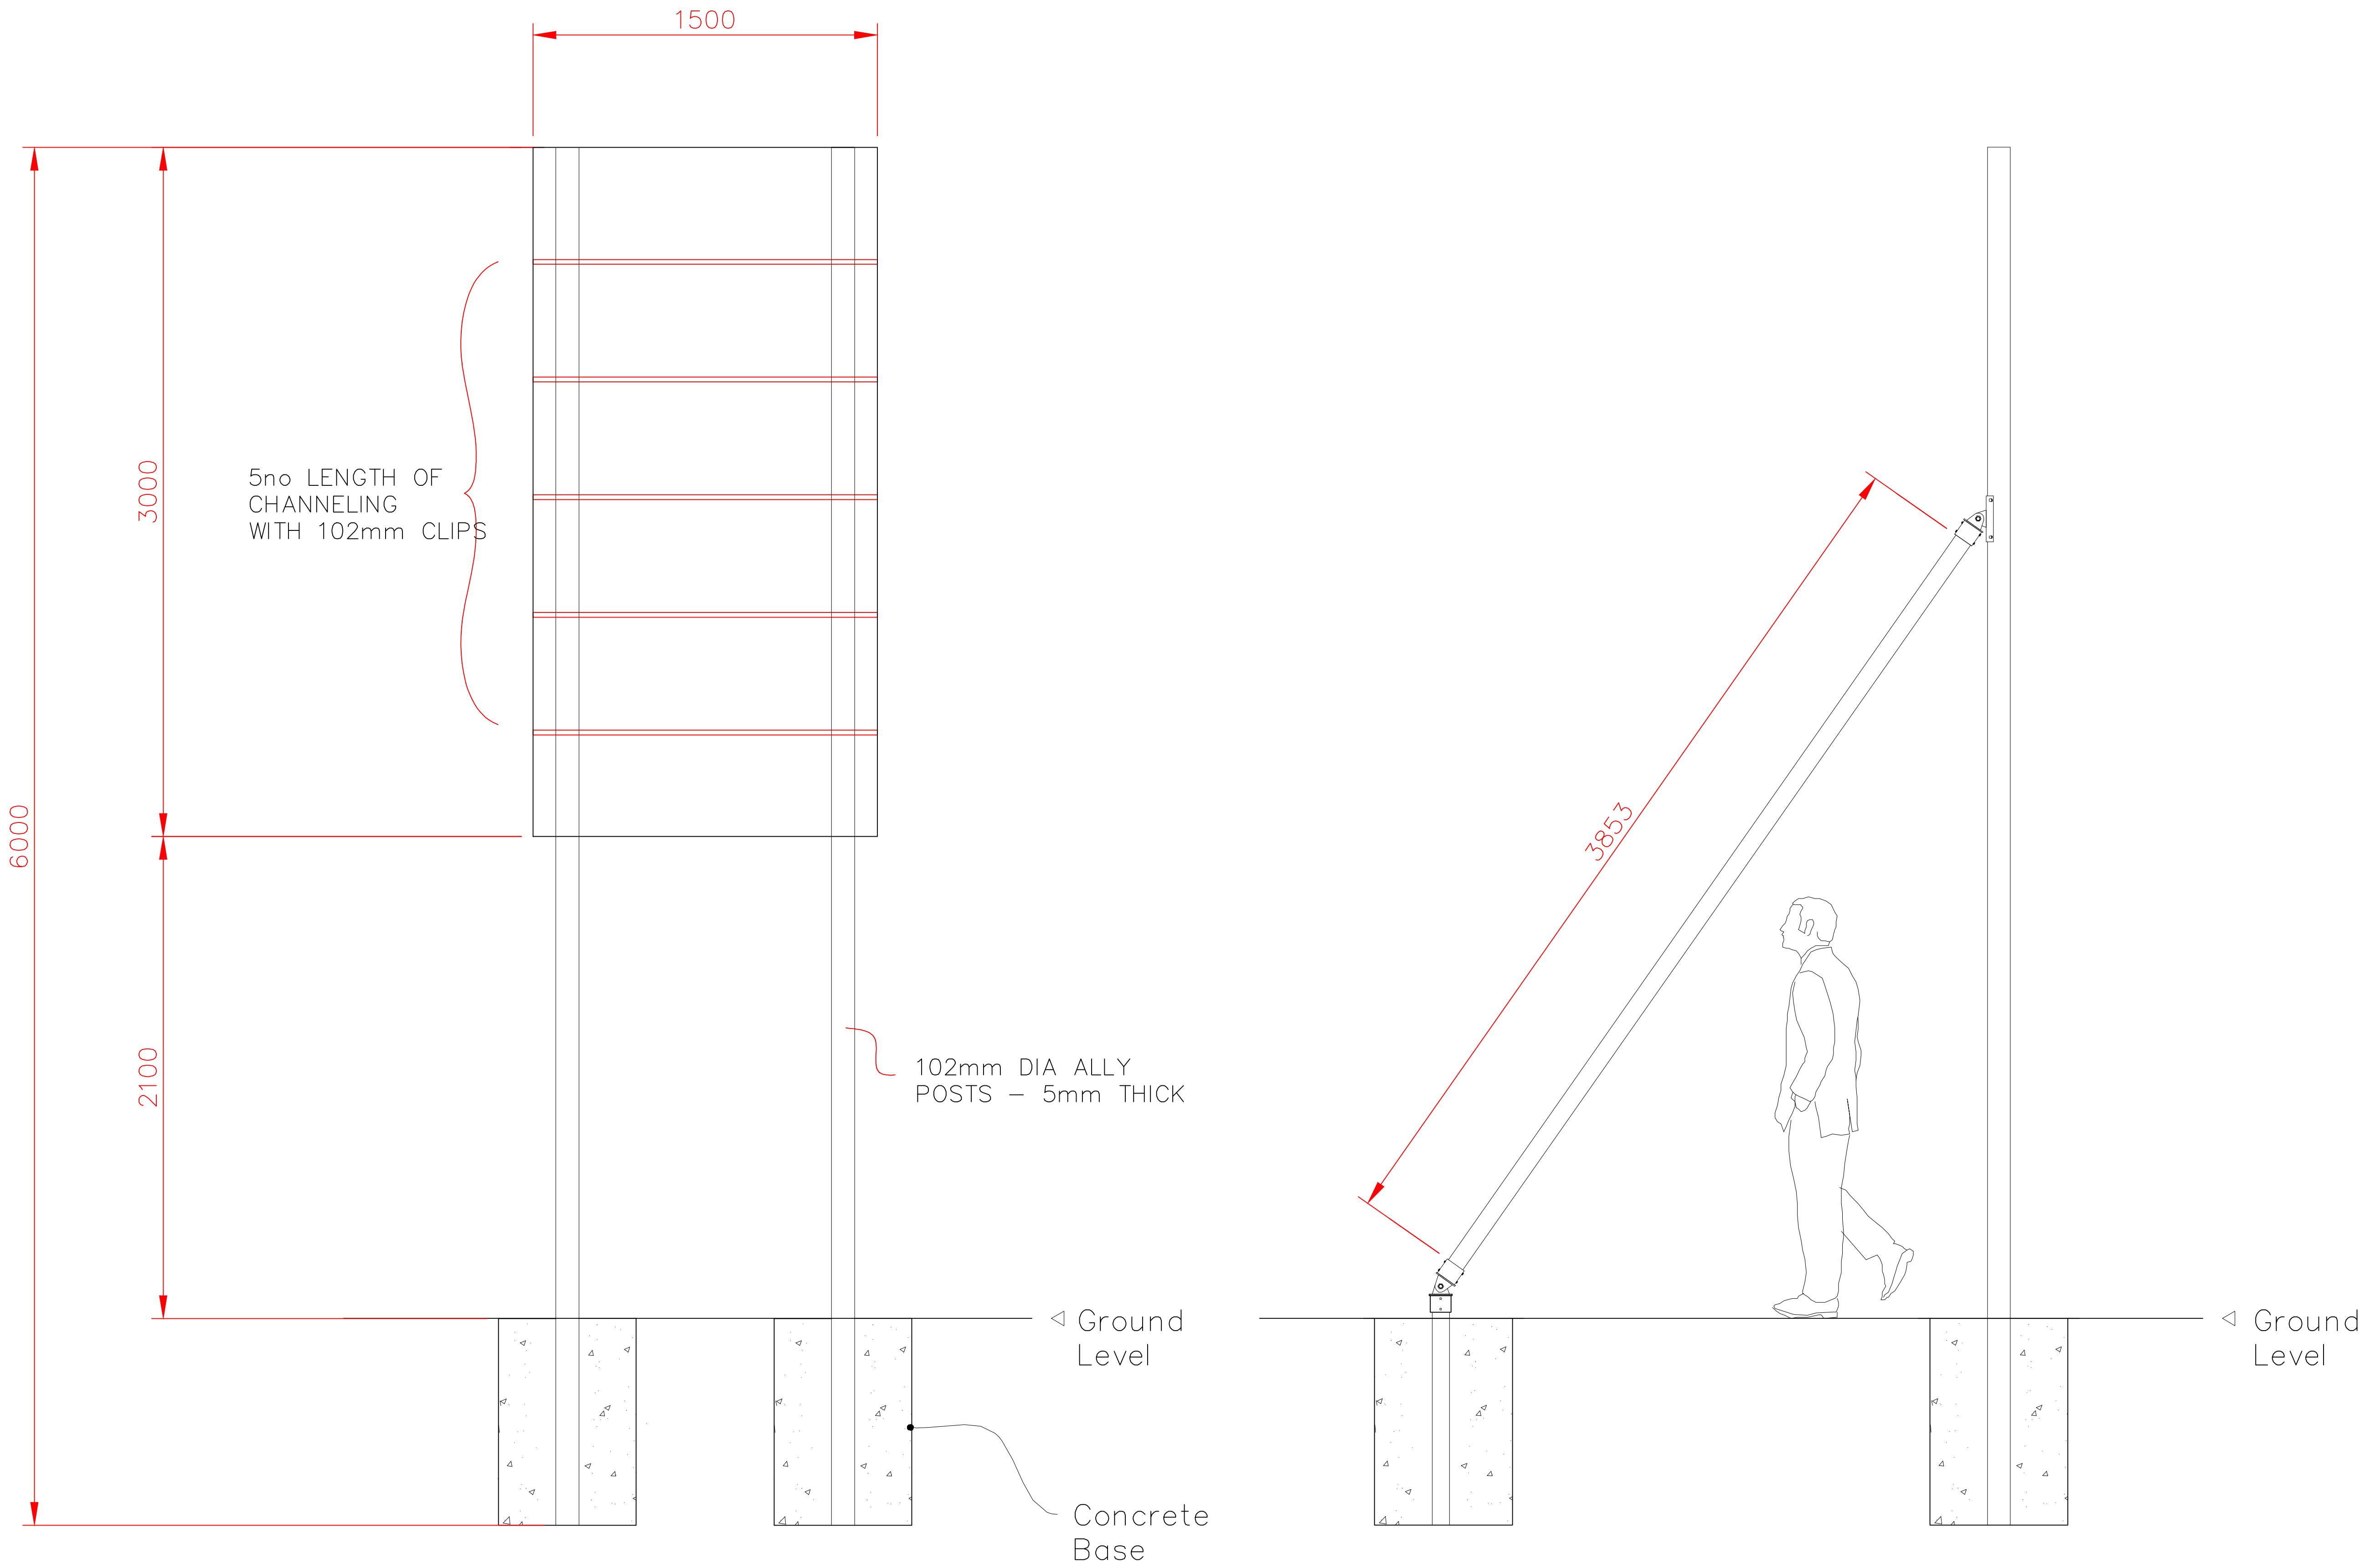

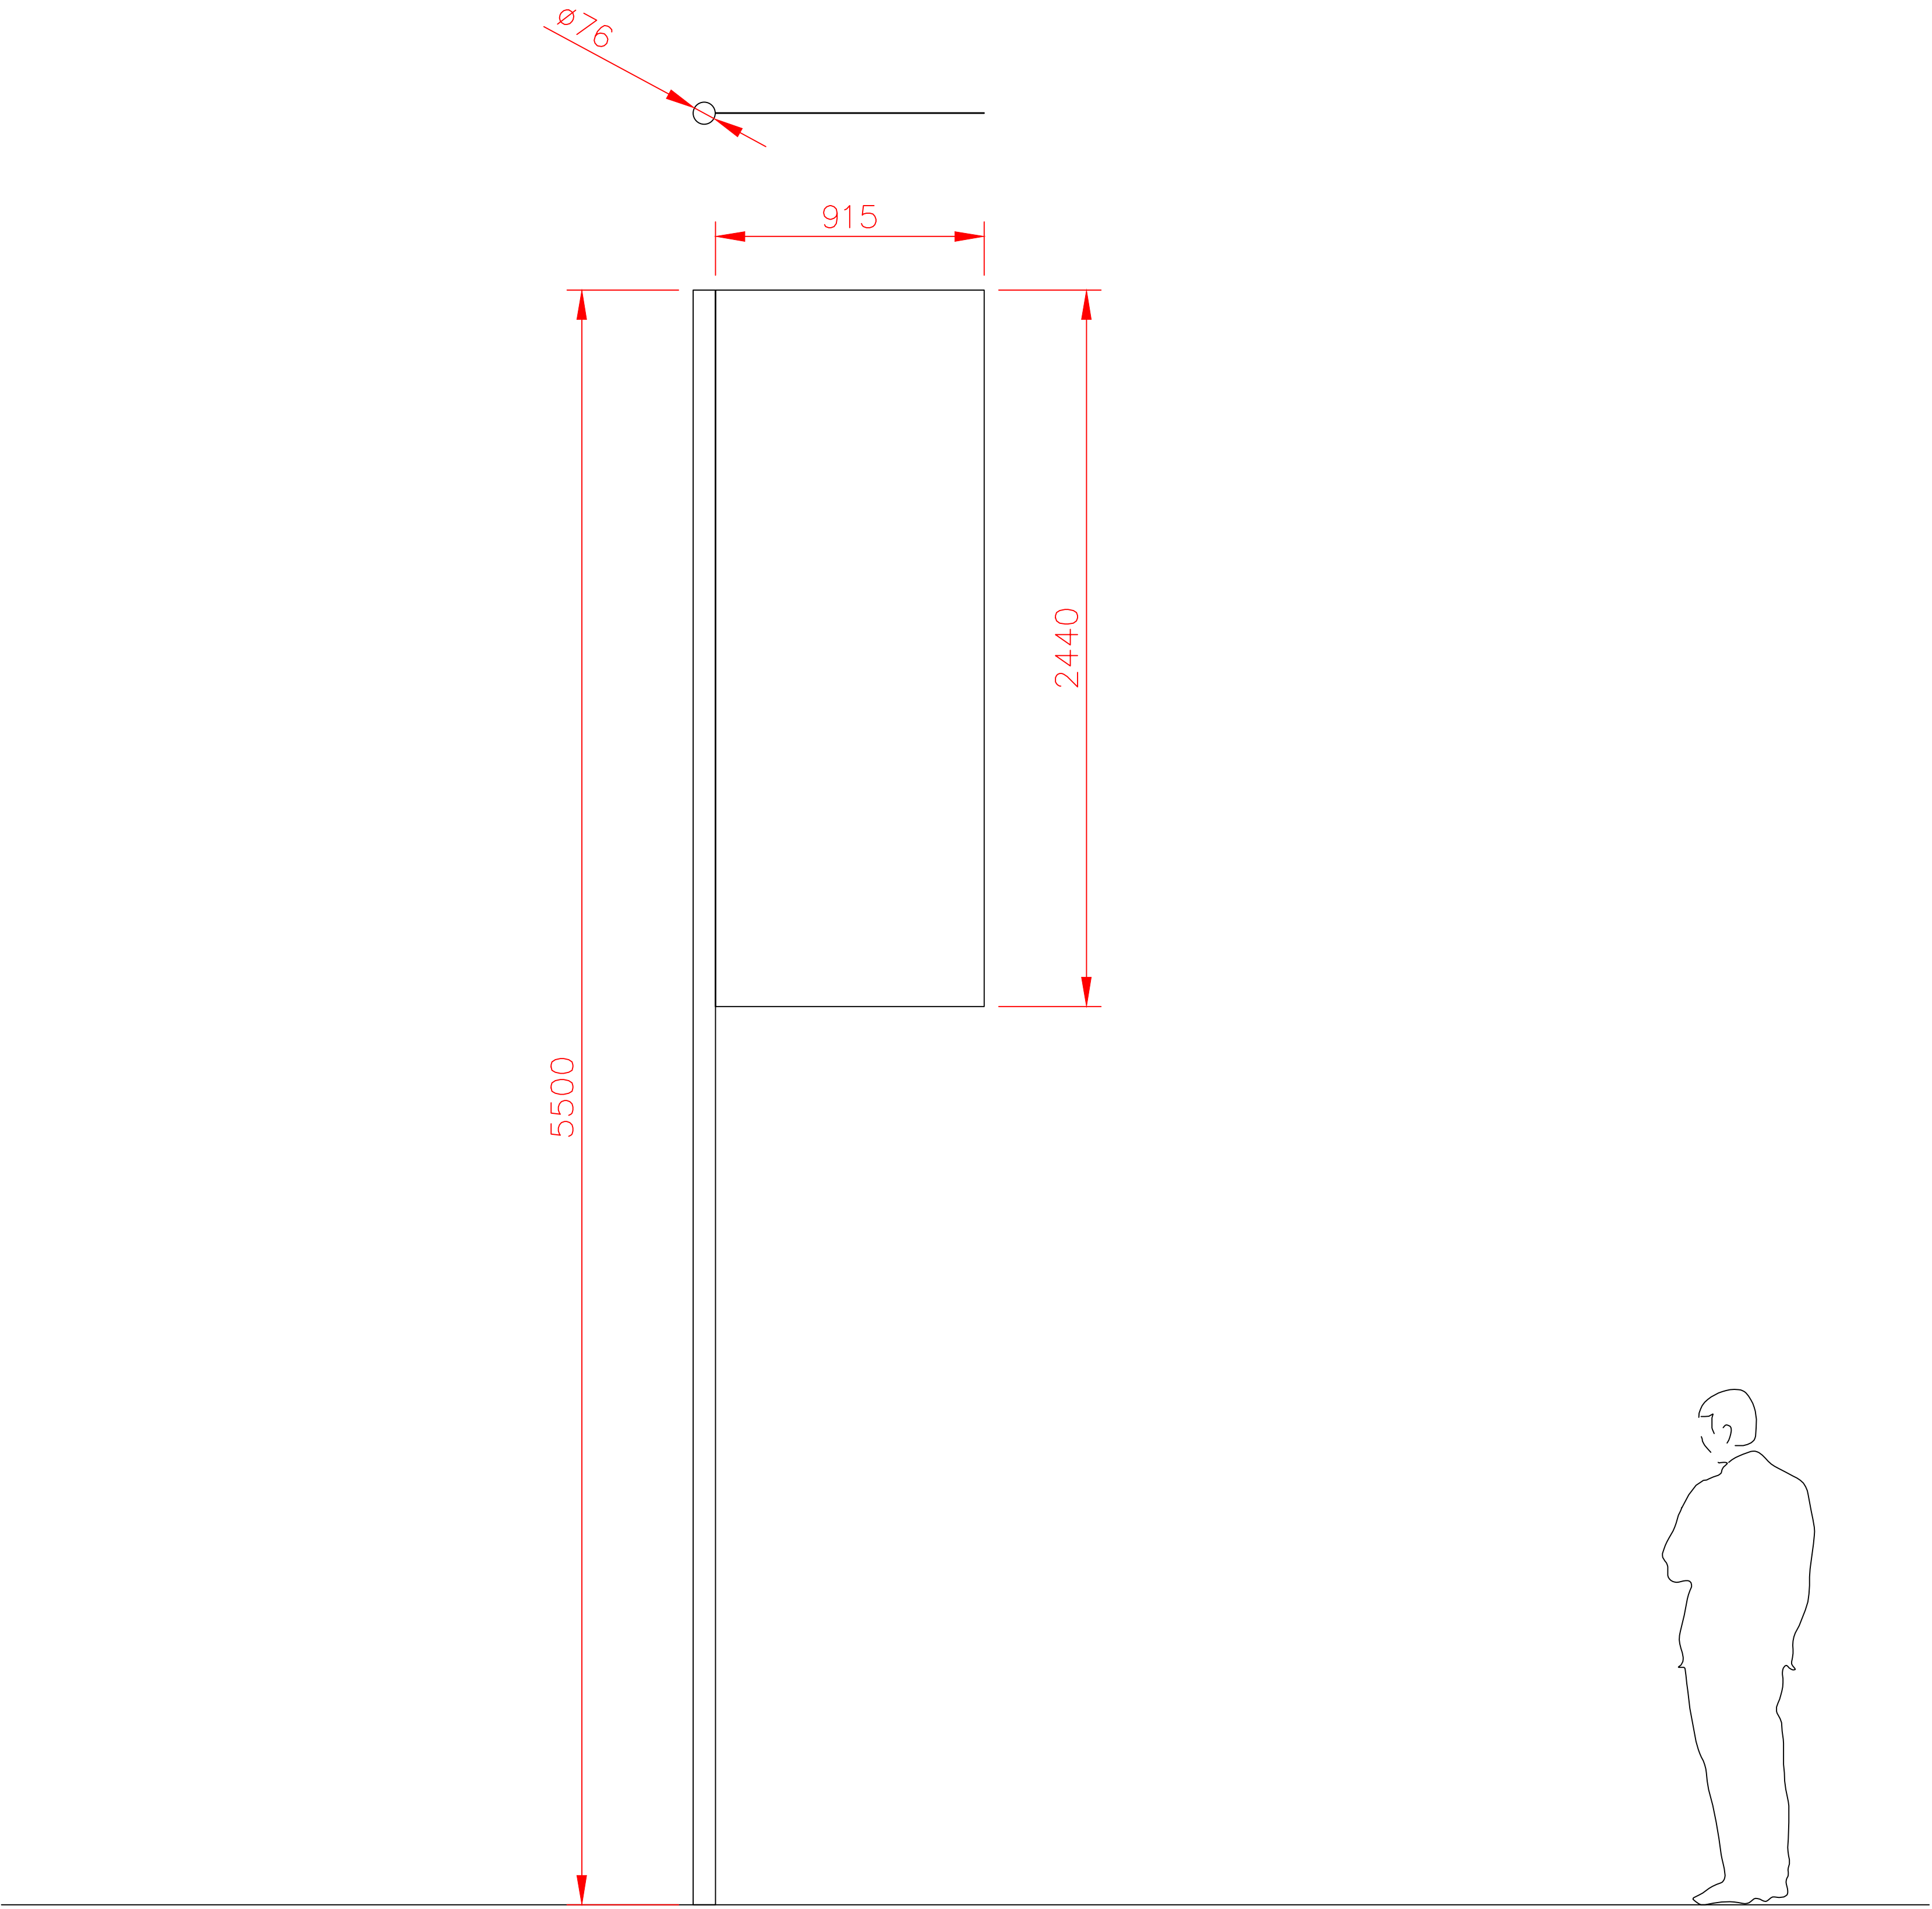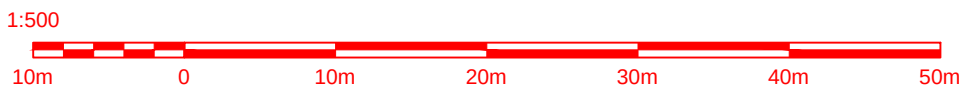

Additional Info:


- = FLAGS + POLES
- = STACK + STREAMER

Revision	Details	Date

evolution
contract interiors signage visual communication

t: 01604 40 55 70
w: www.evolutioncreates.co.uk
Fortune Close, Riverside Business Park, Northampton, NN3 9HZ

Customer	MARKDEN
Project	TEAN VALLEY VIEW
Drawing	LAYOUT
Date	15.08.24
Scale	1:15 @A0

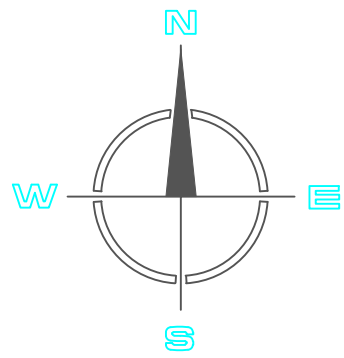

LETTER HEIGHT 96mm



Tea Valley View

Upper Tea, Staffordshire

DIBOND PANEL
1500x3000mm




MarkdenHomes.co.uk

DIBOND PANEL
1500x450mm



Sales & Marketing Suite
THIS WAY

LETTER HEIGHT 81mm

GROUND LEVEL TO
BOTTOM PANEL
1800mm

LETTER HEIGHT 170mm
OVERALL AREA
OF LETTERING
170x1600mm

MarkdenHomes

FLAG
915x2400mm (x4)

