


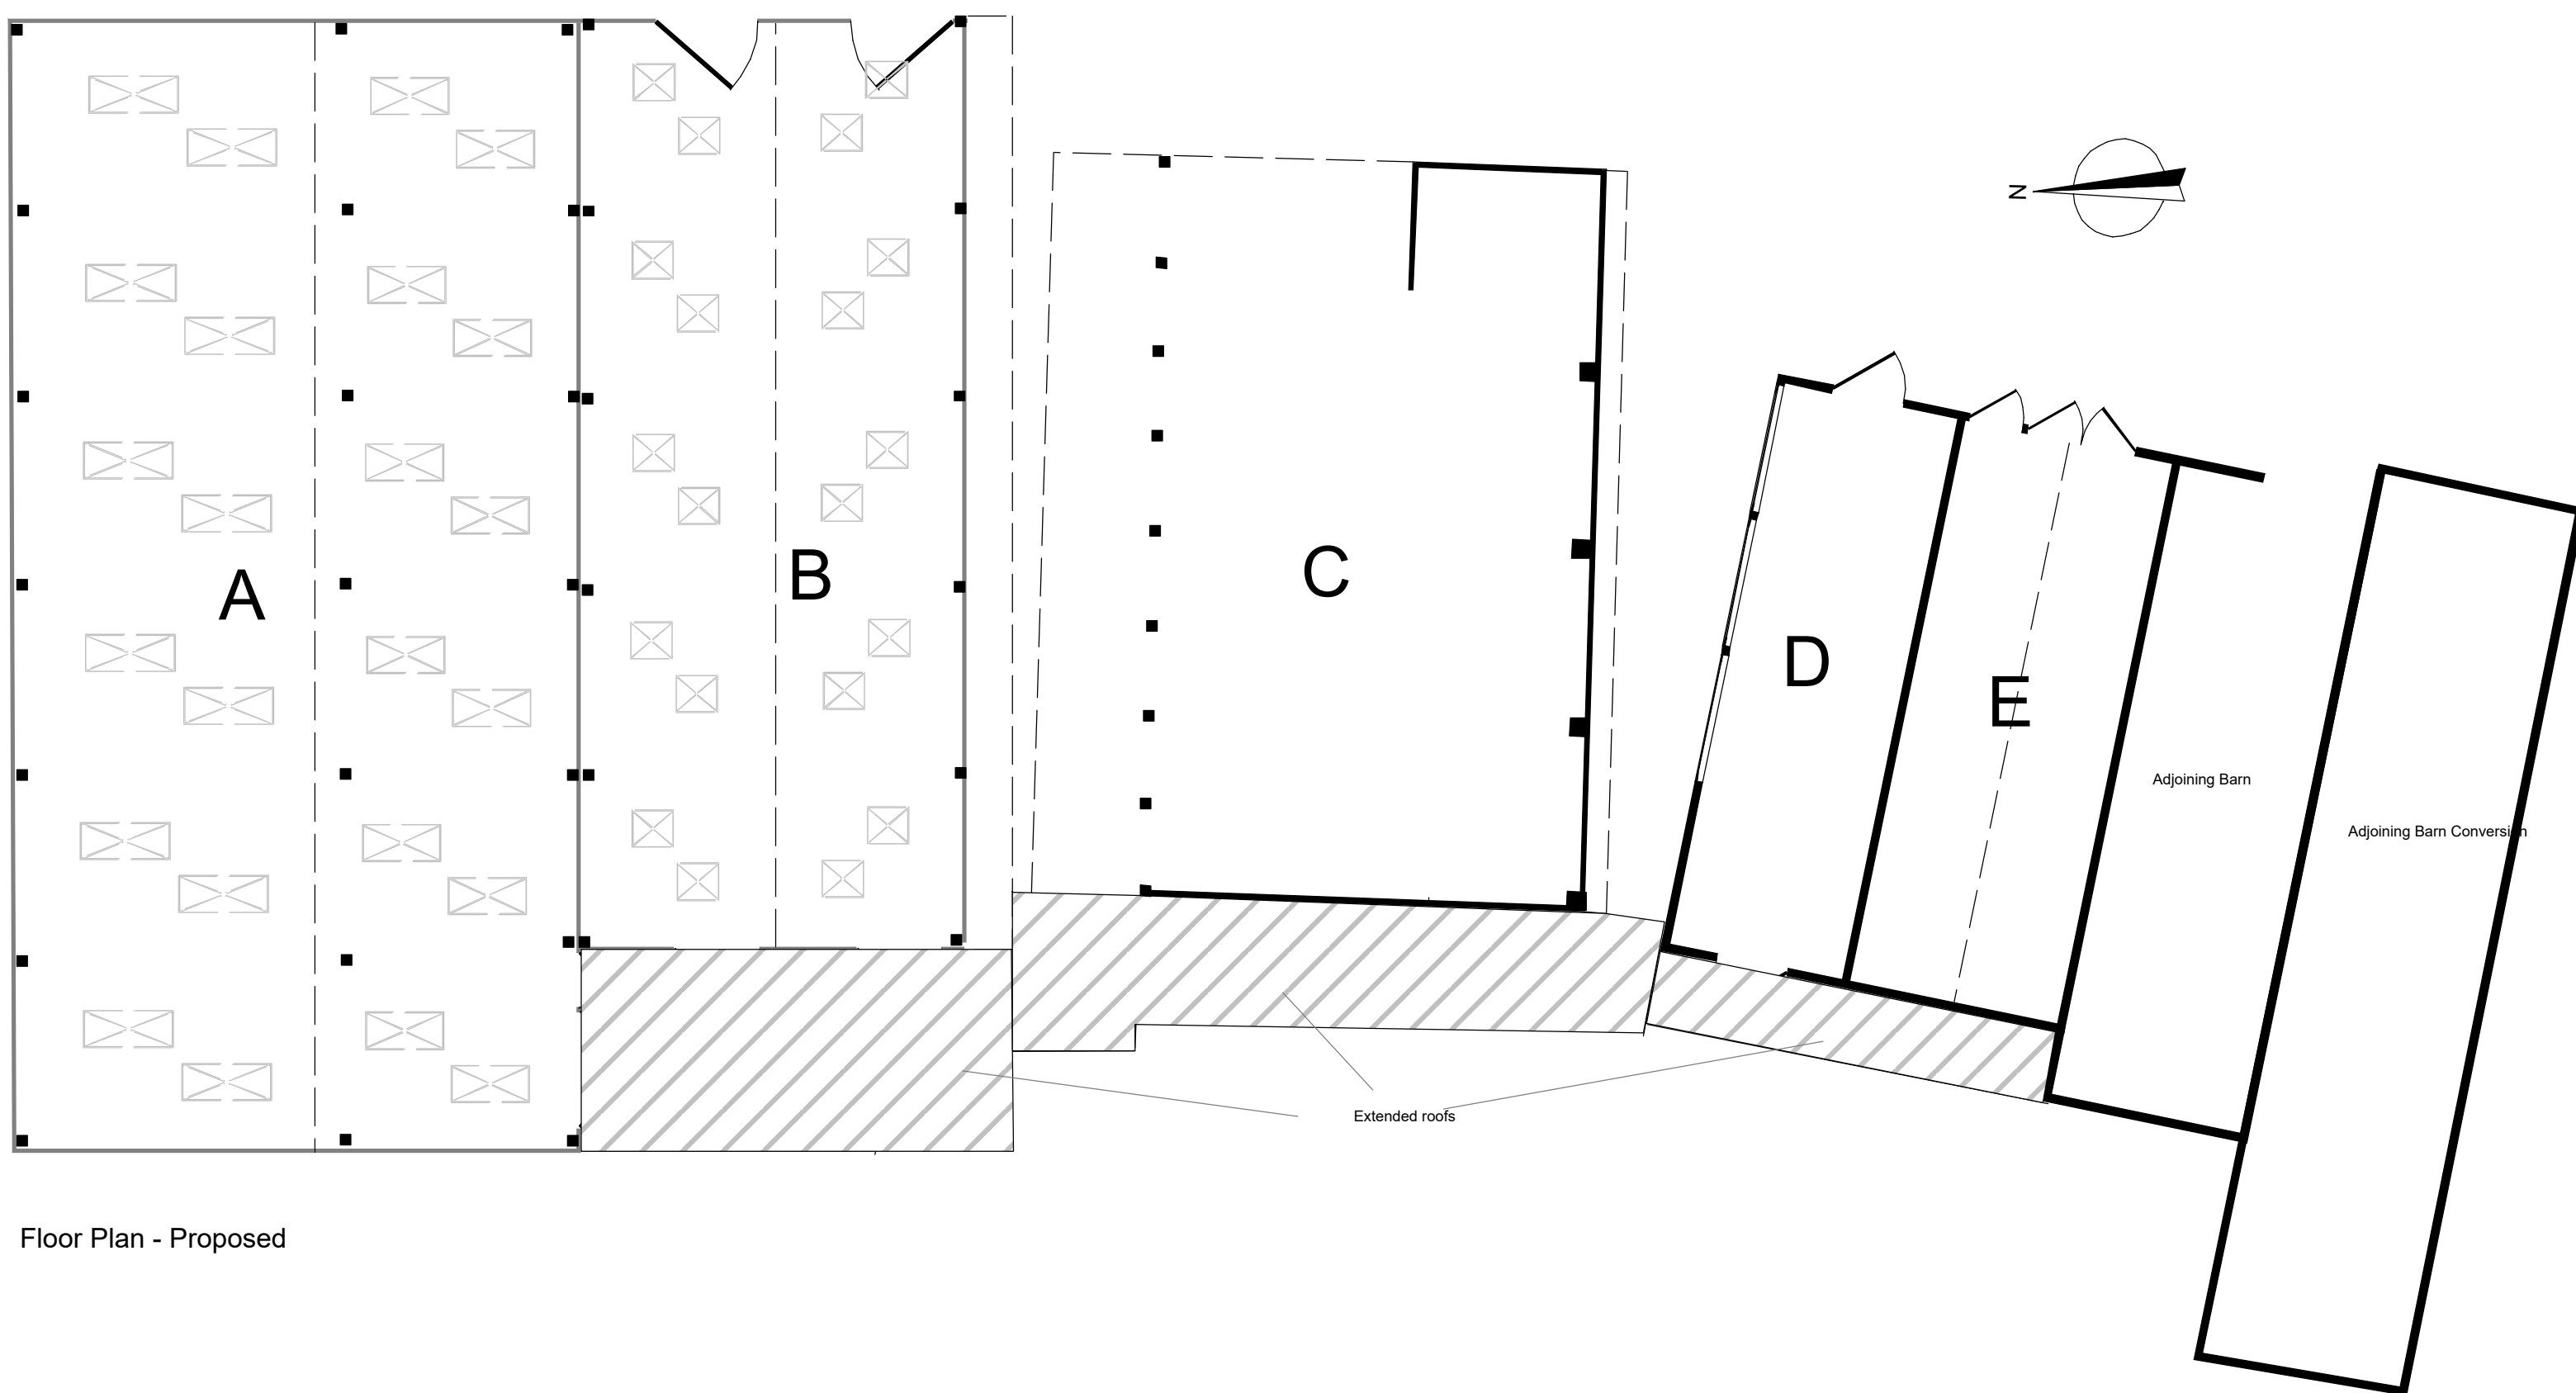


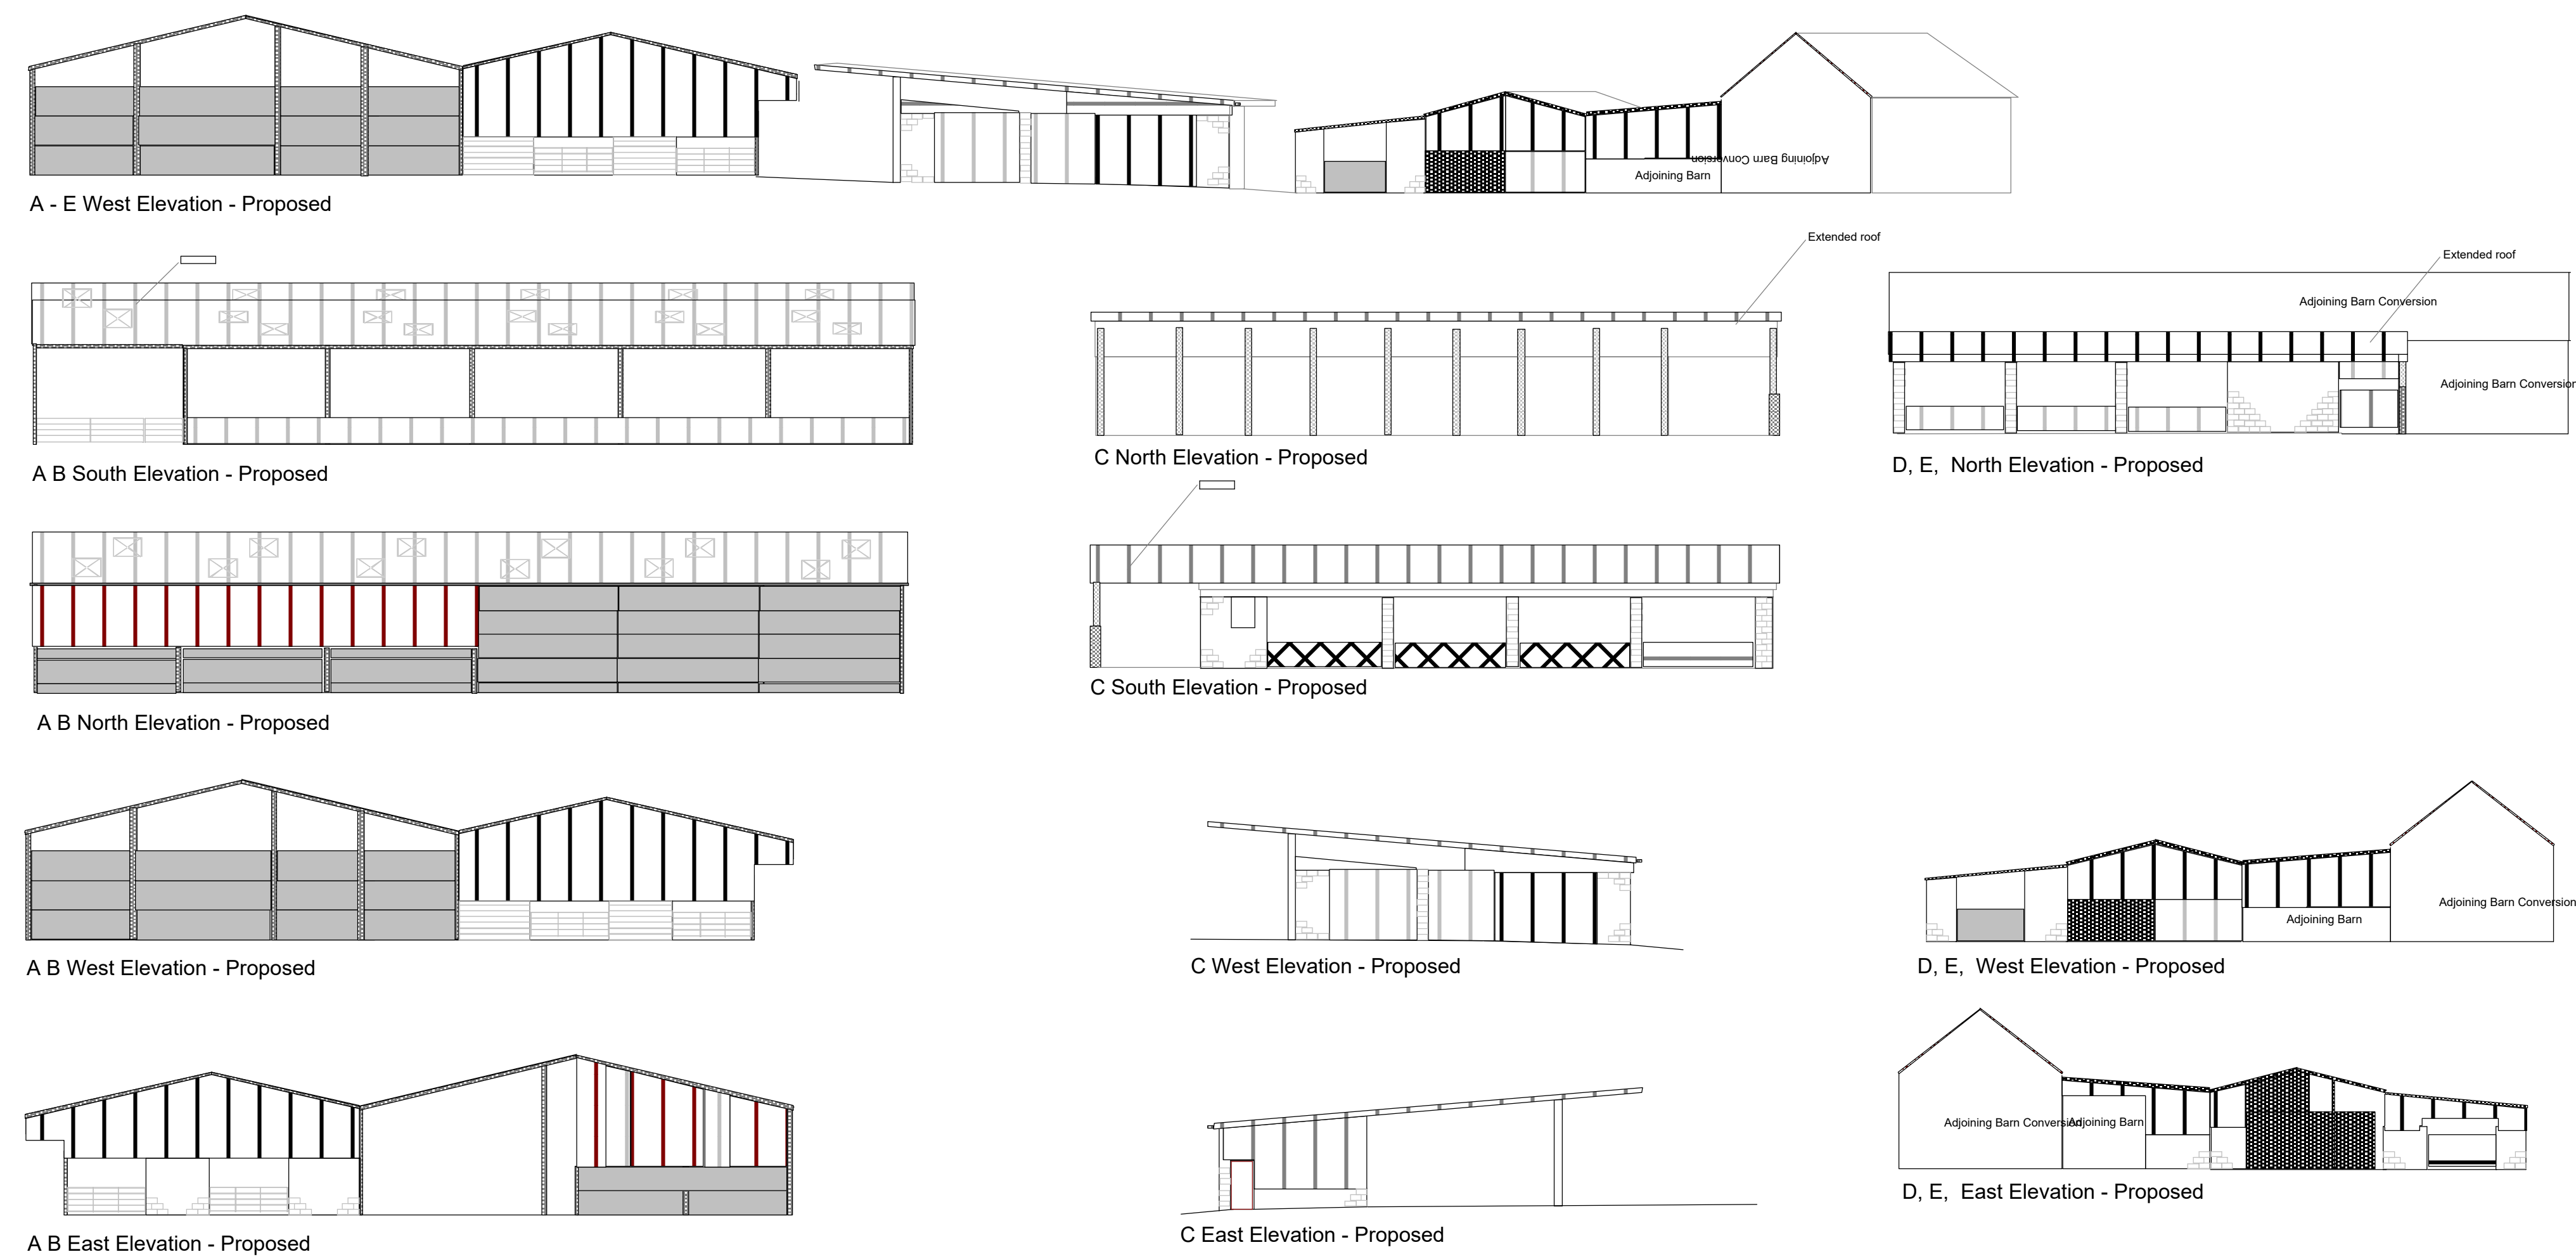

0 5 10M

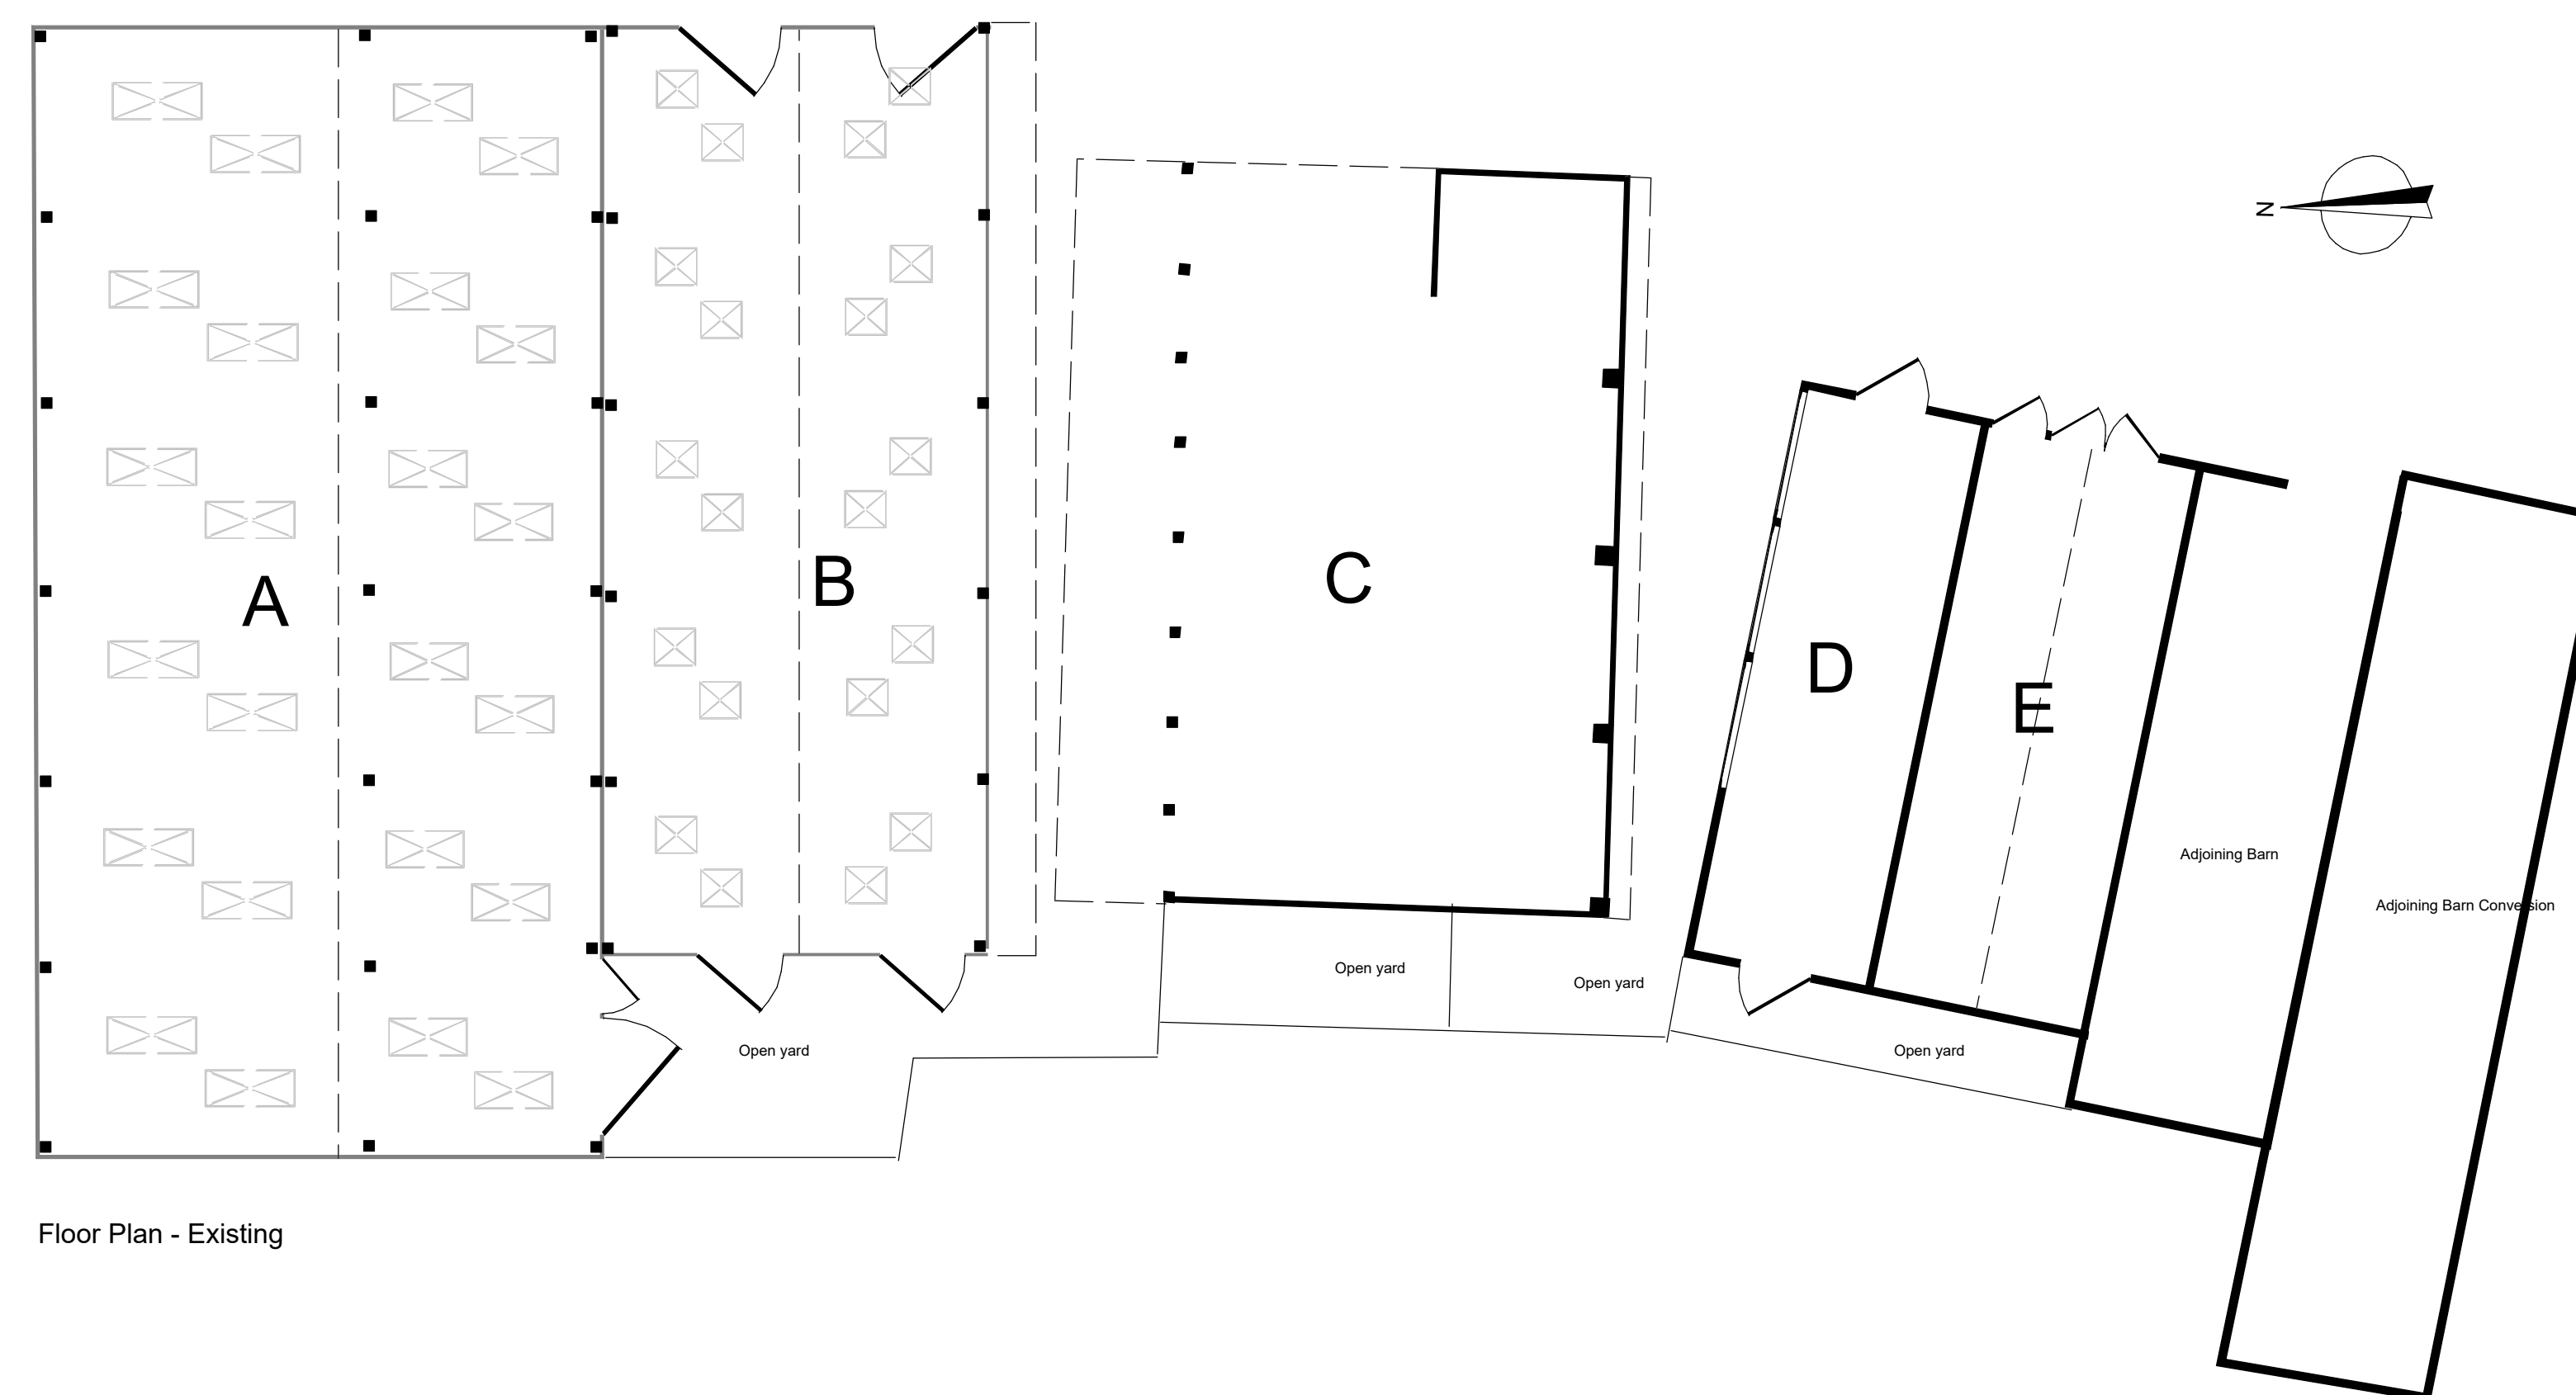

Roofing of Existing Yards - Existing & Proposed
Hermitage Farm, Froghall Road B5053,
Froghall, ST10 2HQ.
Scale 1 to 200
Date August 2024
2440-01 Yard Roofing Plans 1 to 200 A0

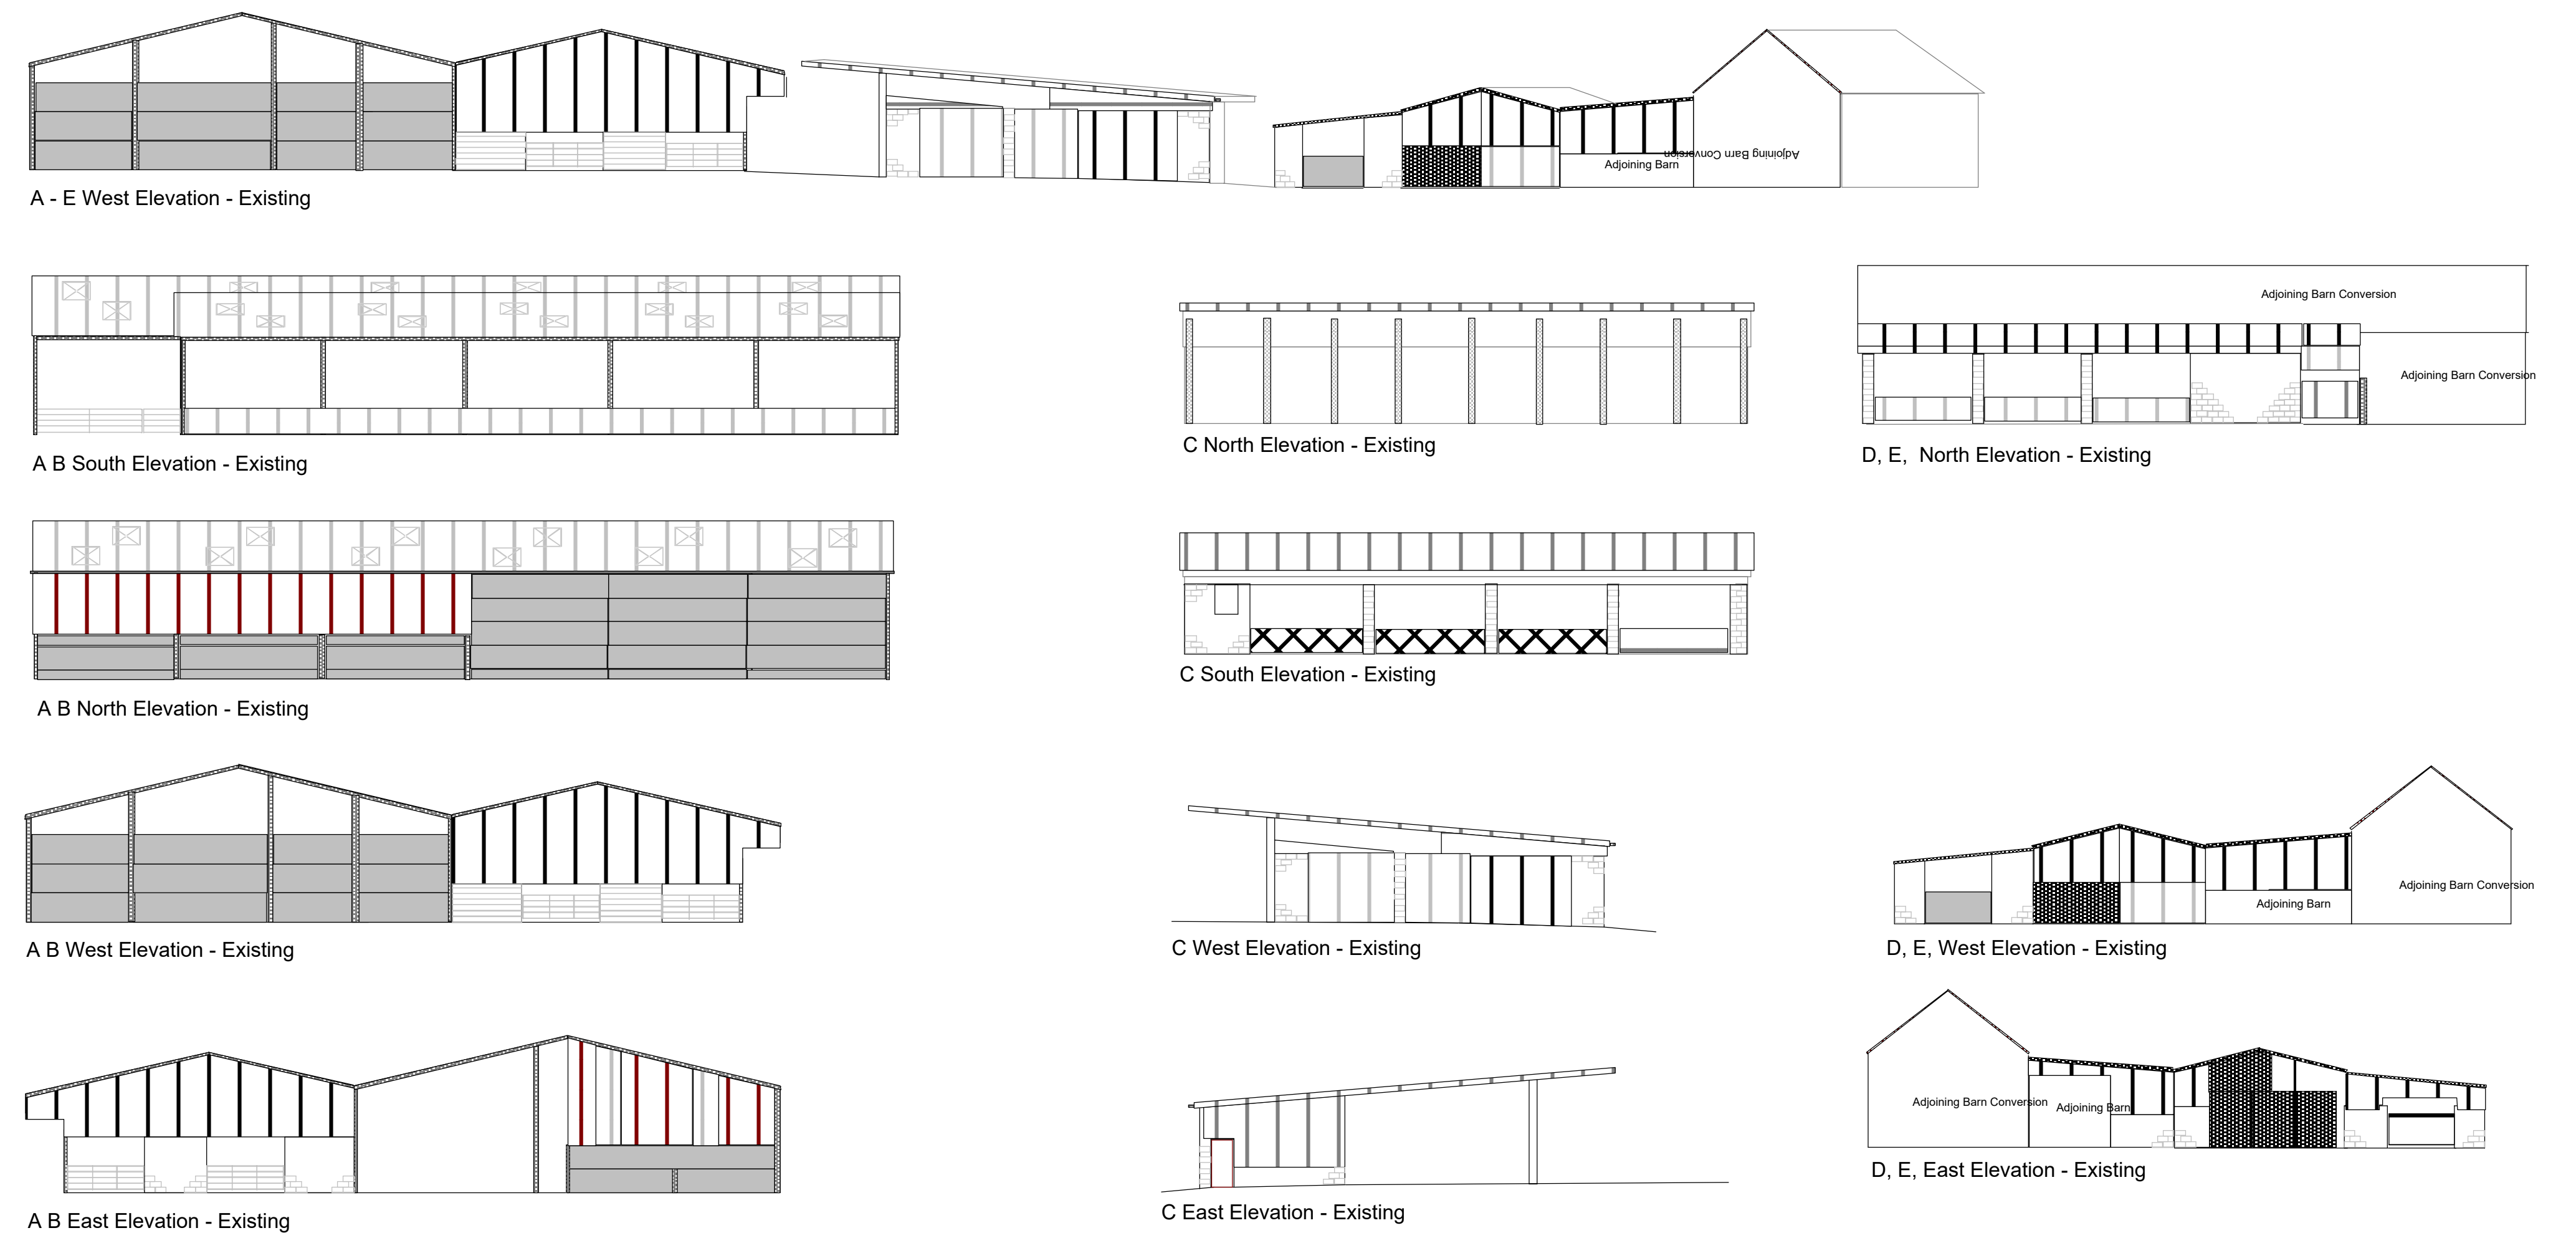