


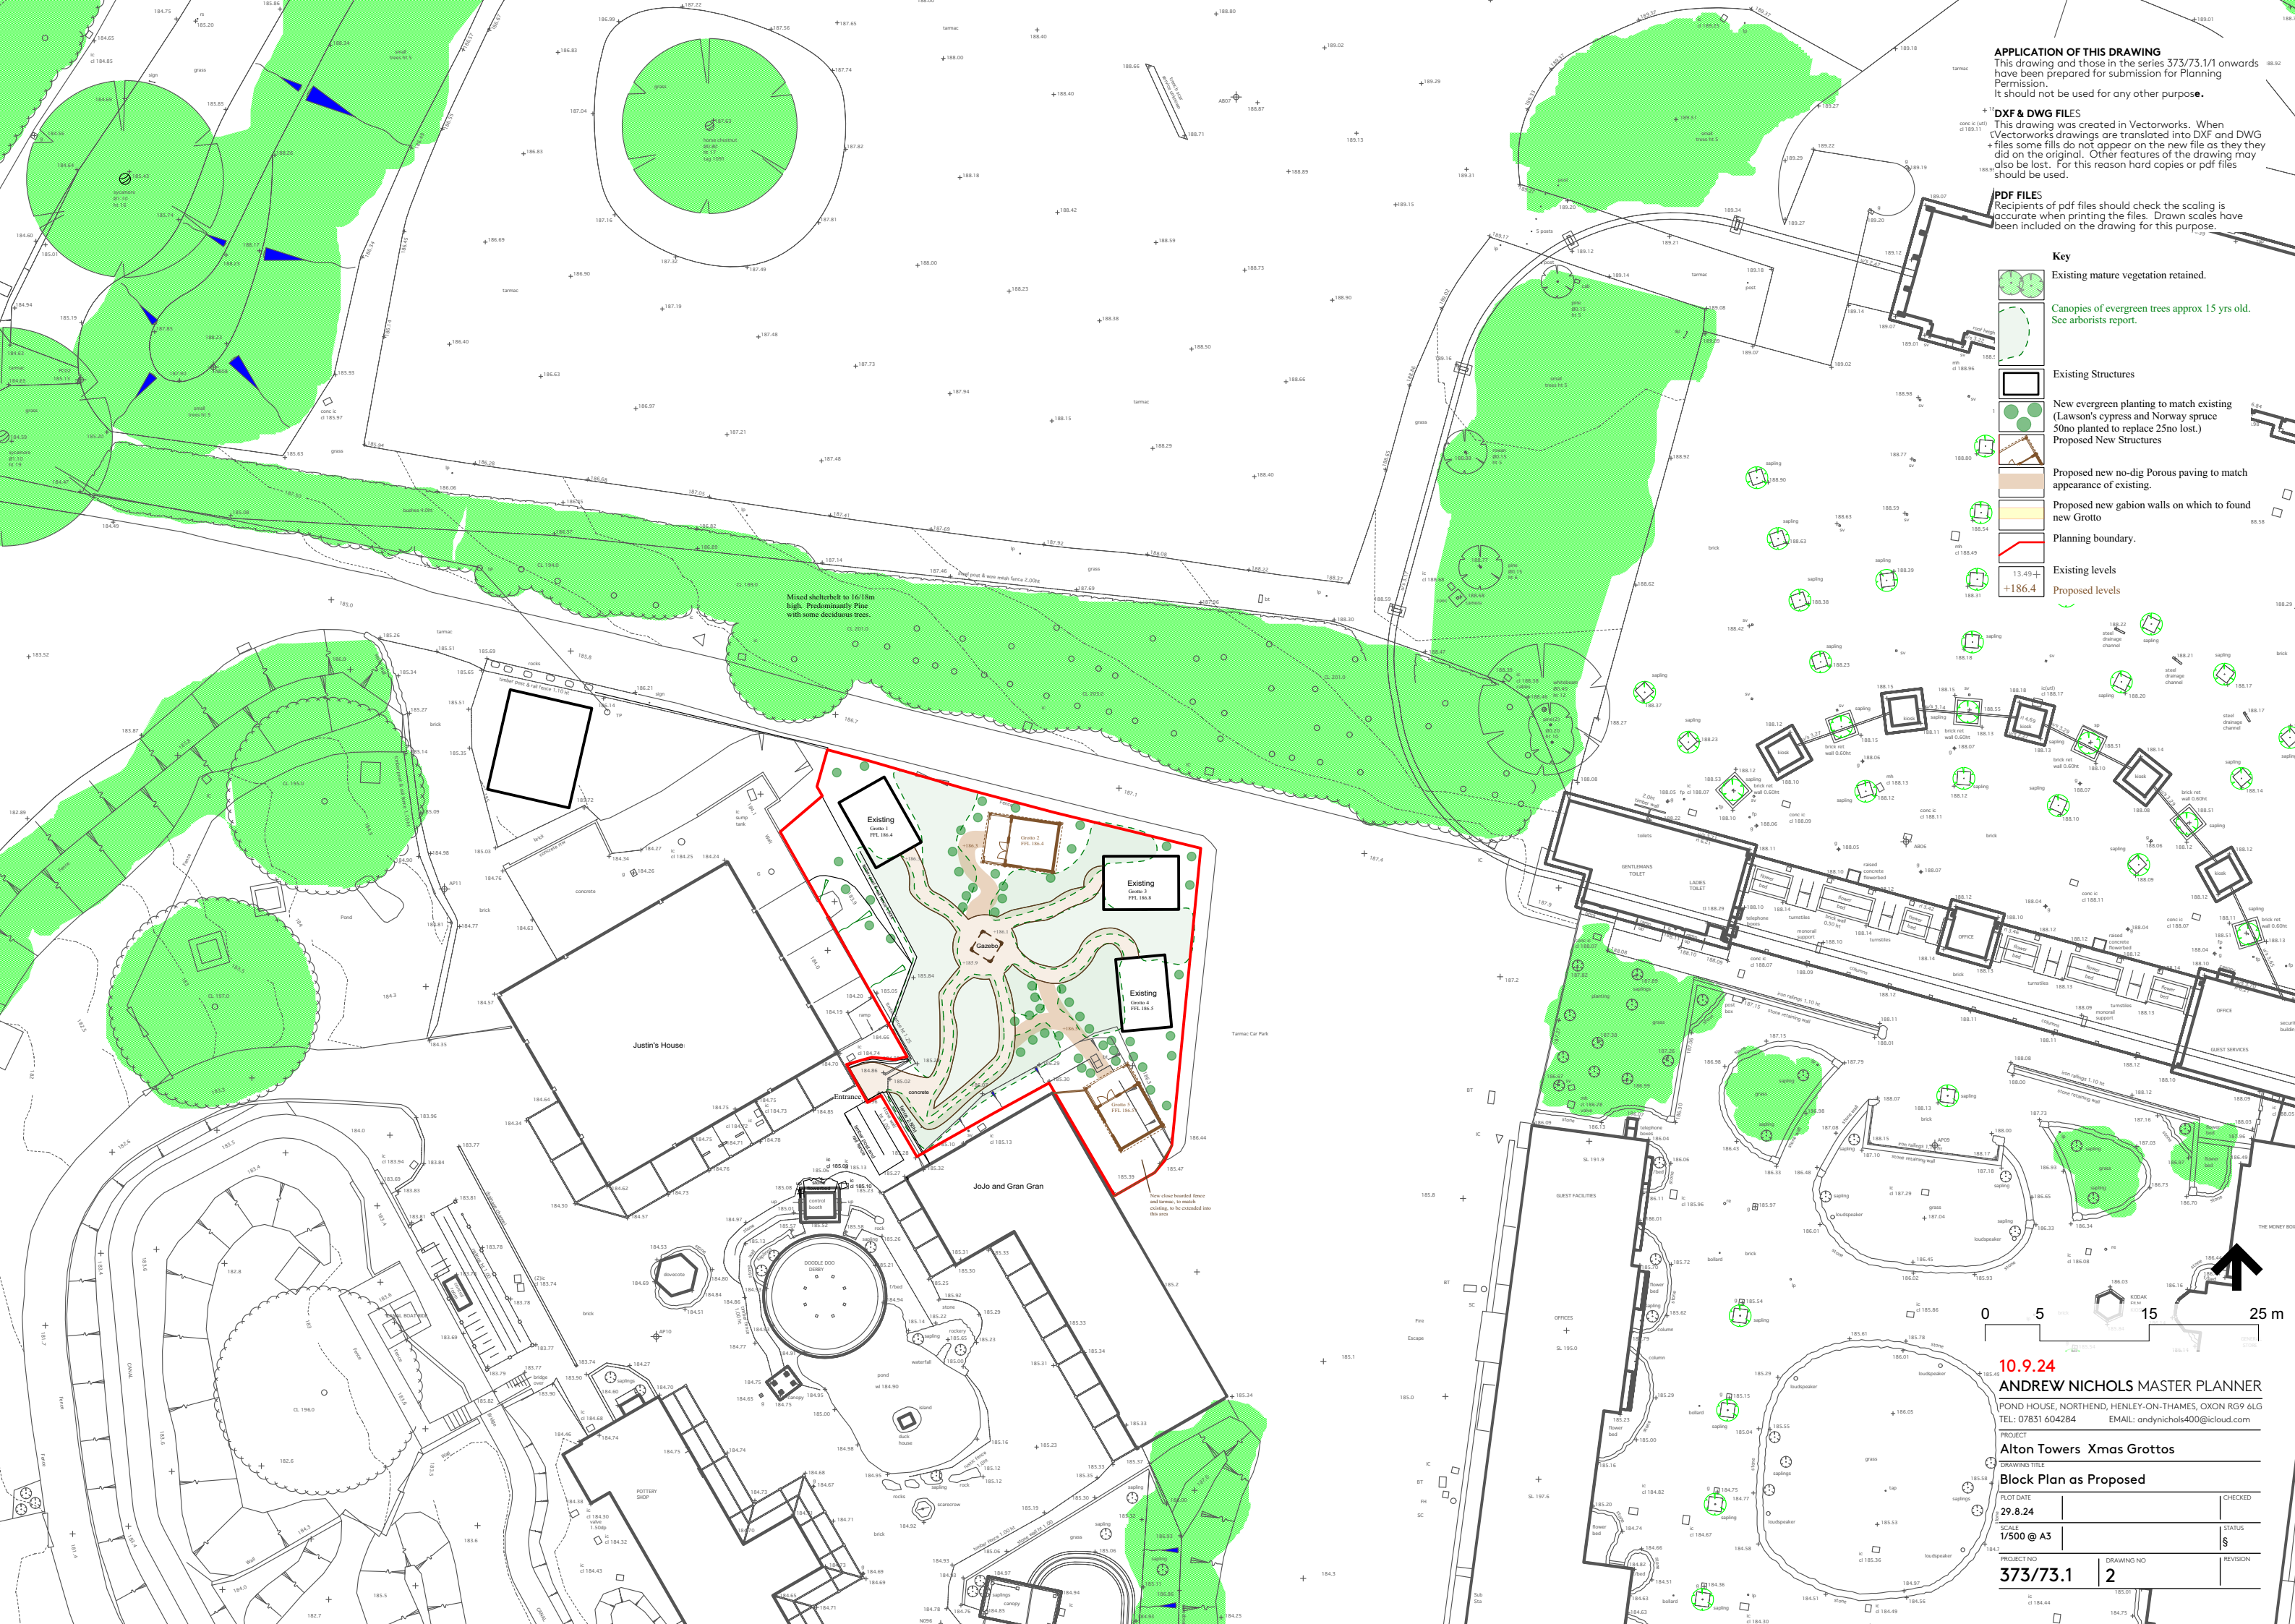

APPLICATION OF THIS DRAWING
This drawing and those in the series 373/73.1/1 onwards have been prepared for submission for Planning Permission.
It should not be used for any other purpose.

DXF & DWG FILES
This drawing was created in Vectorworks. When Vectorworks drawings are translated into DXF and DWG +files some fills do not appear on the new file as they did on the original. Other features of the drawing may also be lost. For this reason hard copies or pdf files should be used.

PDF FILES
Recipients of pdf files should check the scaling is accurate when printing the files. Drawn scales have been included on the drawing for this purpose.

- Key**
- Existing mature vegetation retained.
 - Canopies of evergreen trees approx 15 yrs old. See arborists report.
 - Existing Structures
 - New evergreen planting to match existing (Lawson's cypress and Norway spruce 50no planted to replace 25no lost.)
 - Proposed New Structures
 - Proposed new no-dig Porous paving to match appearance of existing.
 - Proposed new gabion walls on which to found new Grotto
 - Planning boundary.
 - Existing levels
+13.49+
 - Proposed levels
+186.4

10.9.24
ANDREW NICHOLS MASTER PLANNER
POND HOUSE, NORTEND, HENLEY-ON-THAMES, OXON RG9 6LG
TEL: 07831 604284 EMAIL: andynichols400@icloud.com

PROJECT Alton Towers Xmas Grottos			
DRAWINGS TITLE Block Plan as Proposed			
PLOT DATE 29.8.24	STATUS \$		CHECKED
SCALE 1/500 @ A3	REVISION		
PROJECT NO 373/73.1	DRAWINGS NO 2		