


Notes:

- Contractors are advised to check all dimensions against the tree schedule. Tree canopies are symbolic only and are representative of the average spread; this may not represent the true outline. Note that the tree stem may not sit centrally to canopy. Tree stems are symbolic only and are representative of the tree category; this does not represent the stem diameter - see schedule for details.
- The original of this drawing was produced in colour - a monochrome copy should not be relied upon.

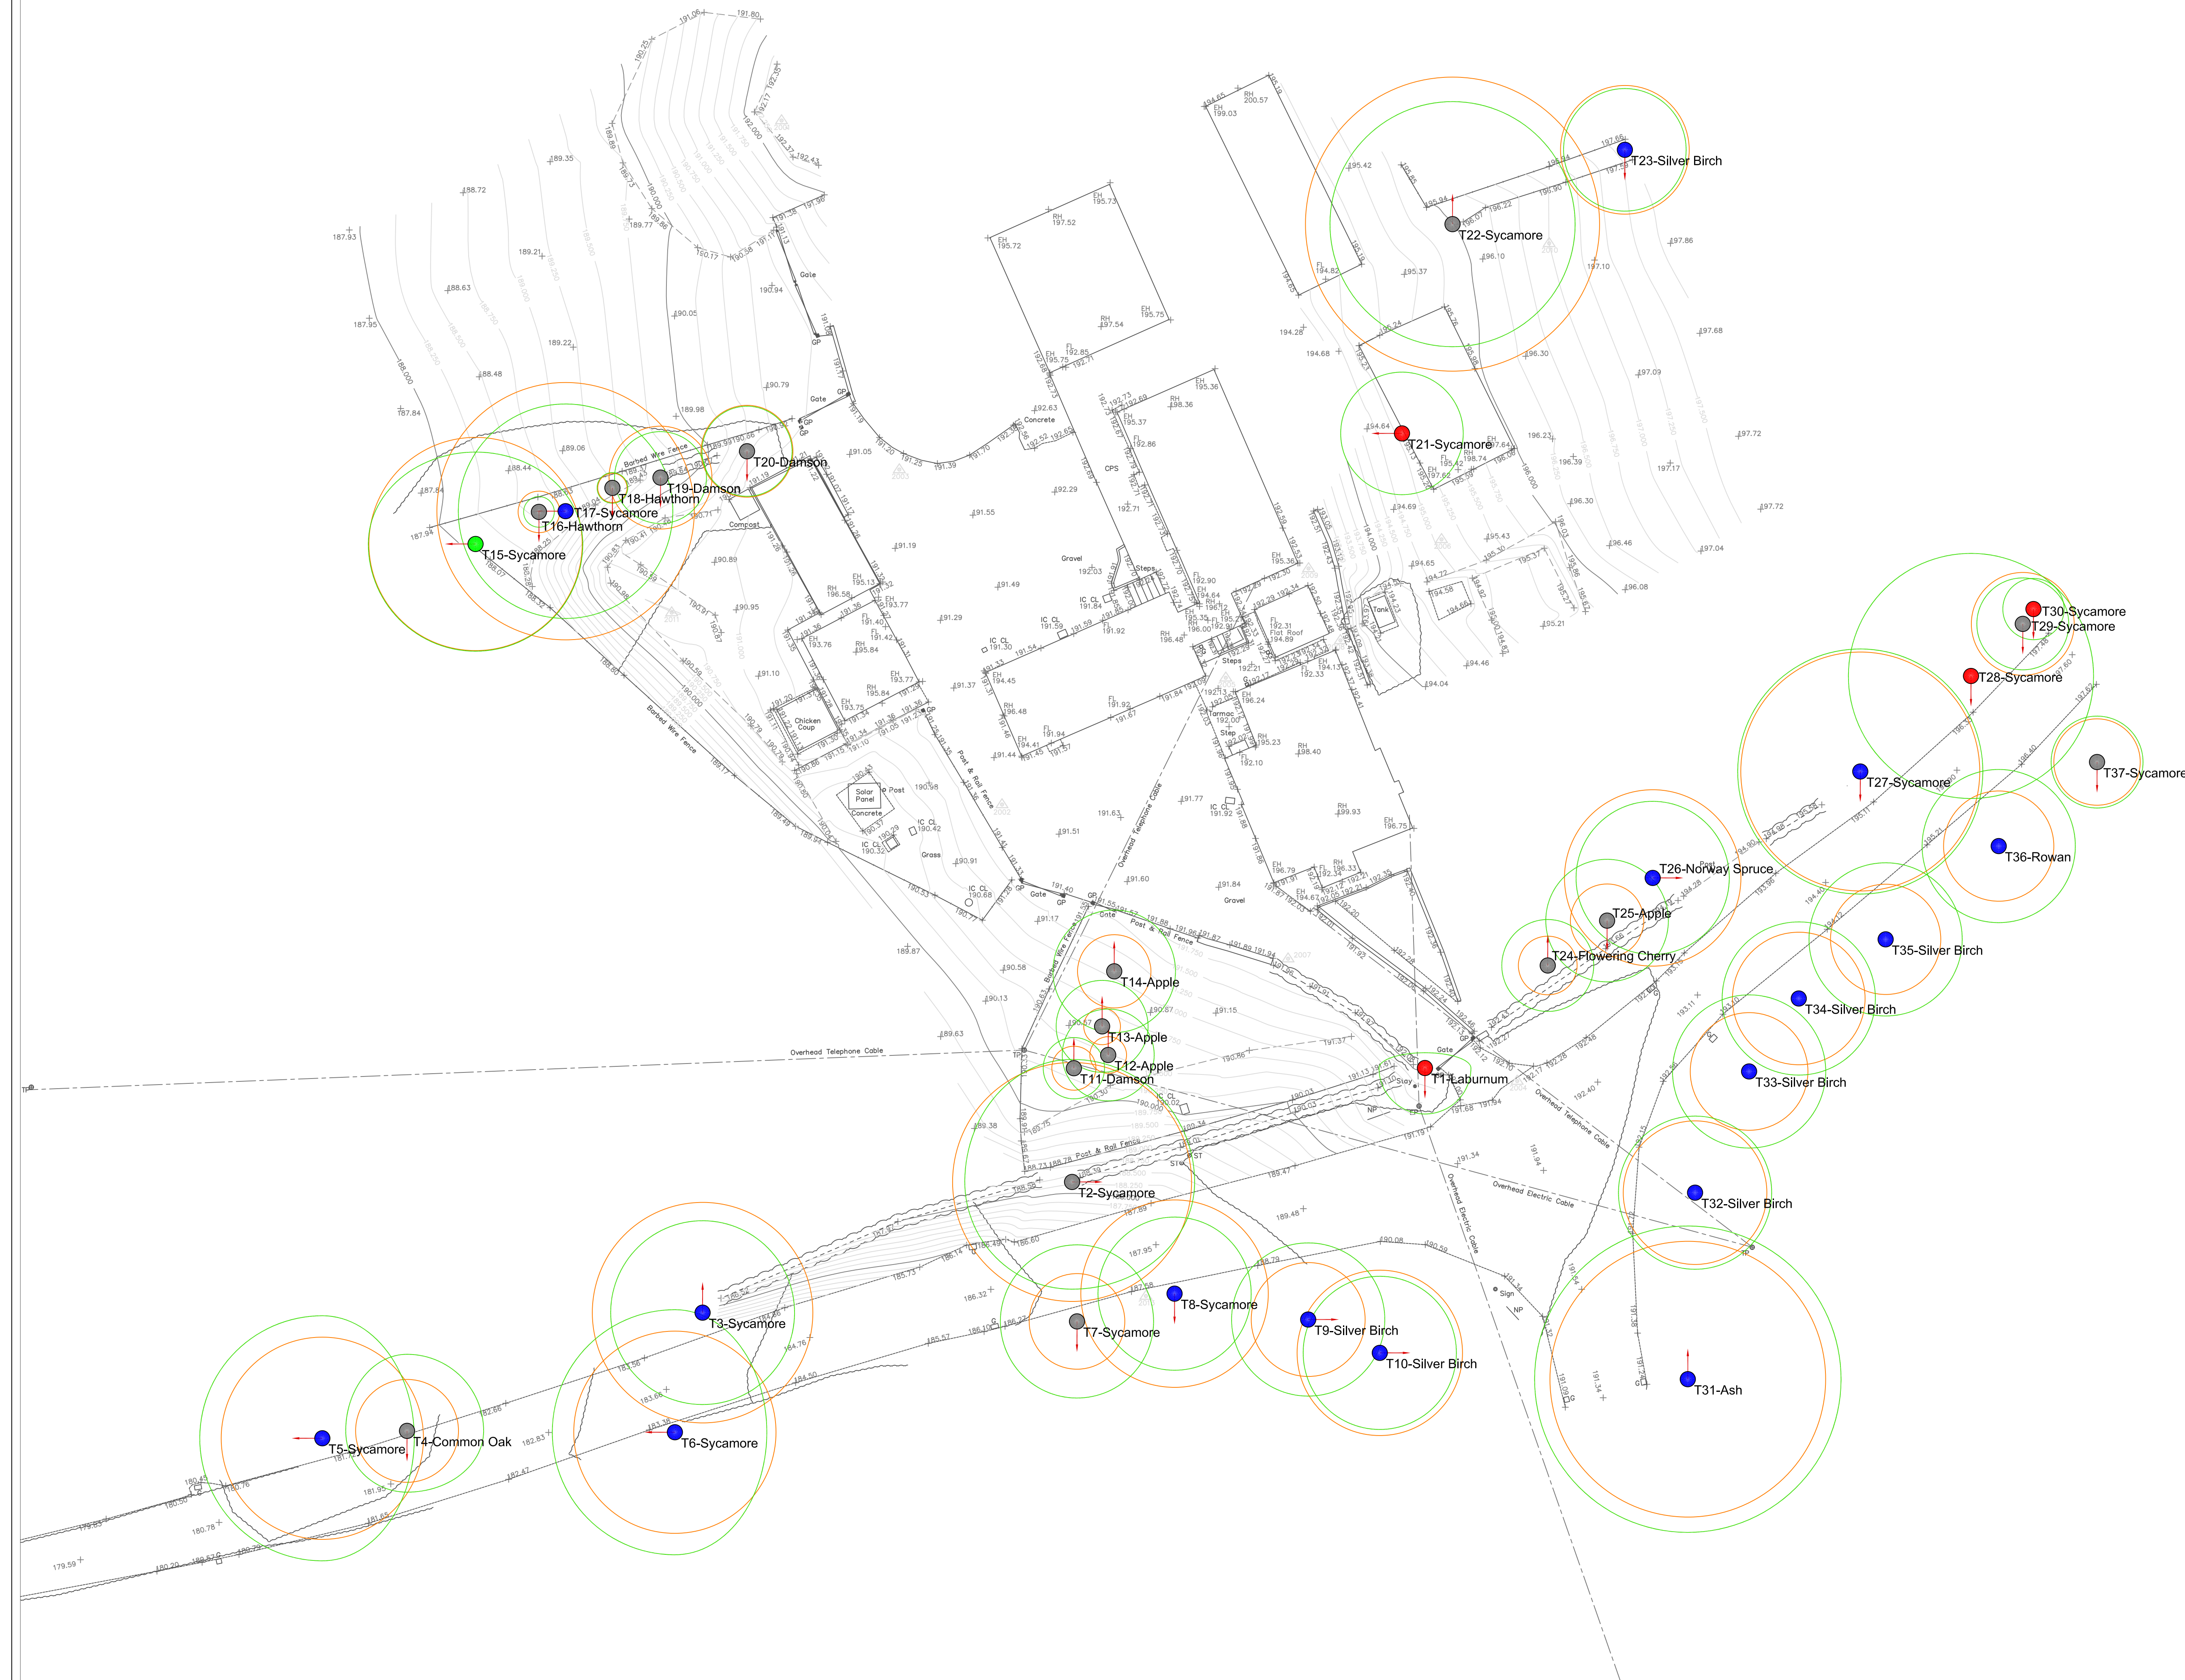

Rev.	Date	Status/Amendments	By:
------	------	-------------------	-----

Key:		Category A Tree / Group
		Category B Tree / Group
		Category C Tree / Group
		Category U Tree / Group
		Branch Spread
		Tree to be Removed
		Root Protection Area (RPA)
		First Significant Branch Direction
		Tree Protection Barrier
		Special Measures
		Tree Shadow

GROWING SINCE 1852

TREE HERITAGE

Tree Heritage Ltd, Unit 1 Sneyd Mill, Sneyd Street, Leek, Staffordshire, ST13 5HP
Telephone: 01538 384019
treeheritage.co.uk • info@treeheritage.co.uk

Client:
Mr & Mrs Ormond

Project:
Townsend Farm, Bond House Lane, Horton

Drawing Title:
Tree Constraints Plan

Scale:	1:200	Paper Size:	A1
Drawing Number:	THL-1237	Date Created:	17/04/2024