
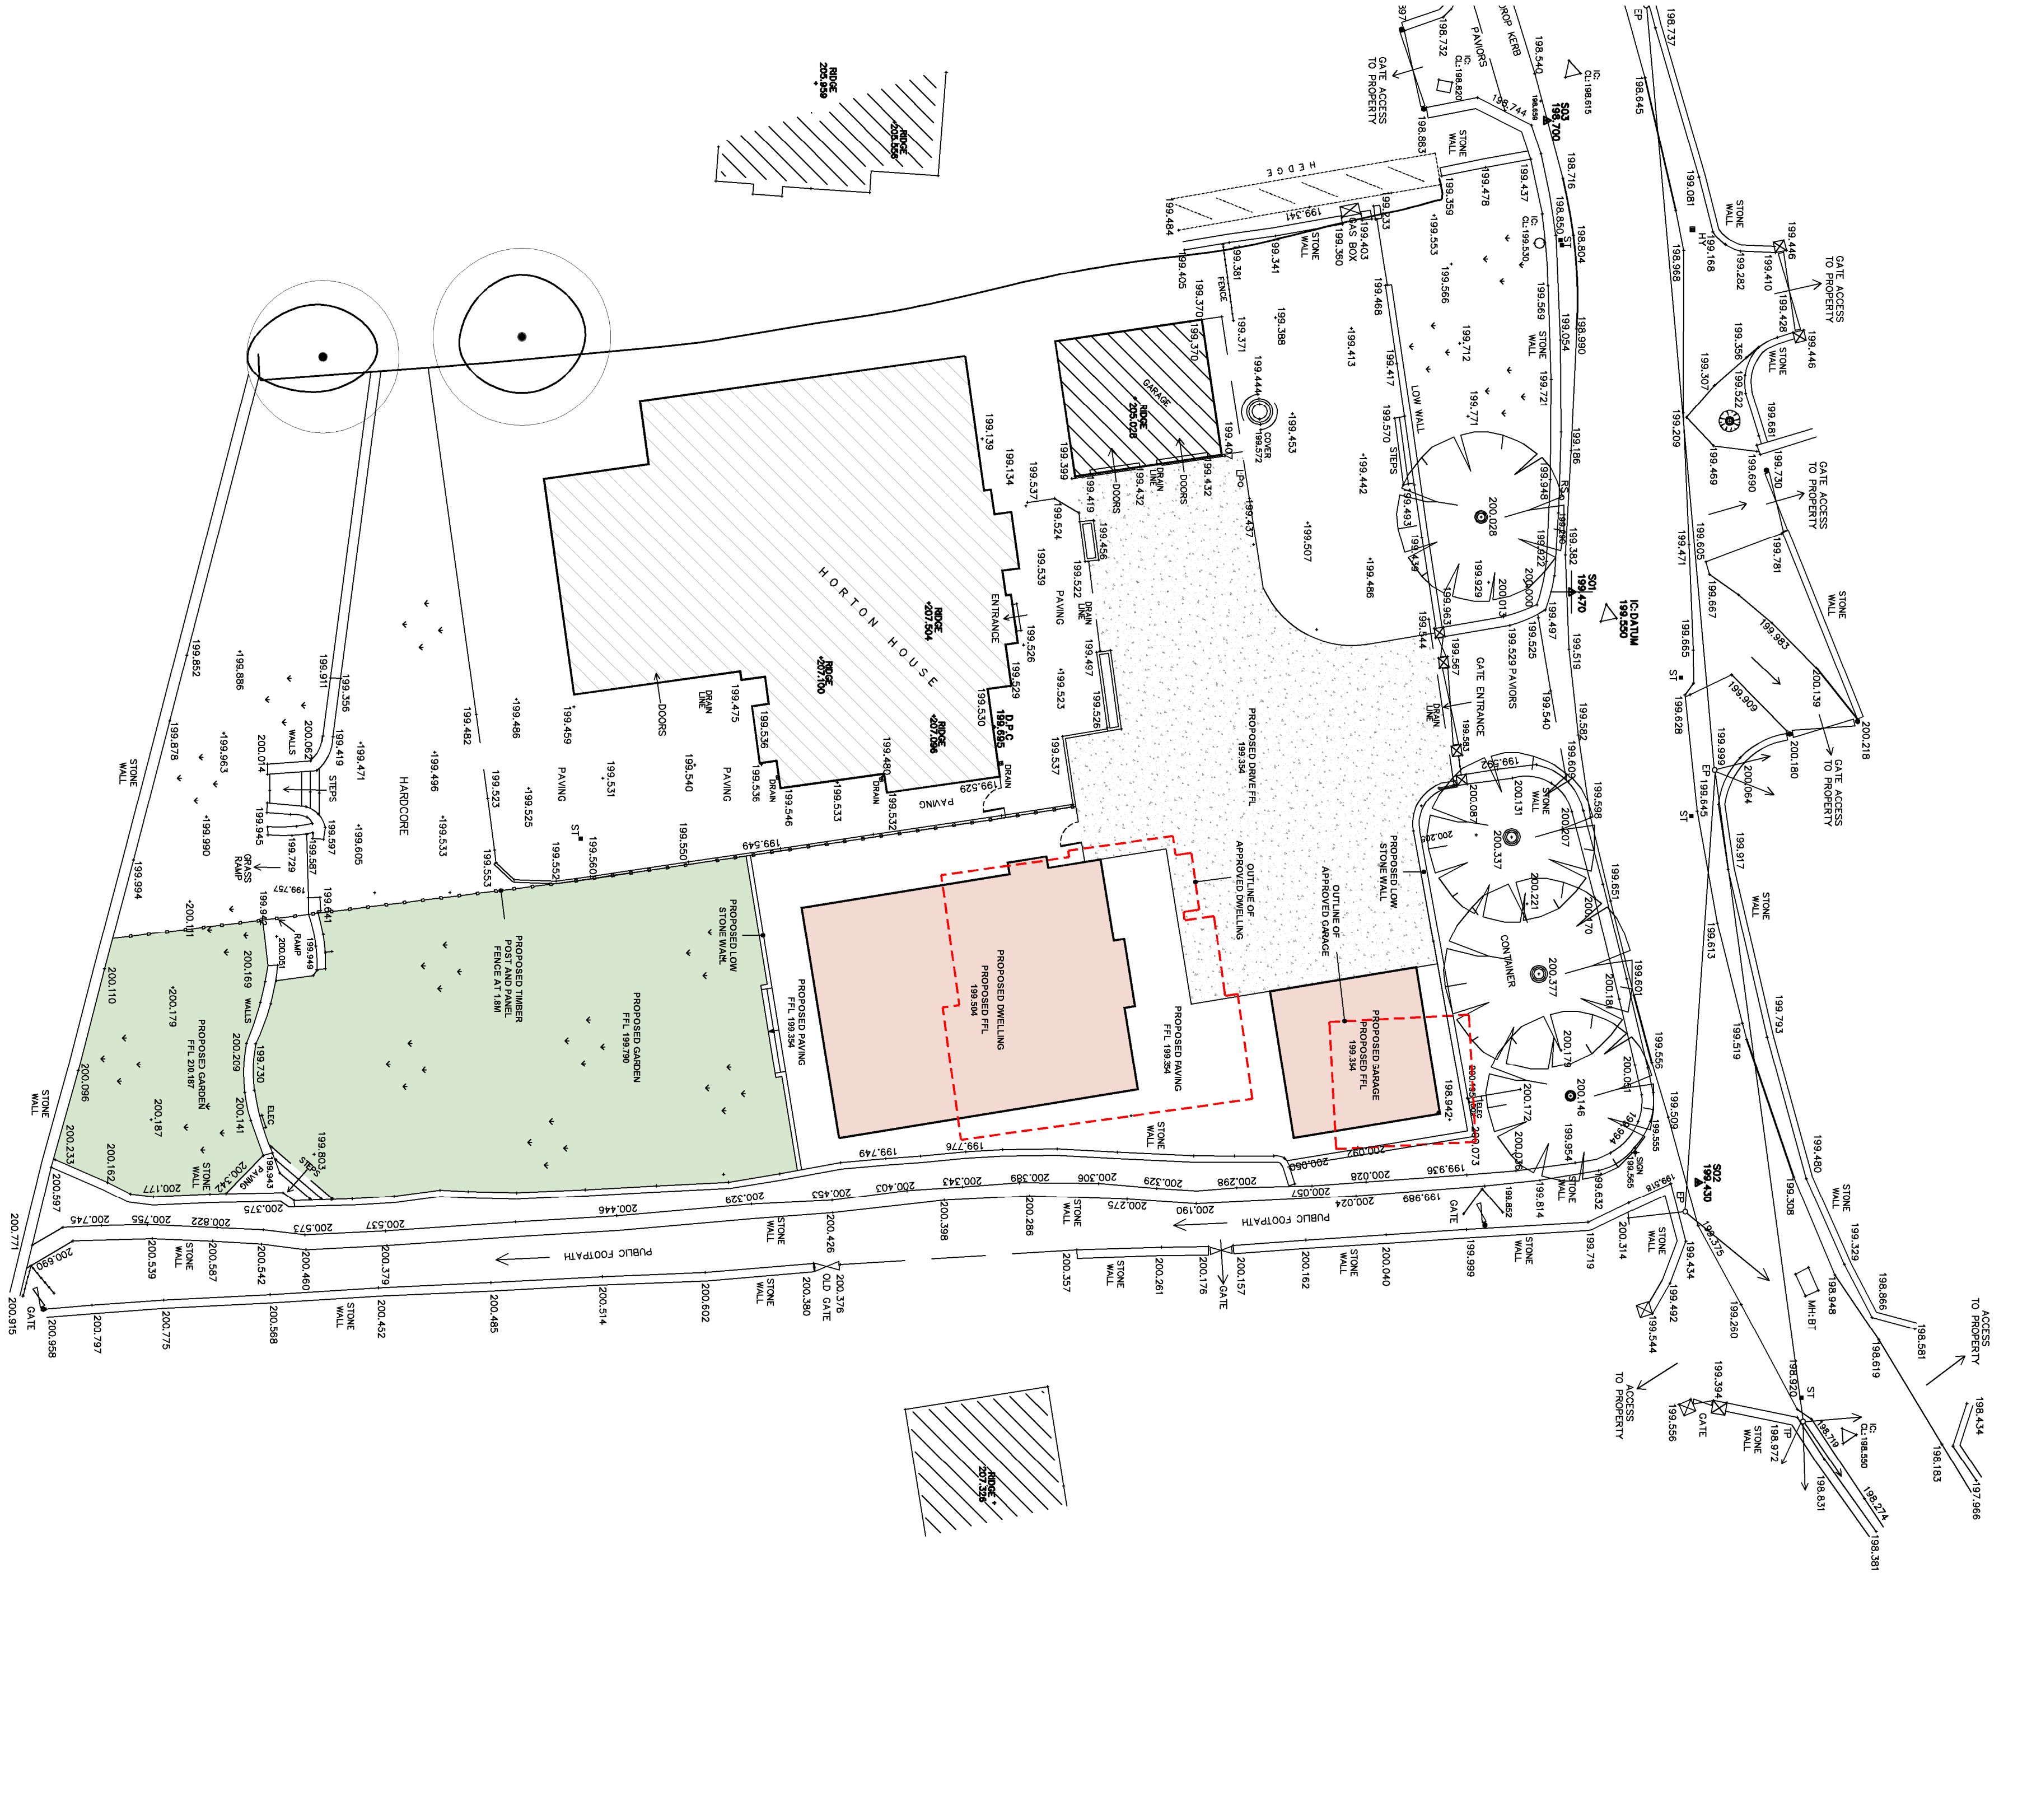


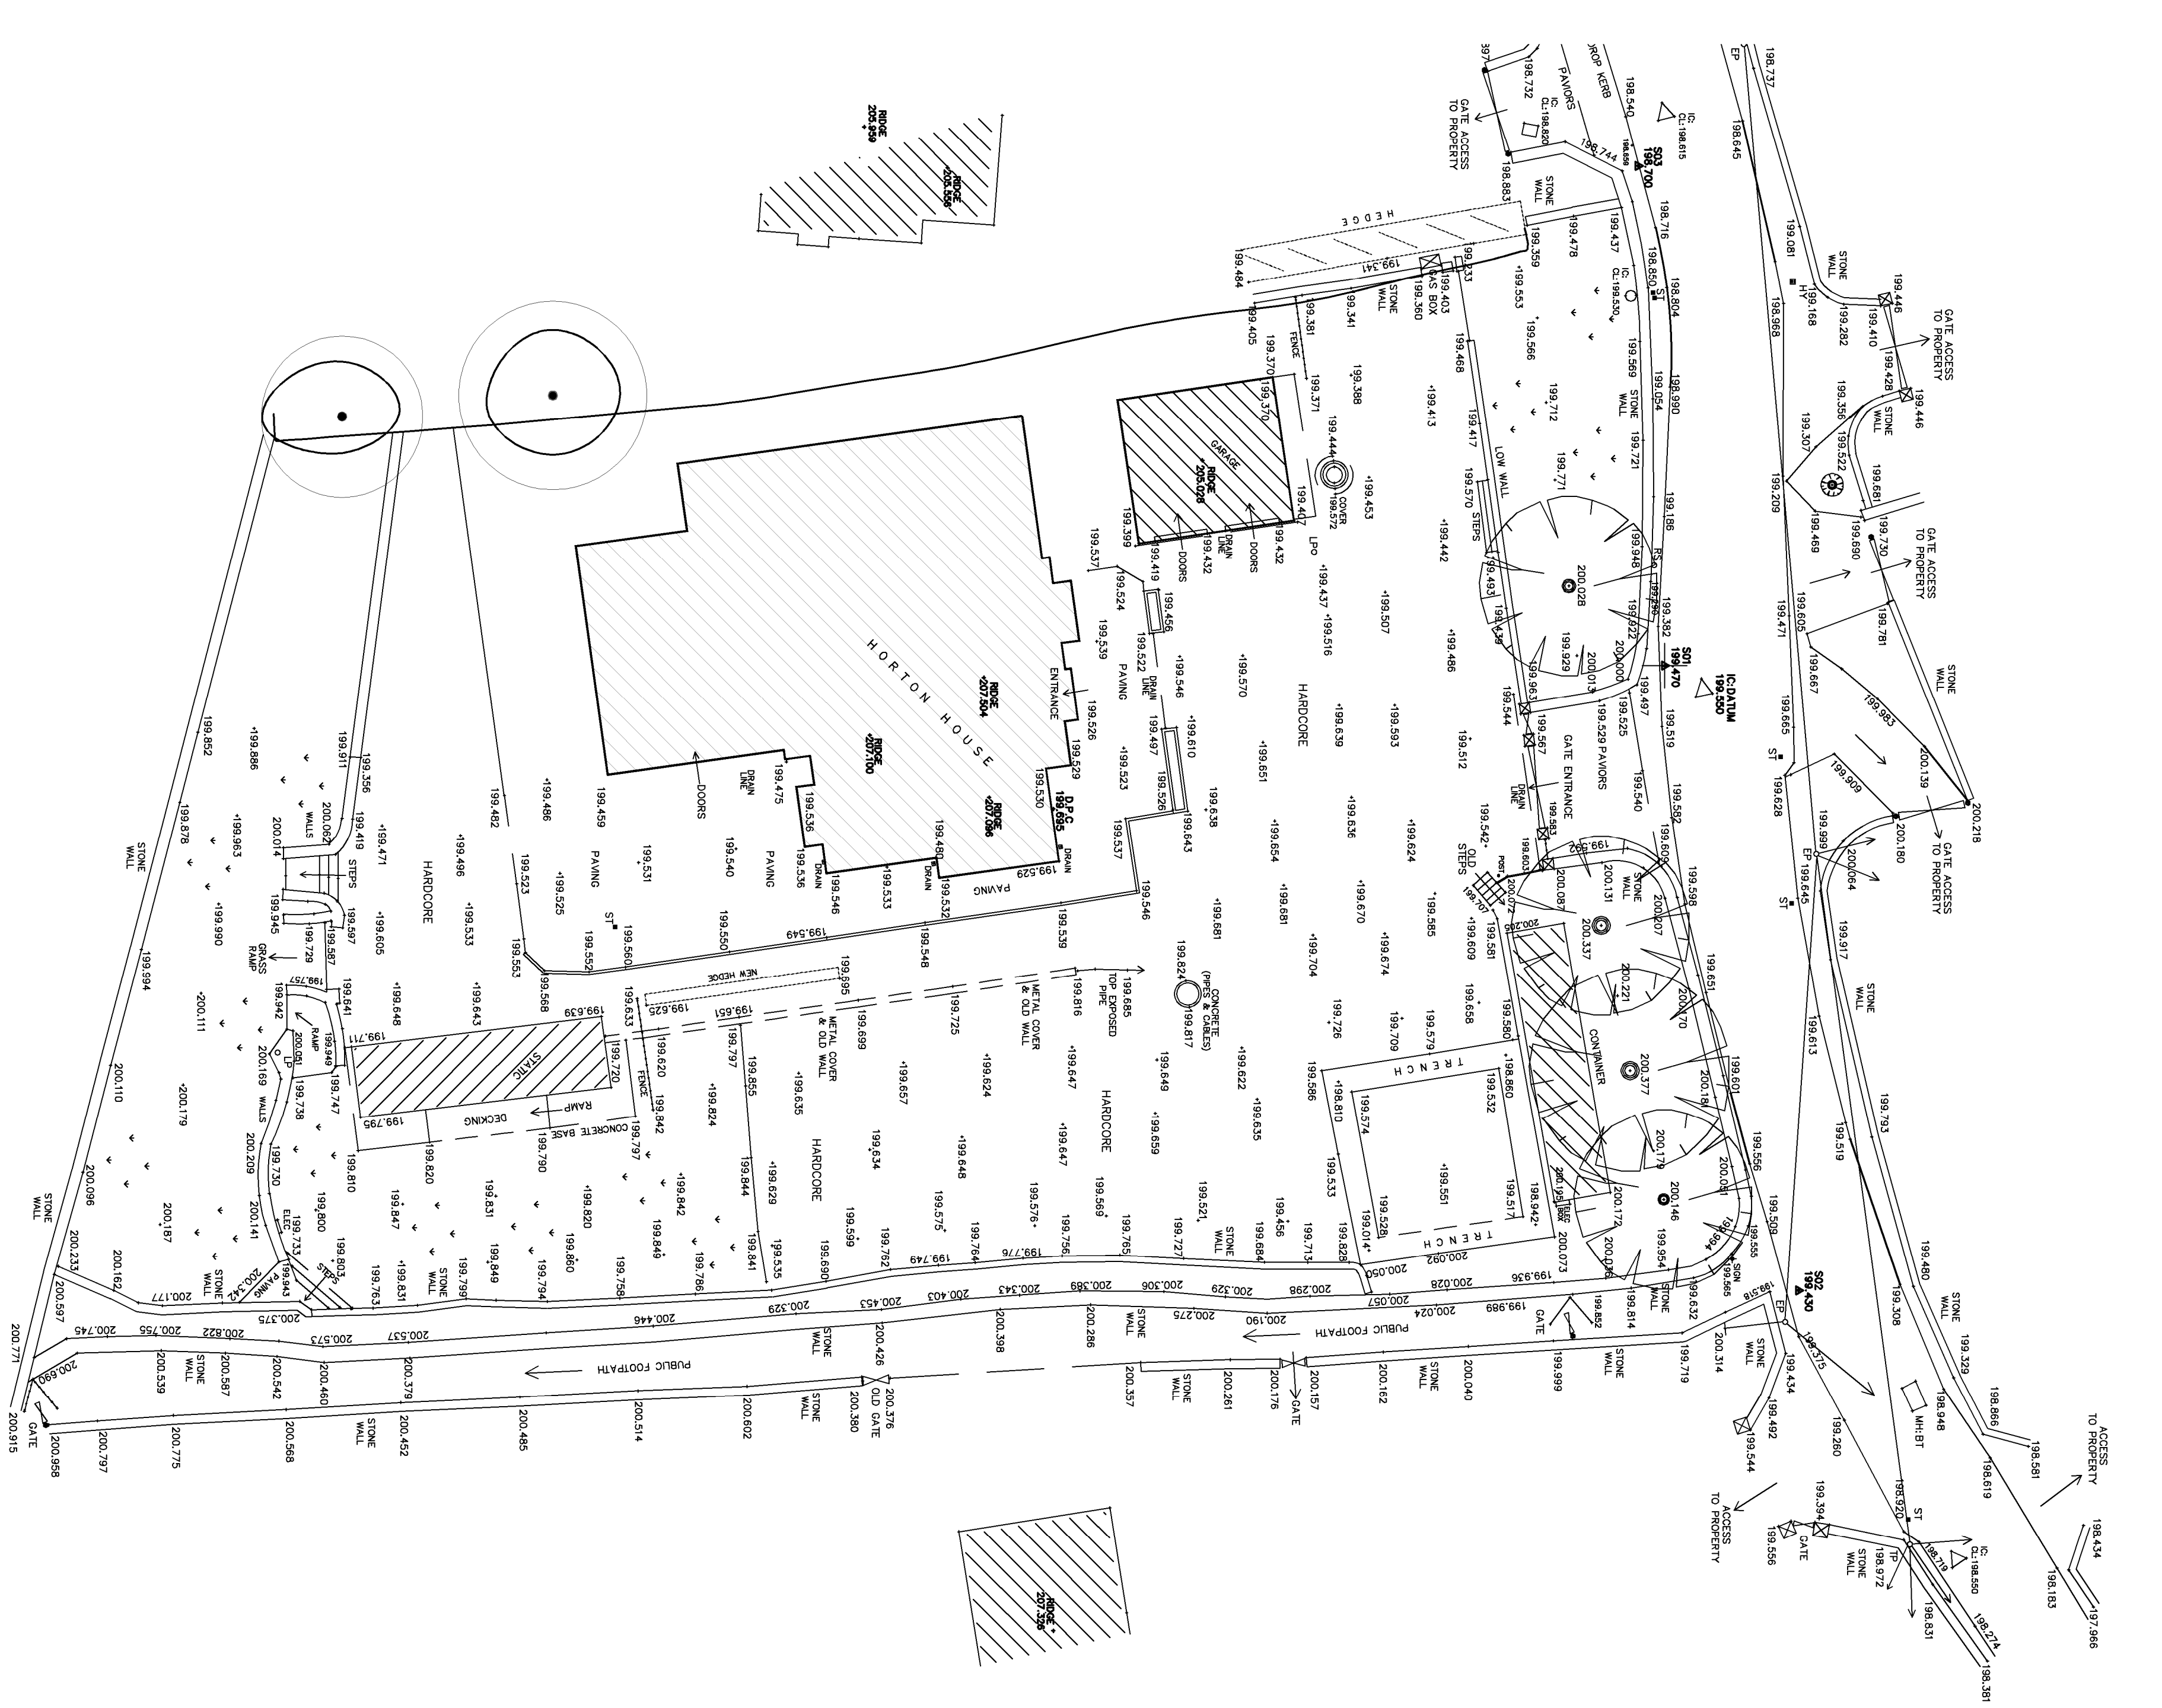

Existing Site Layout Plan 1:200

Proposed Site Layout Plan 1:200

Proposed Dwelling, The Meadows

Rev	Date	Drawn	Checked	Description
Client	Mr Bob Eggington			
Project	Proposed Dwelling, The Meadows			
Drawing Title	Site Layout Plans			
As Proposed				
Scale	1:200	Paper Size	A1	Date
Drawn	JB	Checked		19.03.24
Job Number	23046	Drawing No.	2	Revision
James Bell Architecture Ltd				
Rural Architecture & Residential Property				
Barn Studs, Lightfoot Green Farm, School Lane, Breerton, Cheshire, CW11 1RT. T: 01477 500155. admin@jamesbellarchitecture.com				